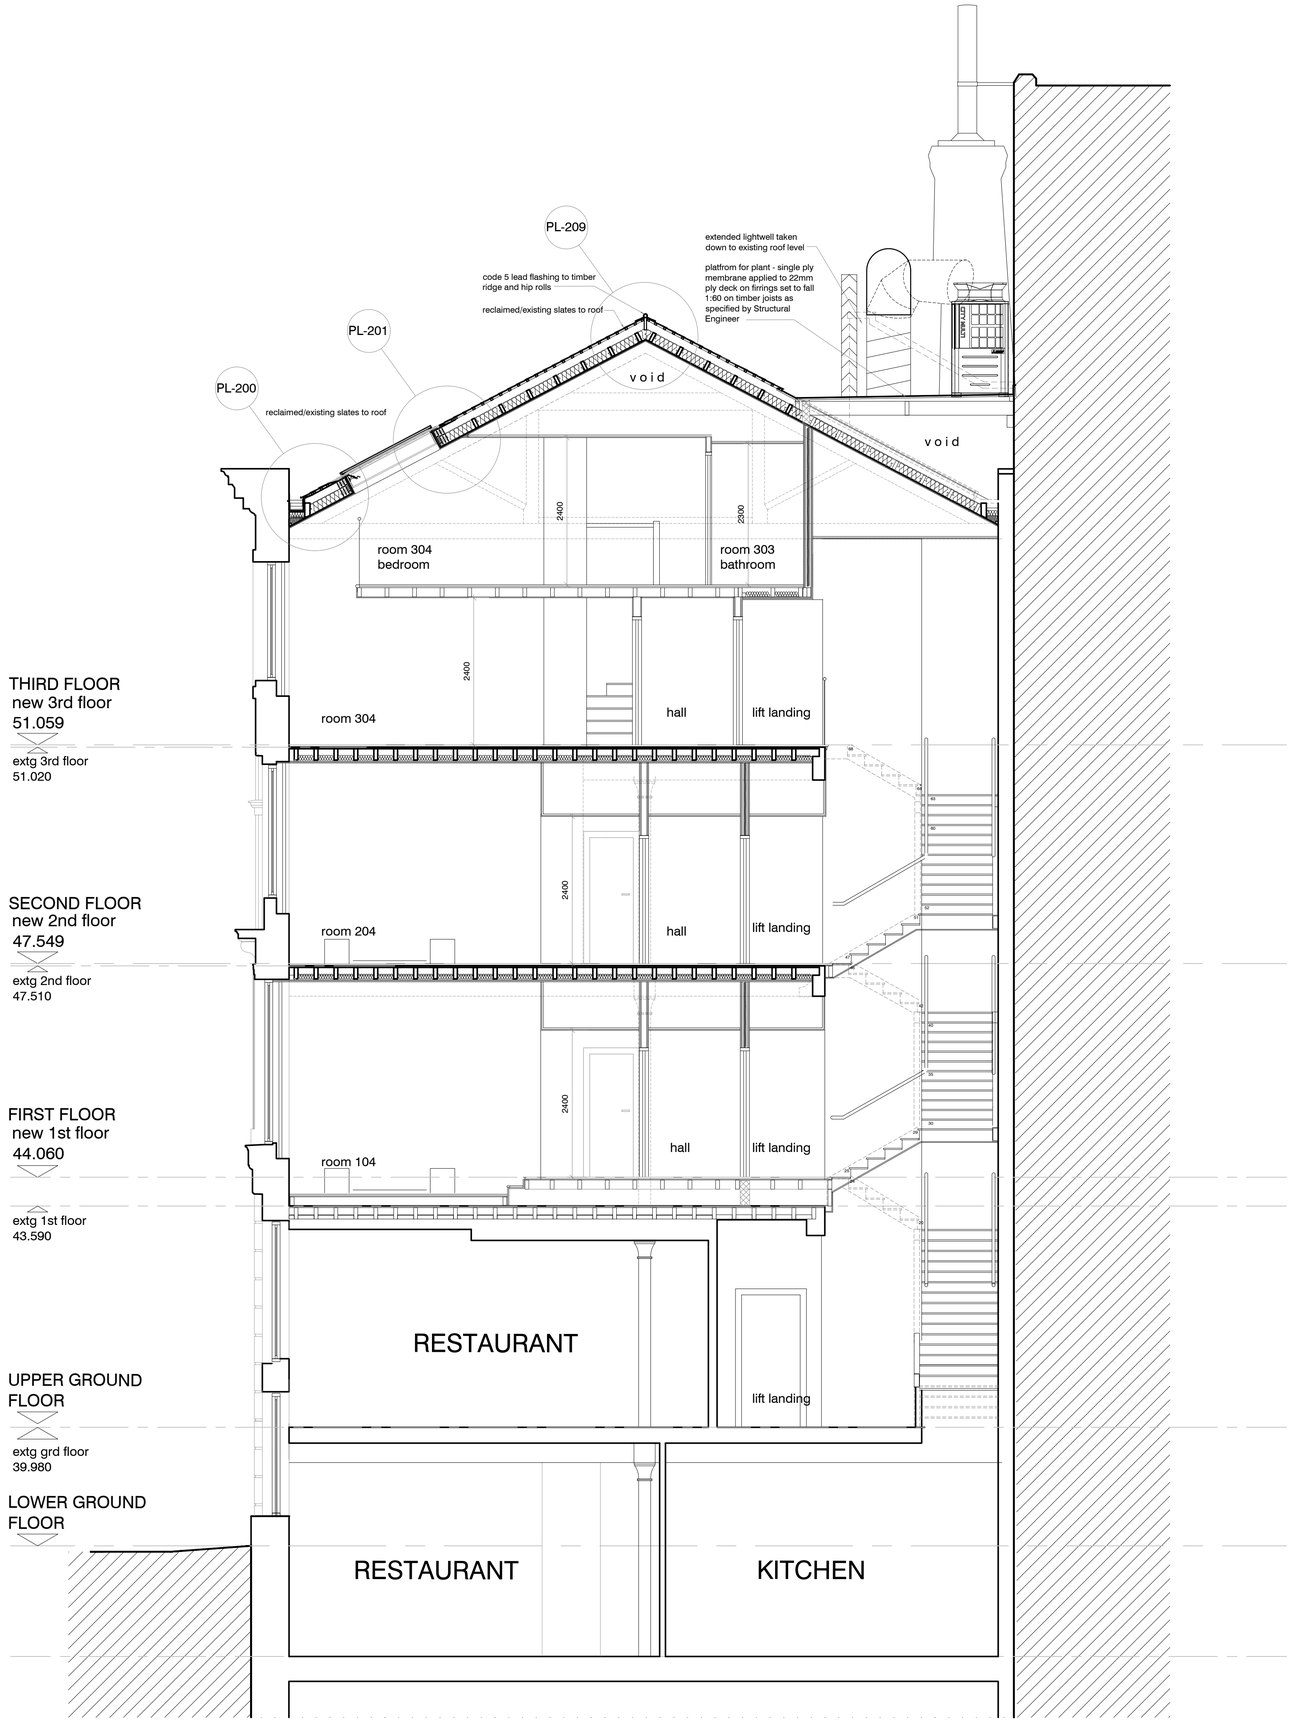

NOTES
1. This drawing is the copyright of Tract Architecture
2. Do not scale from this drawing
3. Use figure dimensions only

REVISION COMMENTS
COMMENTS

scale 1:50 0m 2.5m

TRACT
WWW.TRACTARCHITECTURE.COM

PROJECT NUMBER + TITLE
0132/2 - 47 PETER STREET
MANCHESTER
DRAWING
SHORT SECTION AS PROPOSED

DRAWING NUMBER
PL-114

DRAWING REVISION
-

DRAWING PURPOSE
PLANNING

SCALE
1:50 @ A1

DATE
18.12.18

DRAWN
RM

CHECKED
XX