

SECTION X
Scale 1:20 @ A1

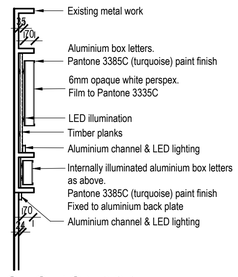

SECTION YY
Scale 1:20 @ A1

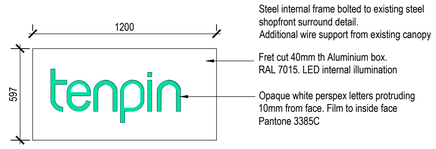

Double sided projecting sign
Scale 1:20 @ A1

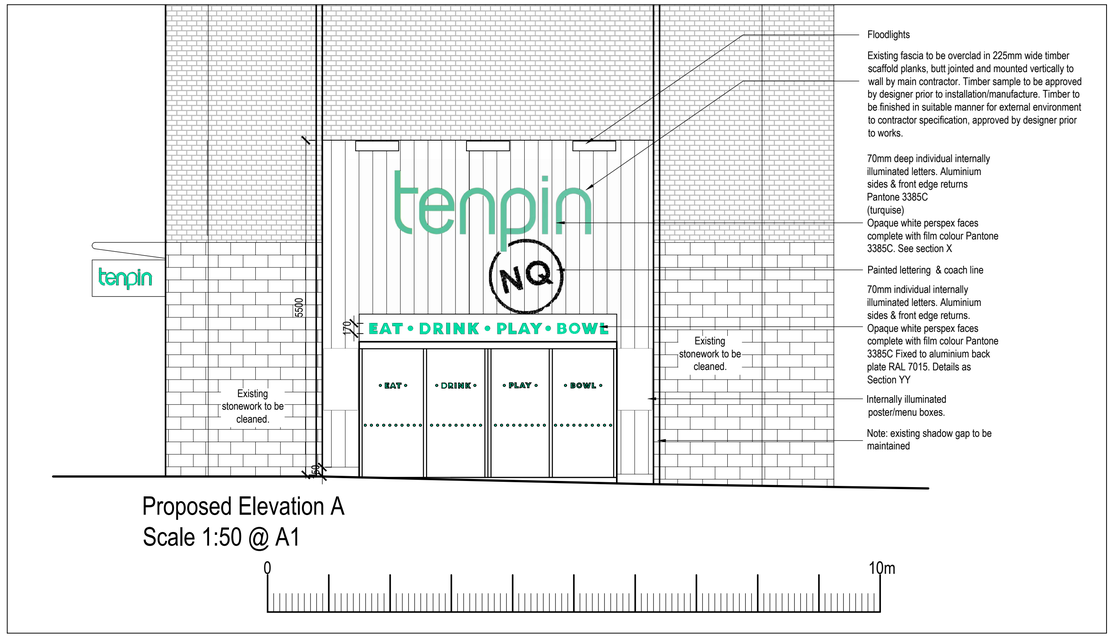

Proposed Elevation A
Scale 1:50 @ A1

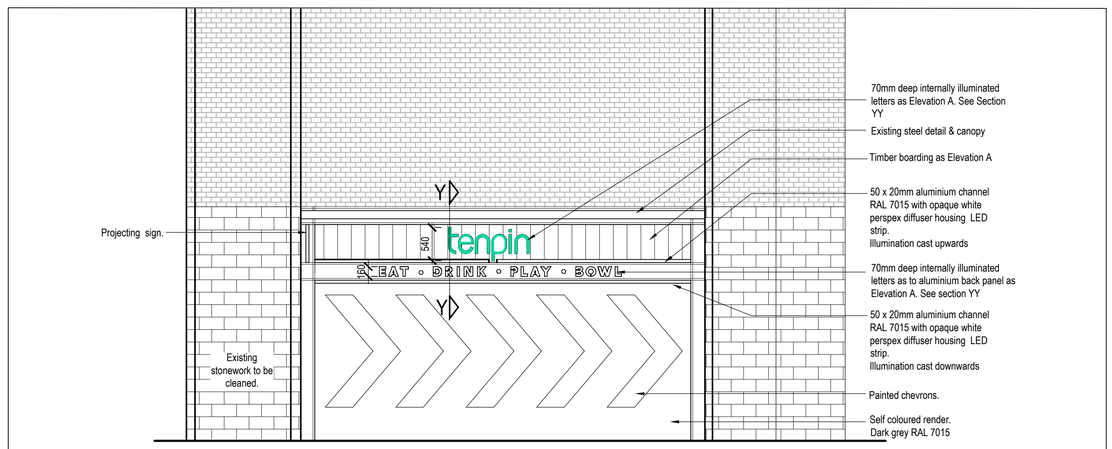

Proposed Elevation B
Scale 1:50 @ A1

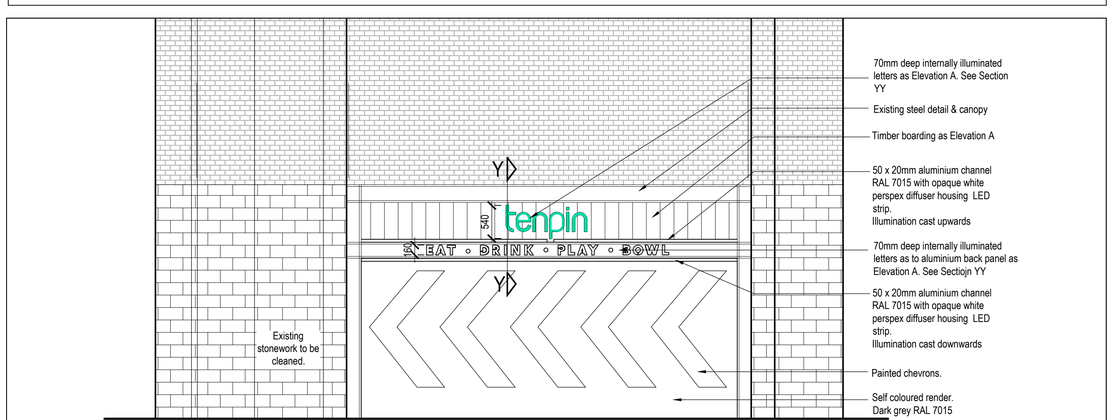

Proposed Elevation C
Scale 1:50 @ A1

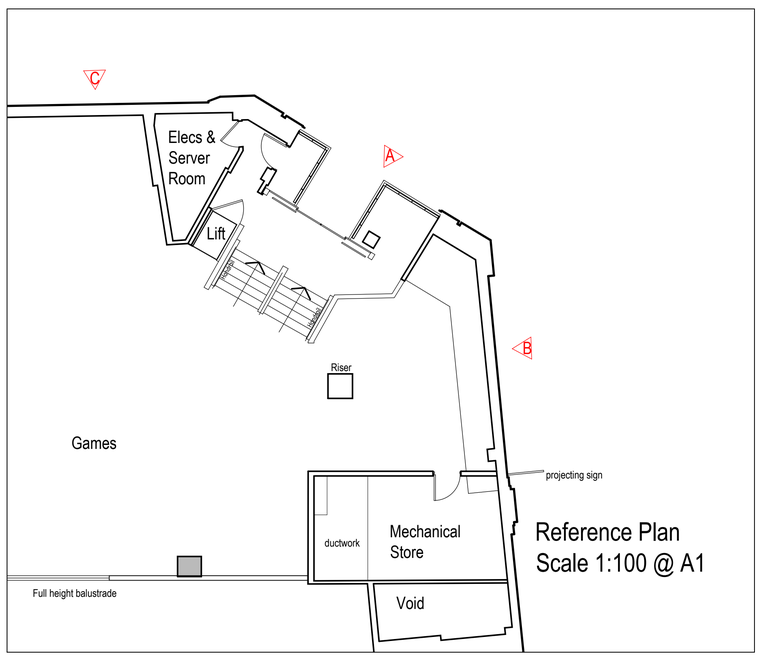

Reference Plan
Scale 1:100 @ A1

REVISION	DATE
Rev A Existing poster boxes removed.	07.10.19
Rev B Updated to show expanded scheme	15.10.19
Rev C Proposal revised following client meeting.	25.10.19
Rev D Specification and location of "EAT DRINK PLAY BOWL" lettering revised. (JW)	07.11.19
Rev E Signage details and locations amended. Projecting sign included. (JW)	05.12.19
Rev F Amendments to annotation	06.12.19
Rev G Construction Issue	19.12.19
Rev H Redraft	24.02.20
Rev J Downtown replaced by NQ	17.03.20
Rev K Flashing detail added for top of signage.	20.03.20
Rev L Projecting sign width reduced	23.03.20
Rev M Section YY added	08.04.20

bignell shacklady ewing
Architects Interior Designers
95 Spencer Street, Birmingham, B18 6DA
0121 523 1121 | www.bignellshackladyewing.com

Client
TENPIN

Job
PRINTWORKS MANCHESTER

Drawing Title
PROPOSED EXTERNAL ELEVATION & WORKS

Scale
AS SHOWN

Date
SEPT 2019

Drawn By
JW

Job Number
2019-1747

Drawing Number.
1747-331M

Status

Copyright is reserved by them and the drawing is issued on the condition that it is not copied either wholly or in part without the consent in writing of Bignell Shacklady and Ewing Ltd. Figured dimensions to take preference over those scaled. All dimensions to be checked on site before commencement of any work or shop drawings. This drawing is to be read in conjunction with the specification when existing.

RIBA Chartered Practice