
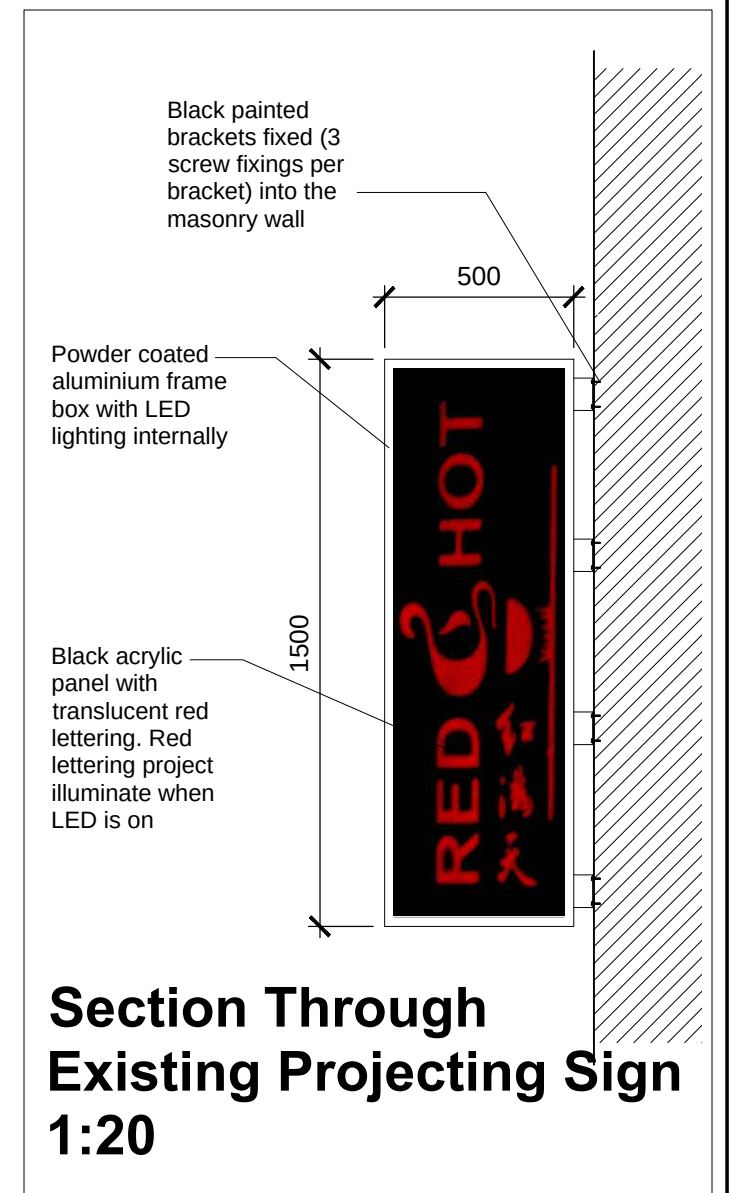


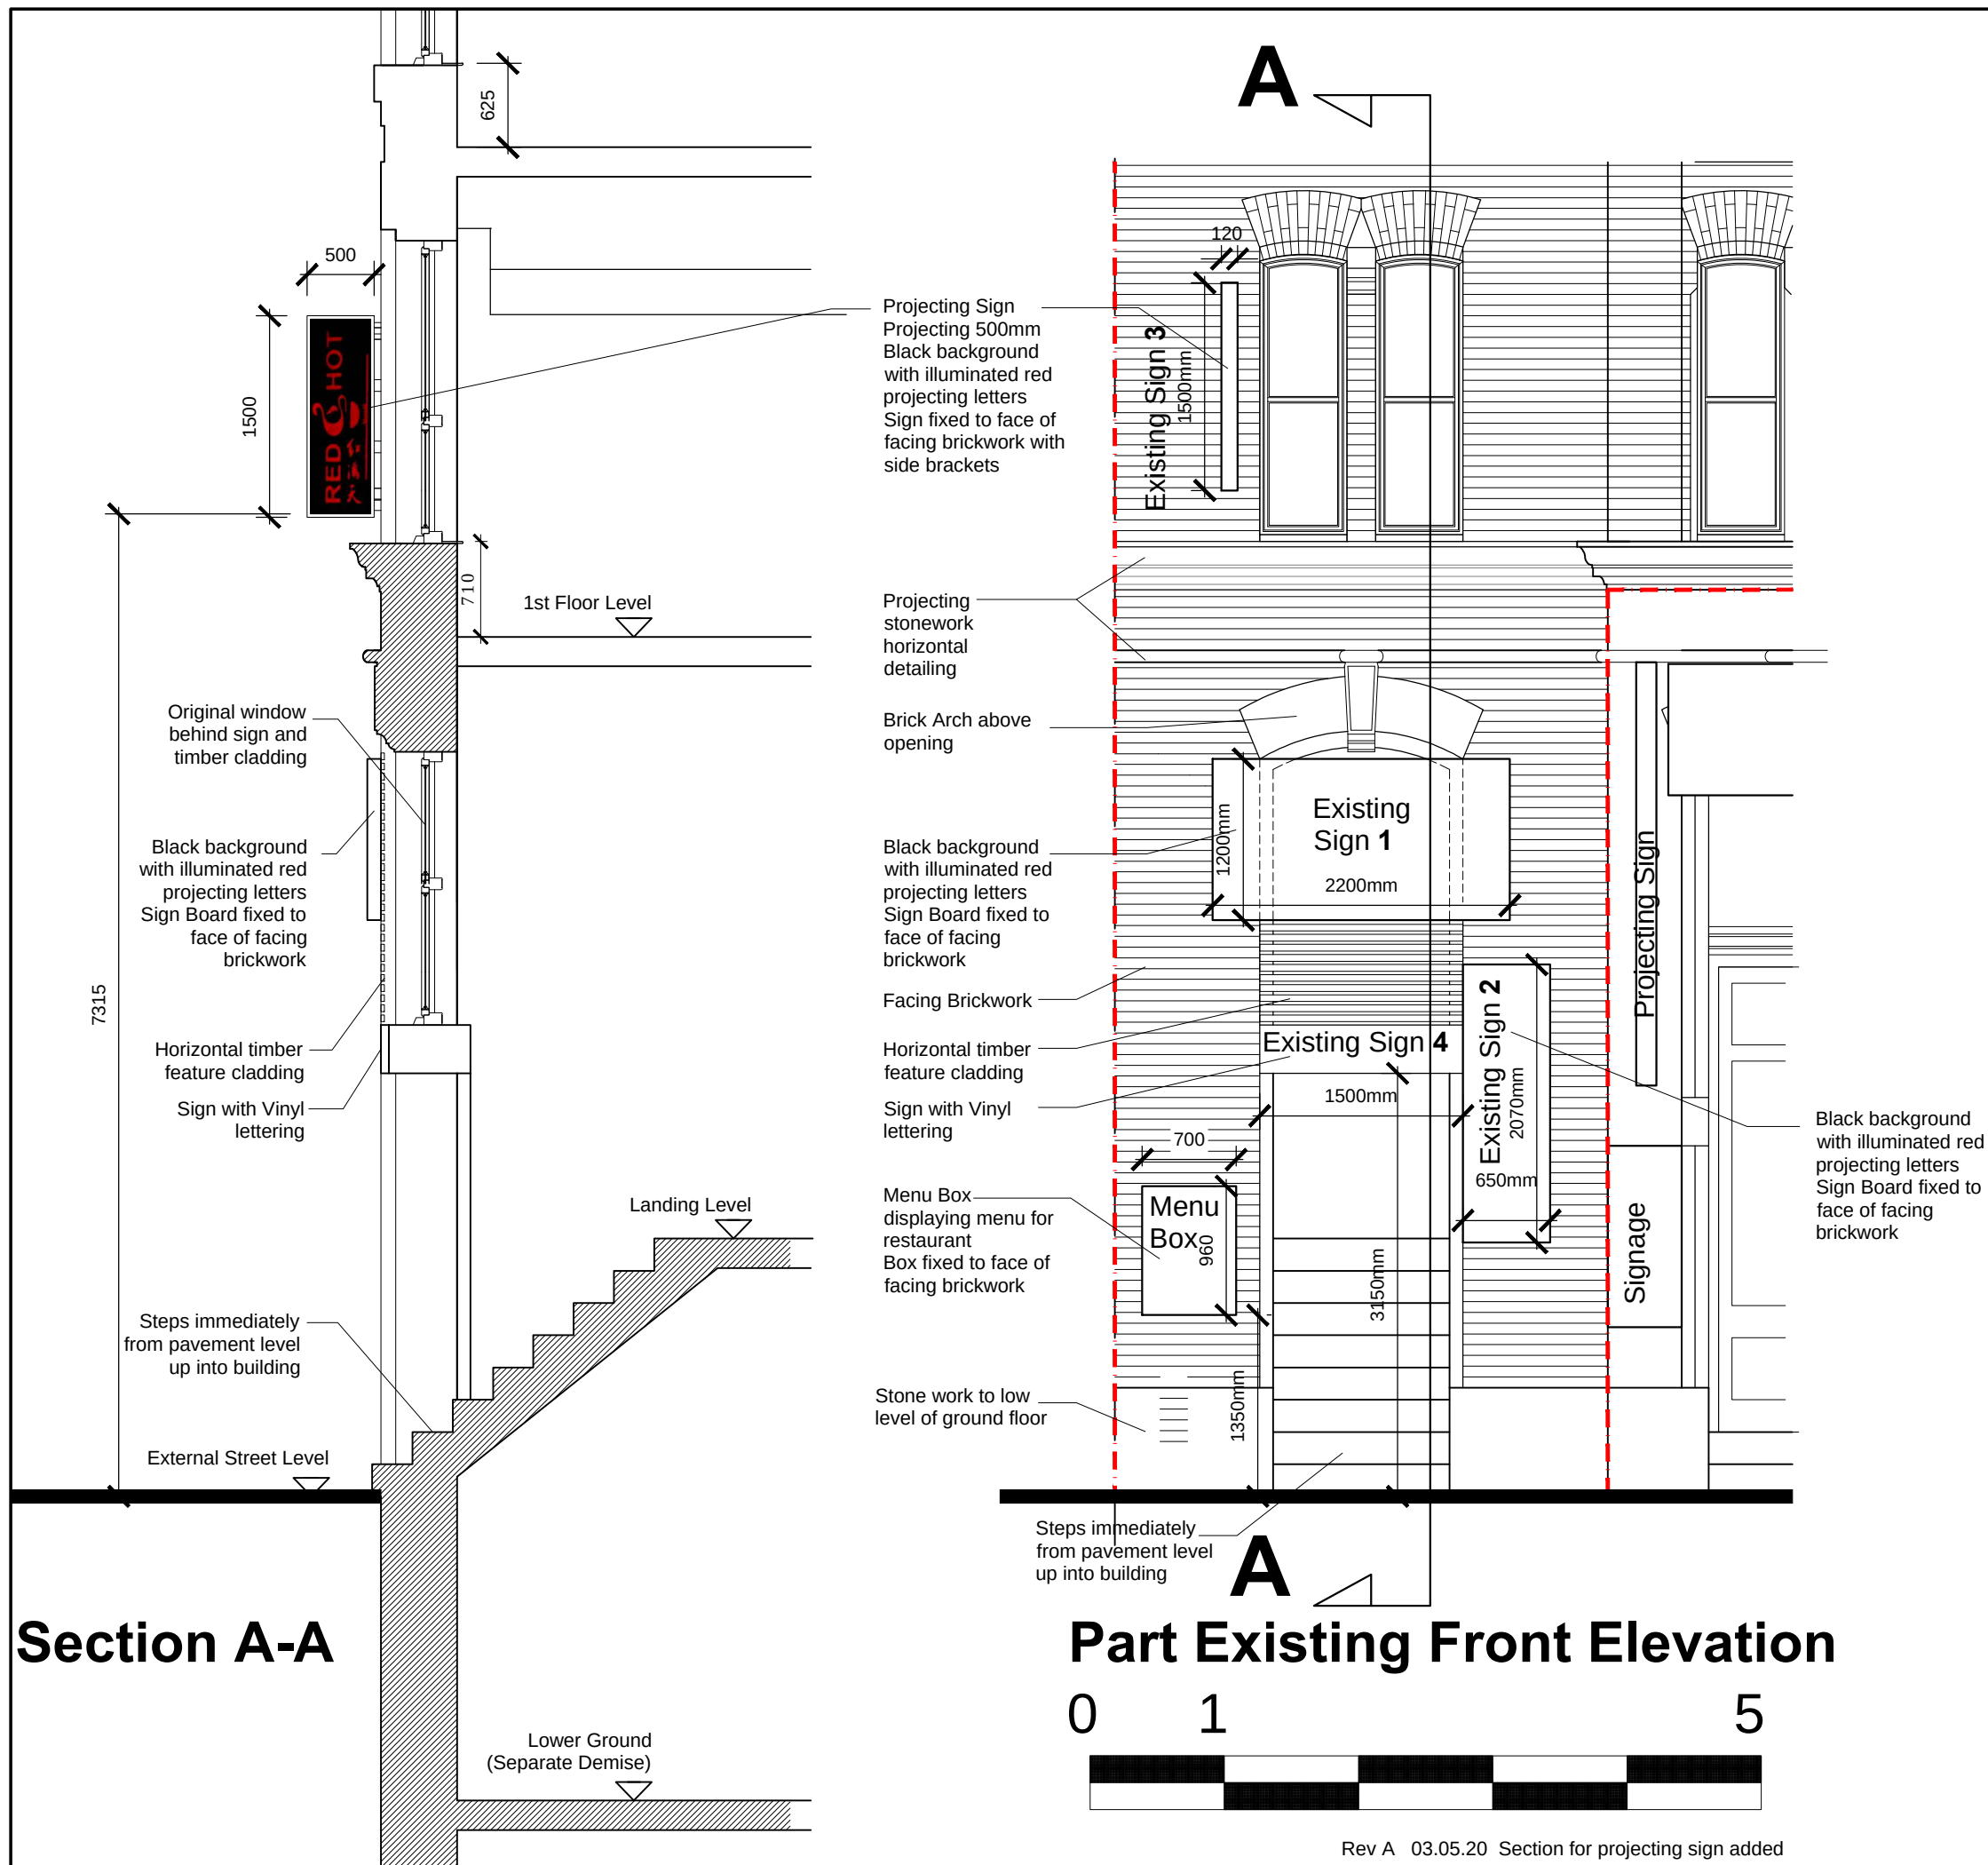

Client	Big Foodie Manchester Limited	Date	March 2020
Project	56 Faulkner Street Signage Application	Scale	1:50 @ A3
Title	Part Existing Elevation and Section	Drawn	TL
Drawn By	Job No	Rev	Checked
03	L2002	A	

Do not scale off this drawing. Work to specified dimensions, and any discrepancy to be reported.