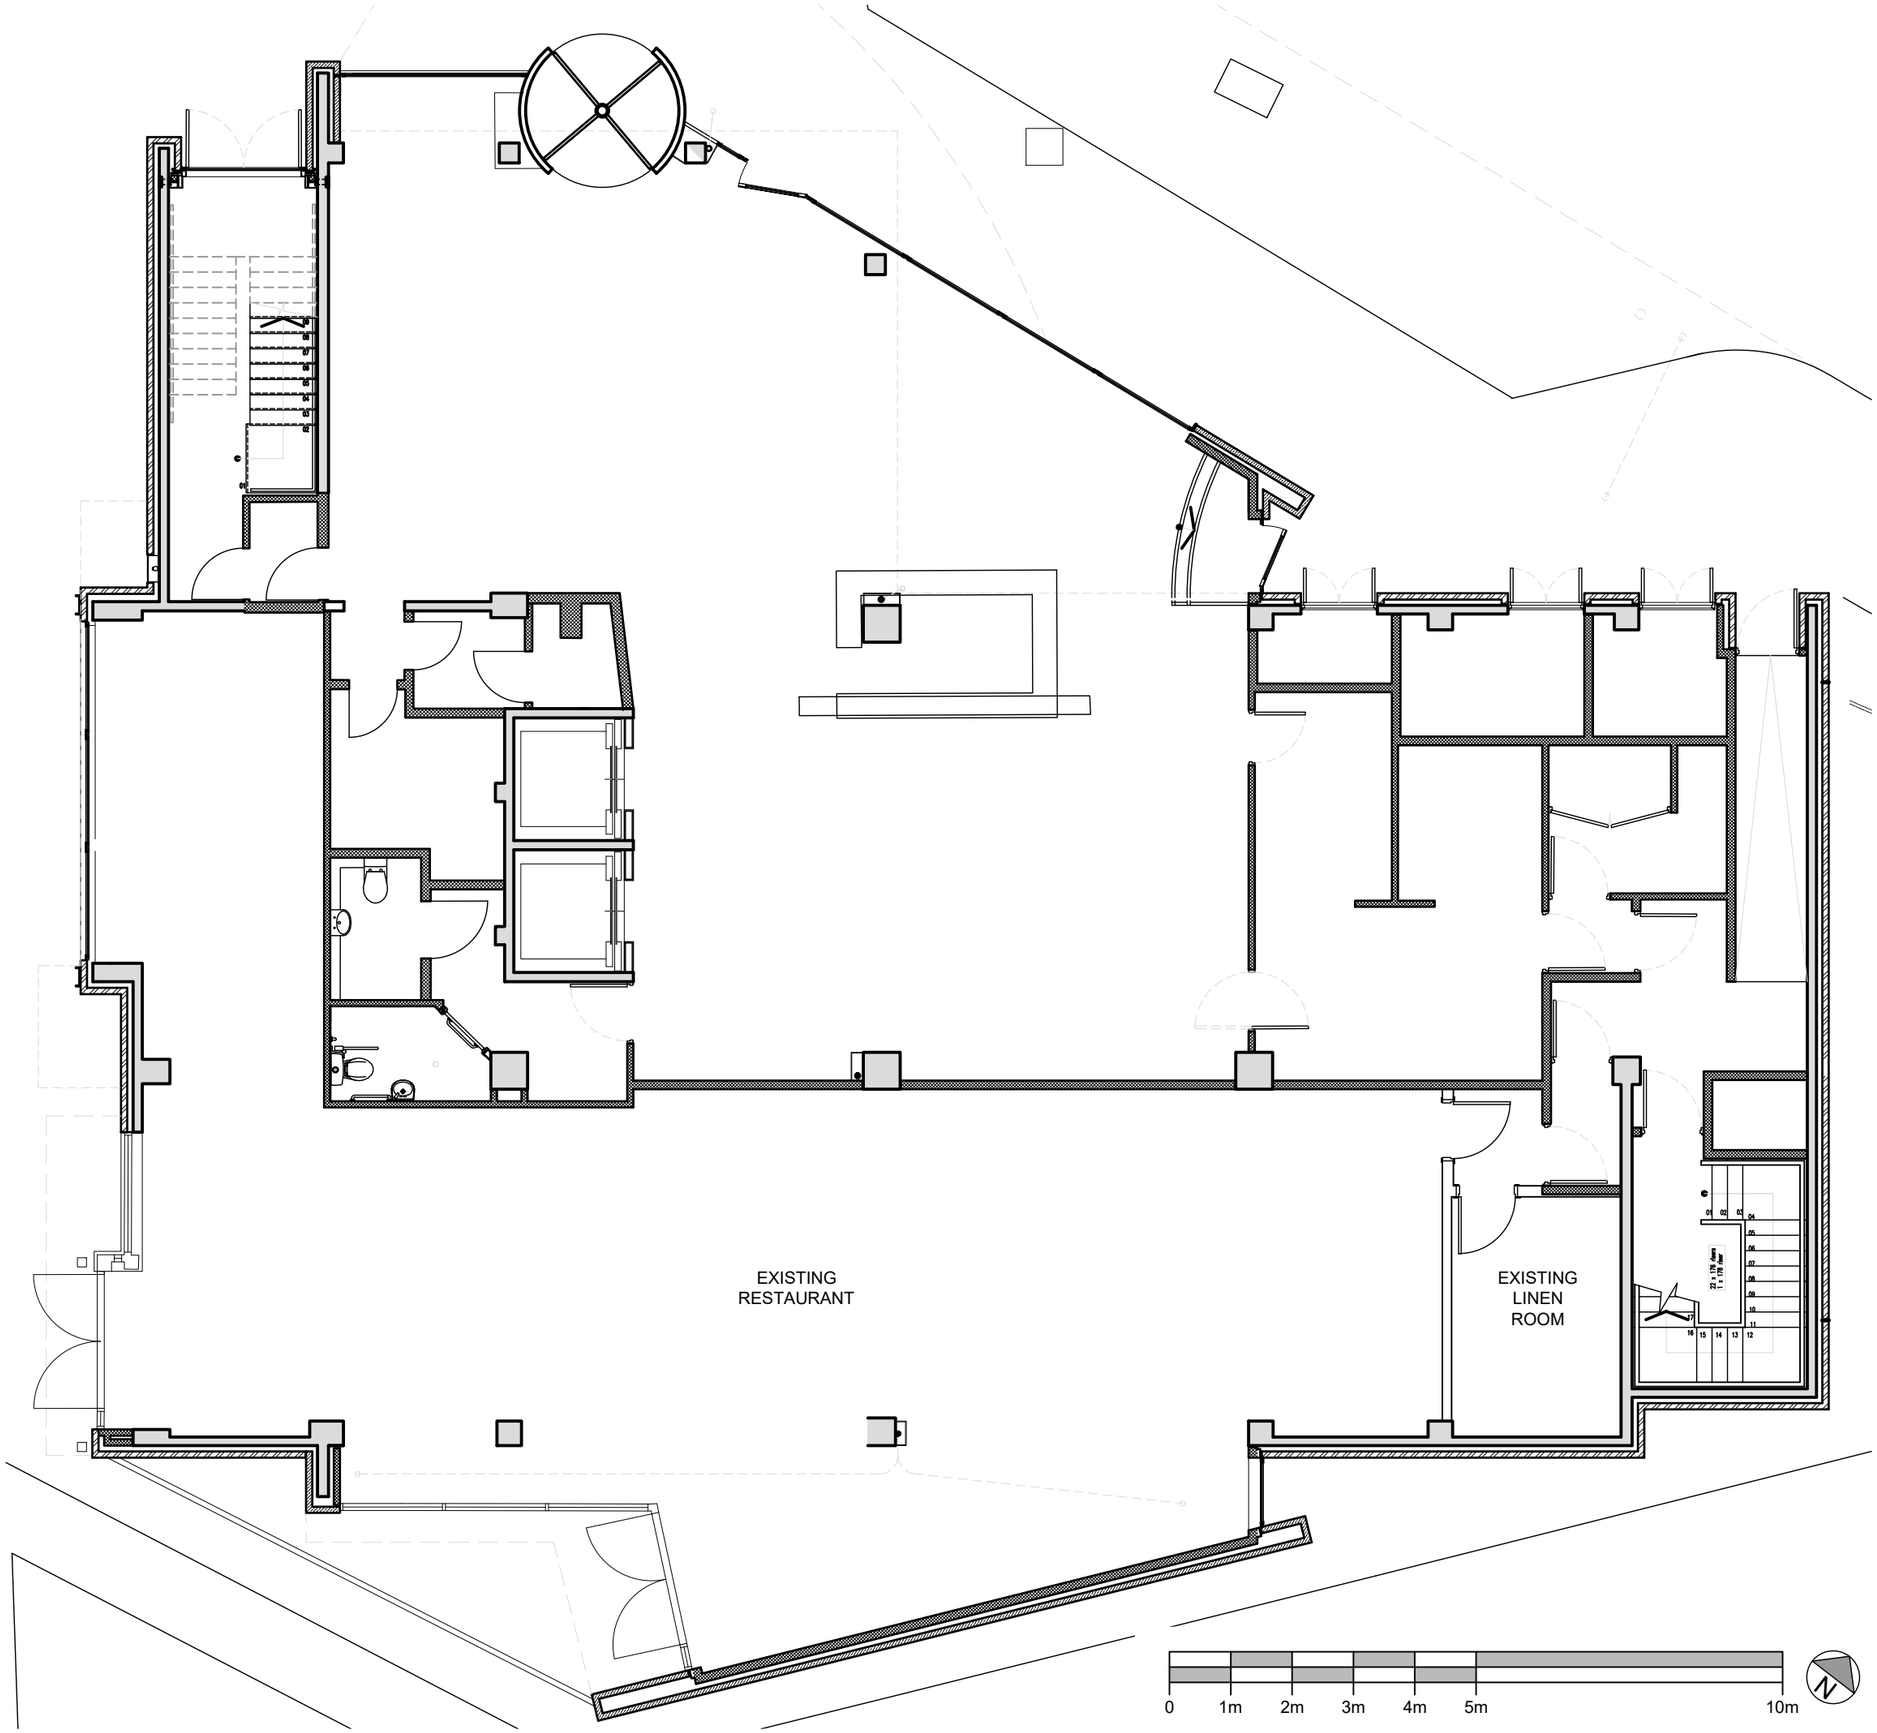

DO NOT SCALE OFF THIS DRAWING

© LEACH RHODES WALKER 2001

LeachRhodesWalker
Architects

info@lrw.co.uk | www.lrw.co.uk
50 Dearmans Place Manchester M3 5LH

Manchester +44 (0)161 833 0211
London +44 (0)207 993 1363
Bucharest +40 (21)650 4026

client
ACCORINVEST

project
IBIS MANCHESTER

project no	drawing no	rev
7989	L(00)10	-

description -
EXISTING
GROUND
FLOOR PLAN

scale	date drawn	drawn by	authorised by
1:100@ A3	10.02.20	MM	SA

File:Ibis L:\7989\Ibis Manchester\Drawings\Bldg\LRW_7989_L00X10 Existing Ground Floor Plan Printed By: Mark Mayhew

purpose of issue
planning ● building regs ○ tender ○ comment ○ approval ○ construction ○