FOR PLANNING
DO NOT SCALE FROM THIS DRAWING

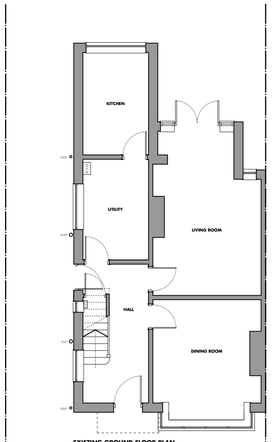

EXISTING GROUND FLOOR PLAN

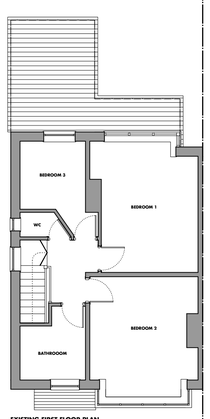

EXISTING FIRST FLOOR PLAN

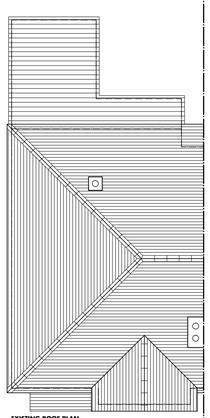

EXISTING ROOF PLAN

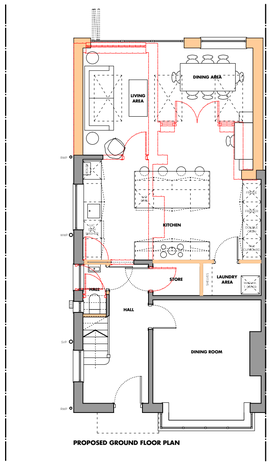

PROPOSED GROUND FLOOR PLAN

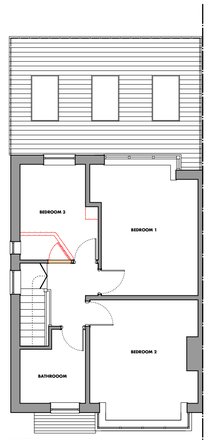

PROPOSED FIRST FLOOR PLAN

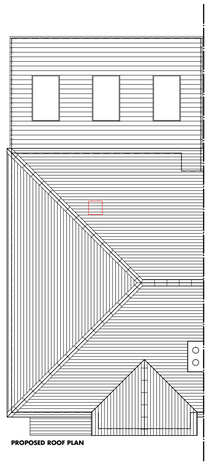

PROPOSED ROOF PLAN

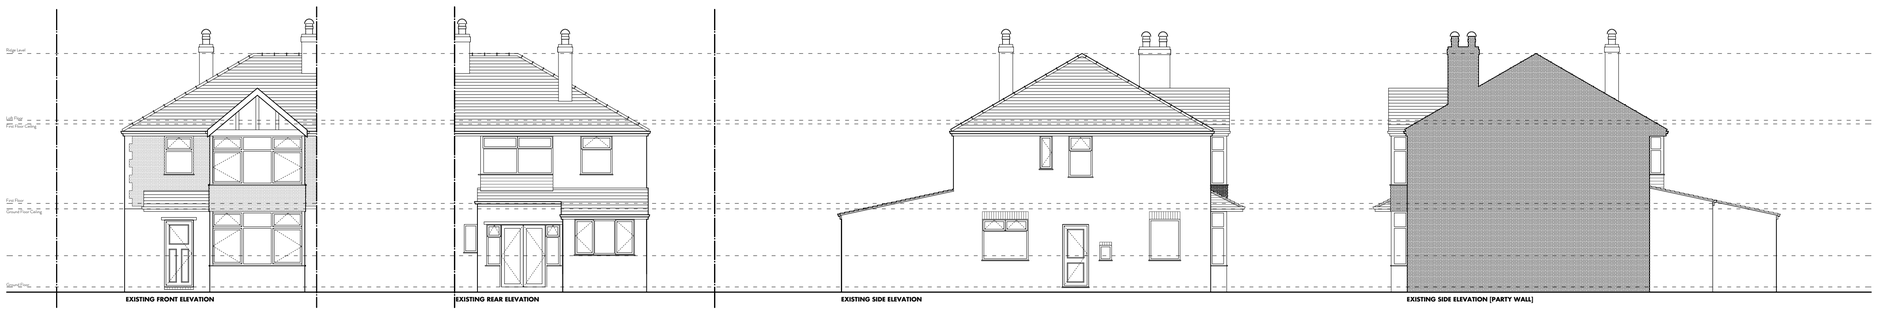

EXISTING FRONT ELEVATION

EXISTING REAR ELEVATION

EXISTING SIDE ELEVATION

EXISTING SIDE ELEVATION [PARTY WALL]

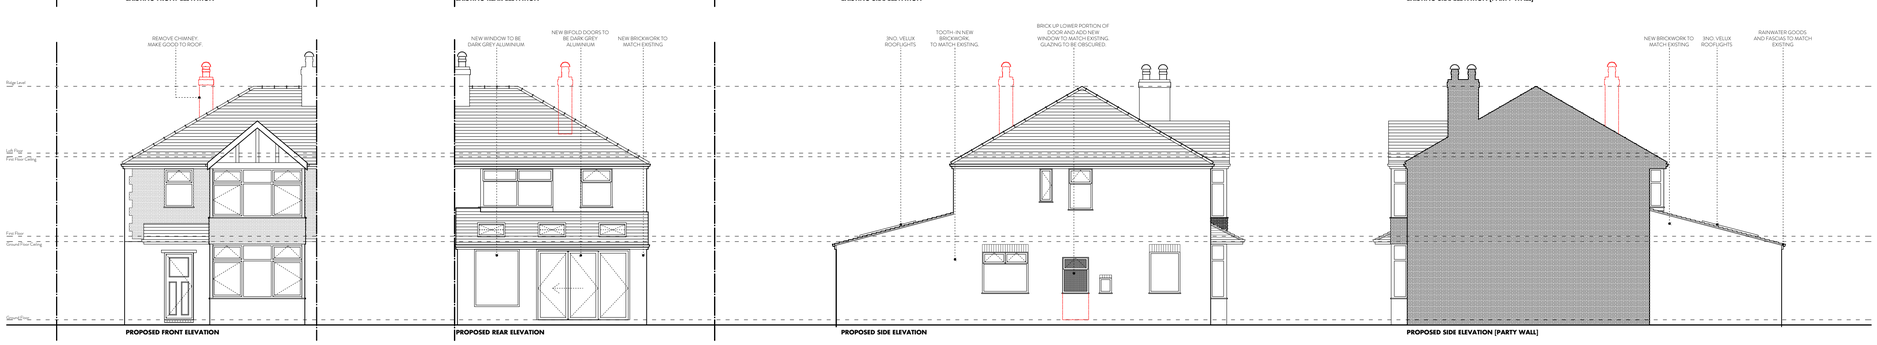

PROPOSED FRONT ELEVATION

PROPOSED REAR ELEVATION

PROPOSED SIDE ELEVATION

PROPOSED SIDE ELEVATION [PARTY WALL]



LOCATION PLAN 1:1250



EXISTING SITE PLAN 1:500



PROPOSED SITE PLAN 1:500

REV - ; 14.02.2020 | FIRST ISSUE

PL01 | EXISTING AND PROPOSED DRAWINGS
MR & MRS COUPE
24 SADDLEWOOD AVENUE | DIDSBURY | M19 1QN
1:100 @ A1 or 1:200 @ A3

CHEADLE ARCHITECTS
ARCHITECTURE
INTERIORS
DESIGN
WWW.CHEADLEARCHITECTS.CO.UK | STUDIO@CHEADLEARCHITECTS.CO.UK | 07515864626