



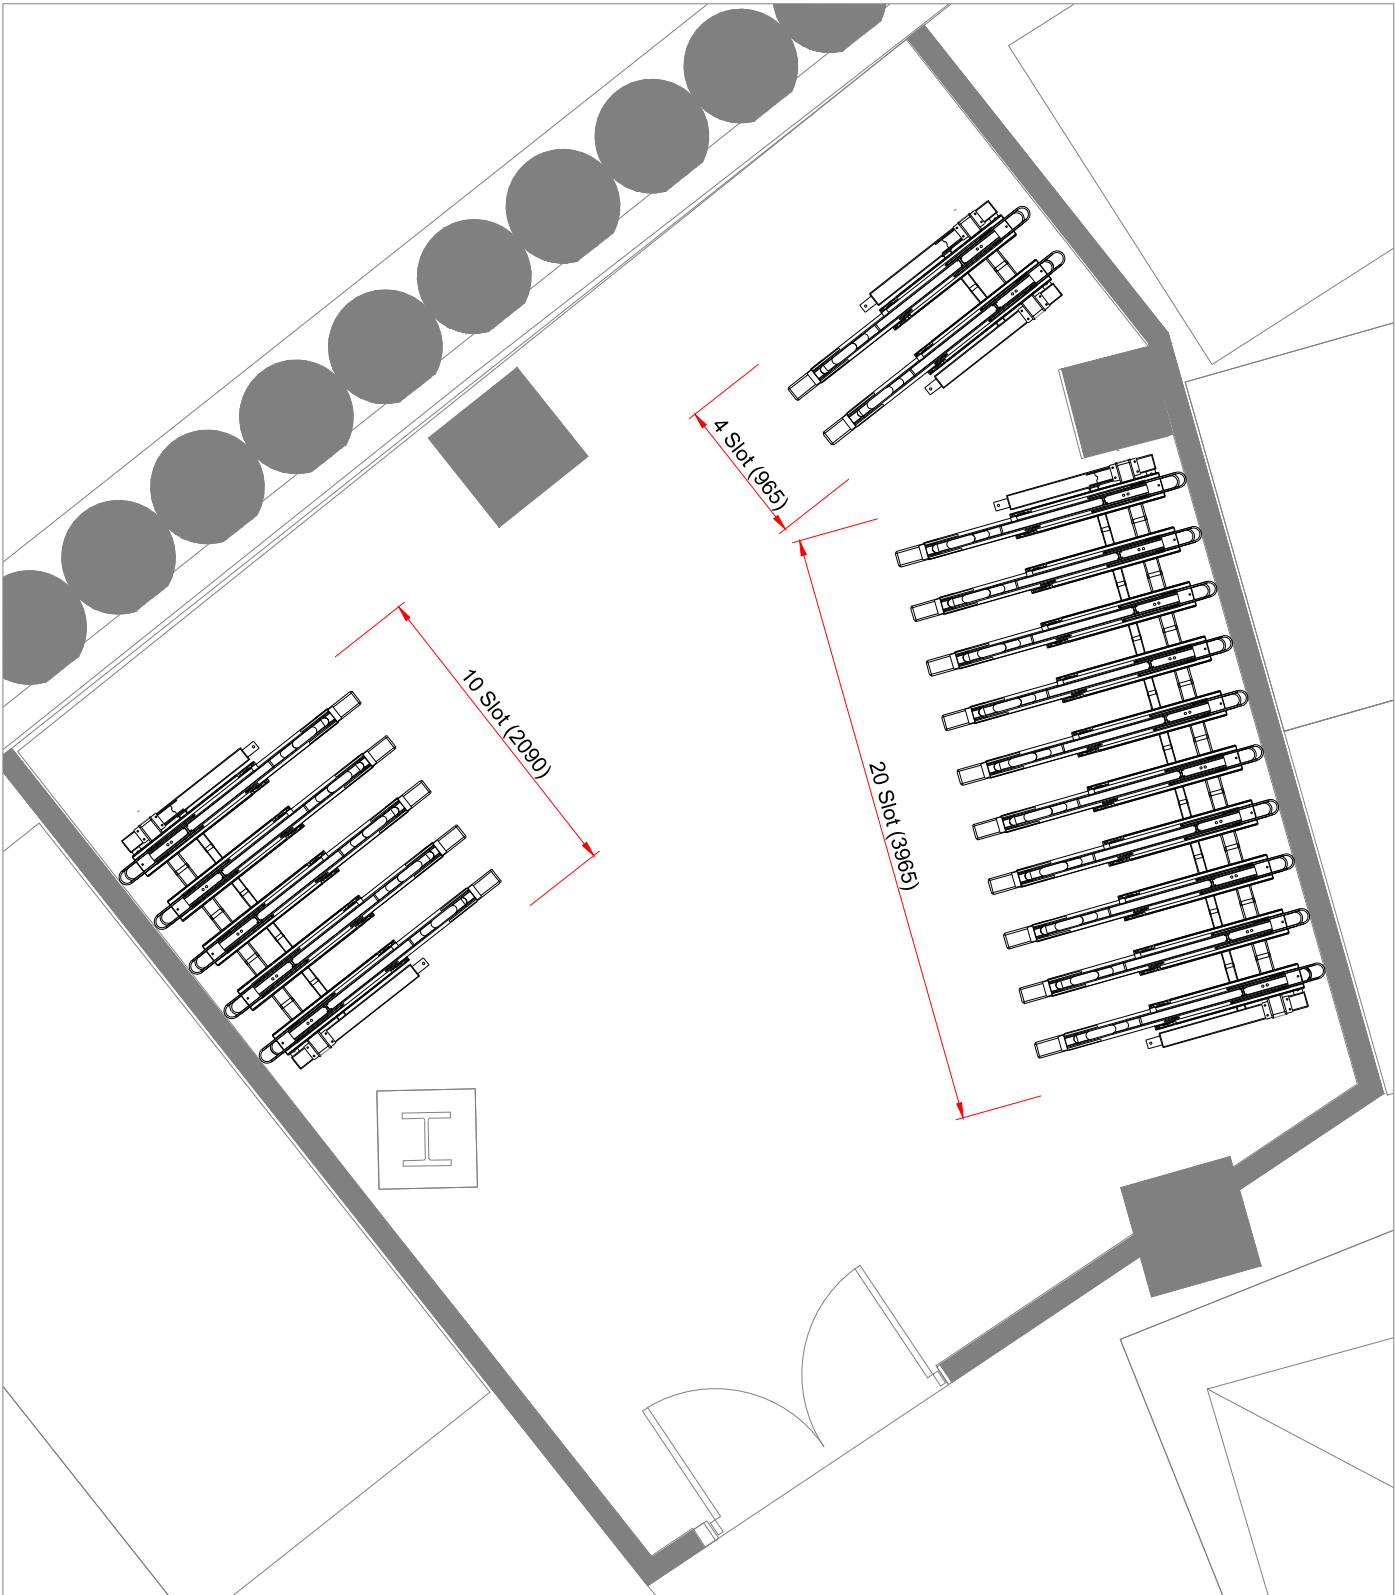

Cycle Storage 1A


Cycle Storage 1A

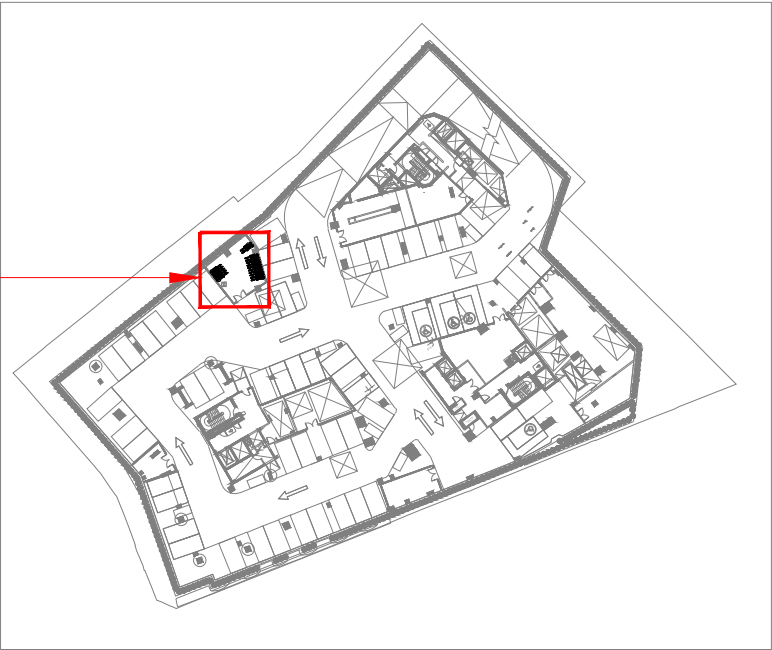


- Cycle Storage 1A (34)
- 1No. 20 Slot Double Deckers
 - 1No. 10 Slot Double Deckers
 - 1No. 4 Slot Double Deckers

Total = 34 Cycle Slots
Scheme Total = 352 Cycle Slots


				Project New Square (Princess Street)	Customer Lendlease	Material Steel	Finish Galvanised	Designed by KN		Title Basement Level 1 Cycle Storage		
				Checked by KD								
				Scale	1:50 @ A3							
A	18/11/19	First issue										
Rev	Date	Revision details		Do not scale - All dimensions in millimetres - Do not manually alter CAD drawings		Quantity: 352		Date: 18/11/19		Drawing No. 7911		Rev A

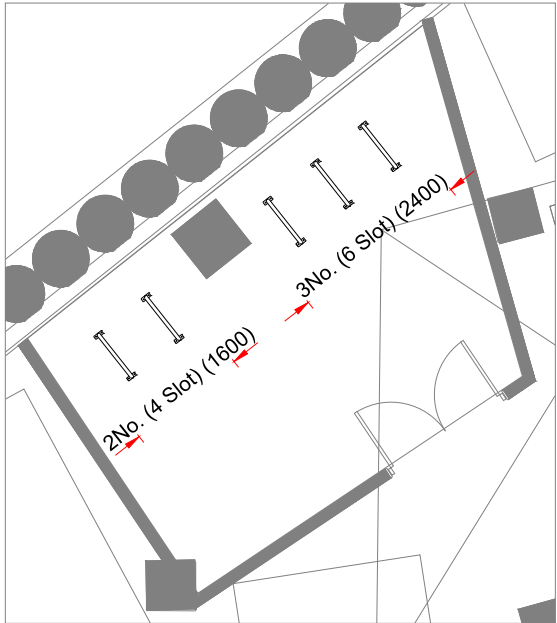


Cycle Storage 2A

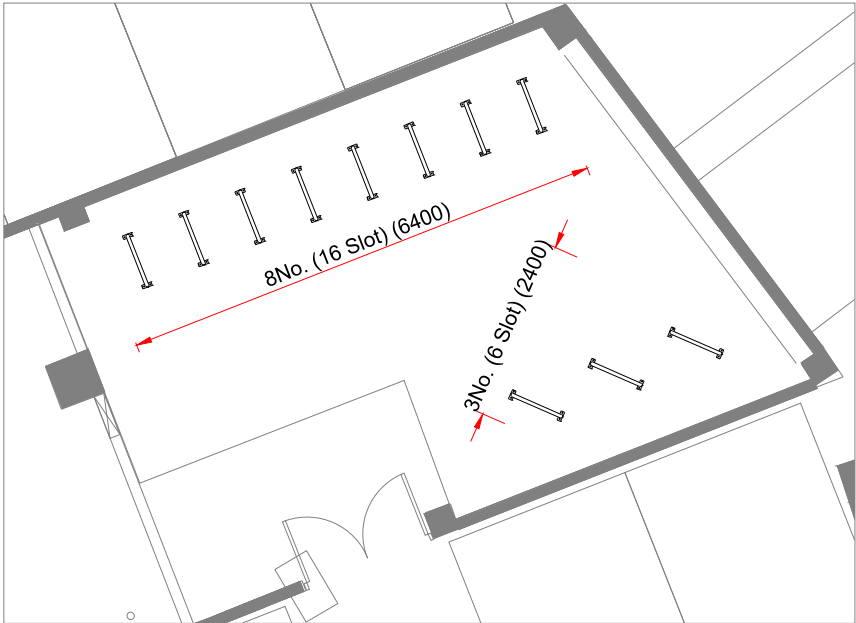


Cycle Storage 2C

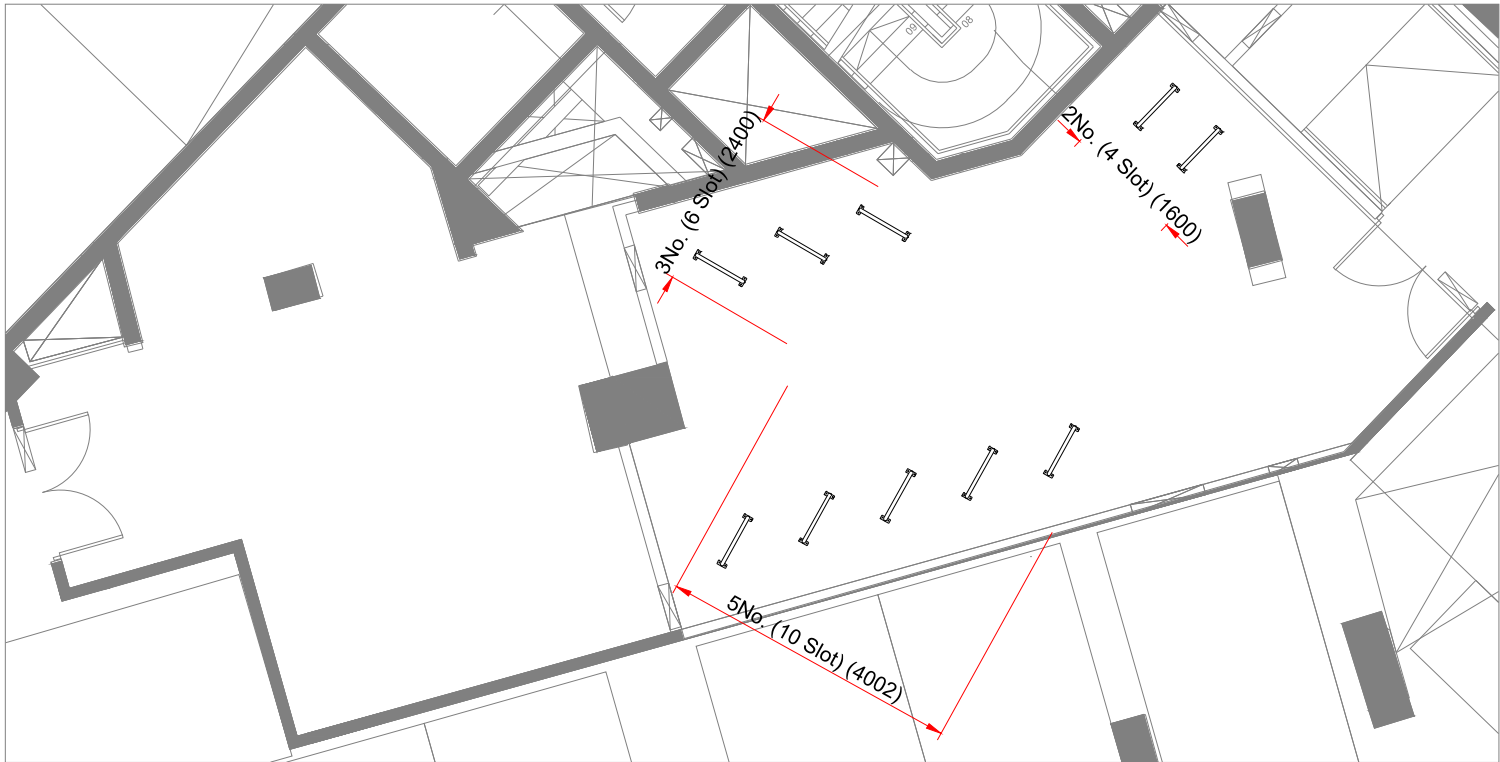

Cycle Storage 2B

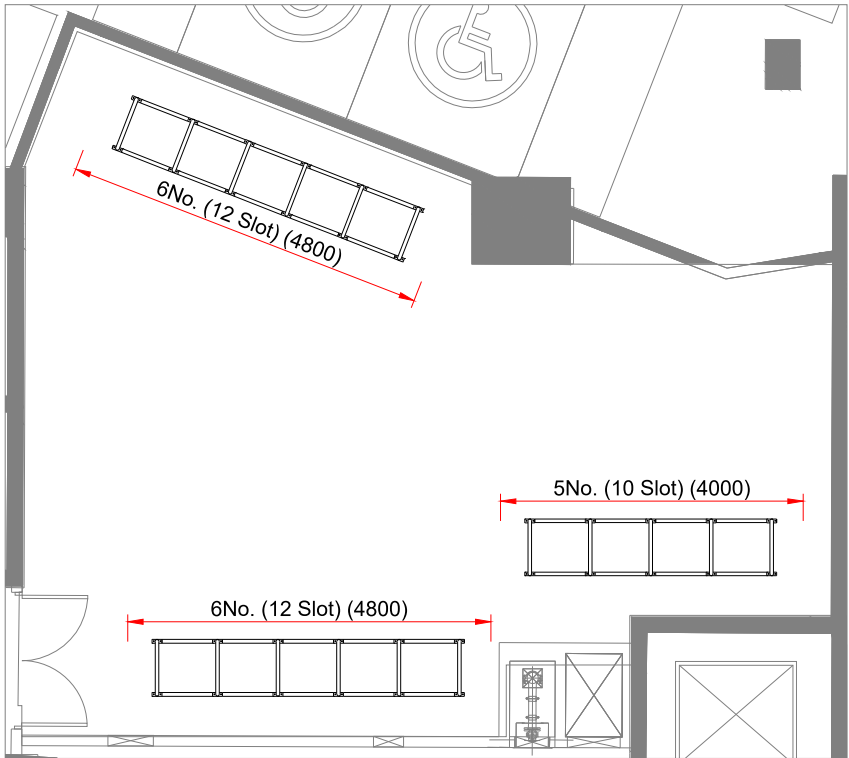

Cycle Storage 2D

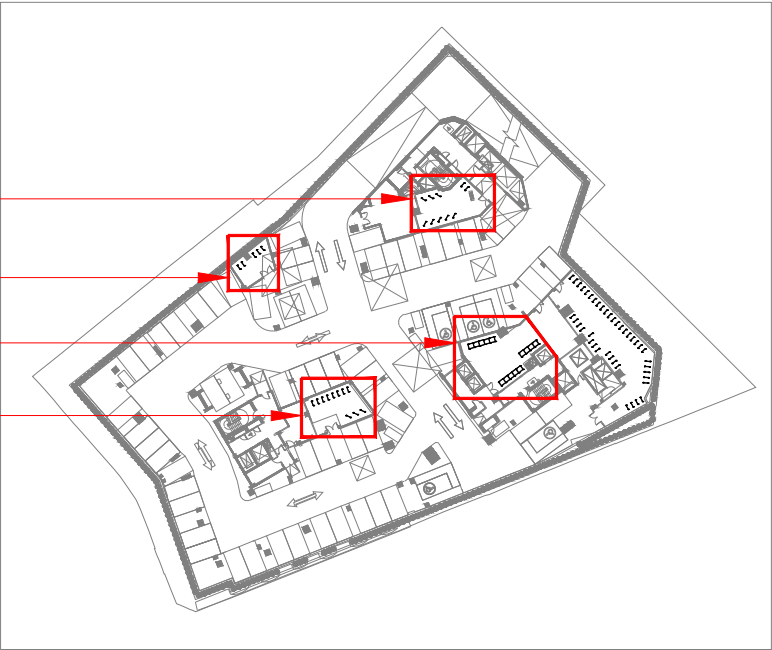

Cycle Storage 2A (10)
5No. Sheffield Stands (10 Slots)


Cycle Storage 2B (20)
10No. Sheffield Stands (20 Slots)

Cycle Storage 2C (22)
11No. Sheffield Stands (22 Slots)

Cycle Storage 2D (34)
17No. Sheffield Stands (34 Slots)

Total = 86 Cycle Slots
Basement Level 2 Total = 168 Cycle Slots
Scheme Total = 352 Cycle Slots


				Project New Square (Princess Street)	Customer Lendlease	Material Steel	Finish Galvanised	Designed by		KN	Title Basement Level 2 Cycle Storage				
				Checked by				KD							
				Scale	1:100 @ A3										
A	18/11/19	First issue		Do not scale - All dimensions in millimetres - Do not manually alter CAD drawings				Quantity: 352		Date: 18/11/19		Drawing No. 7911		Rev A	
Rev	Date	Revision details													

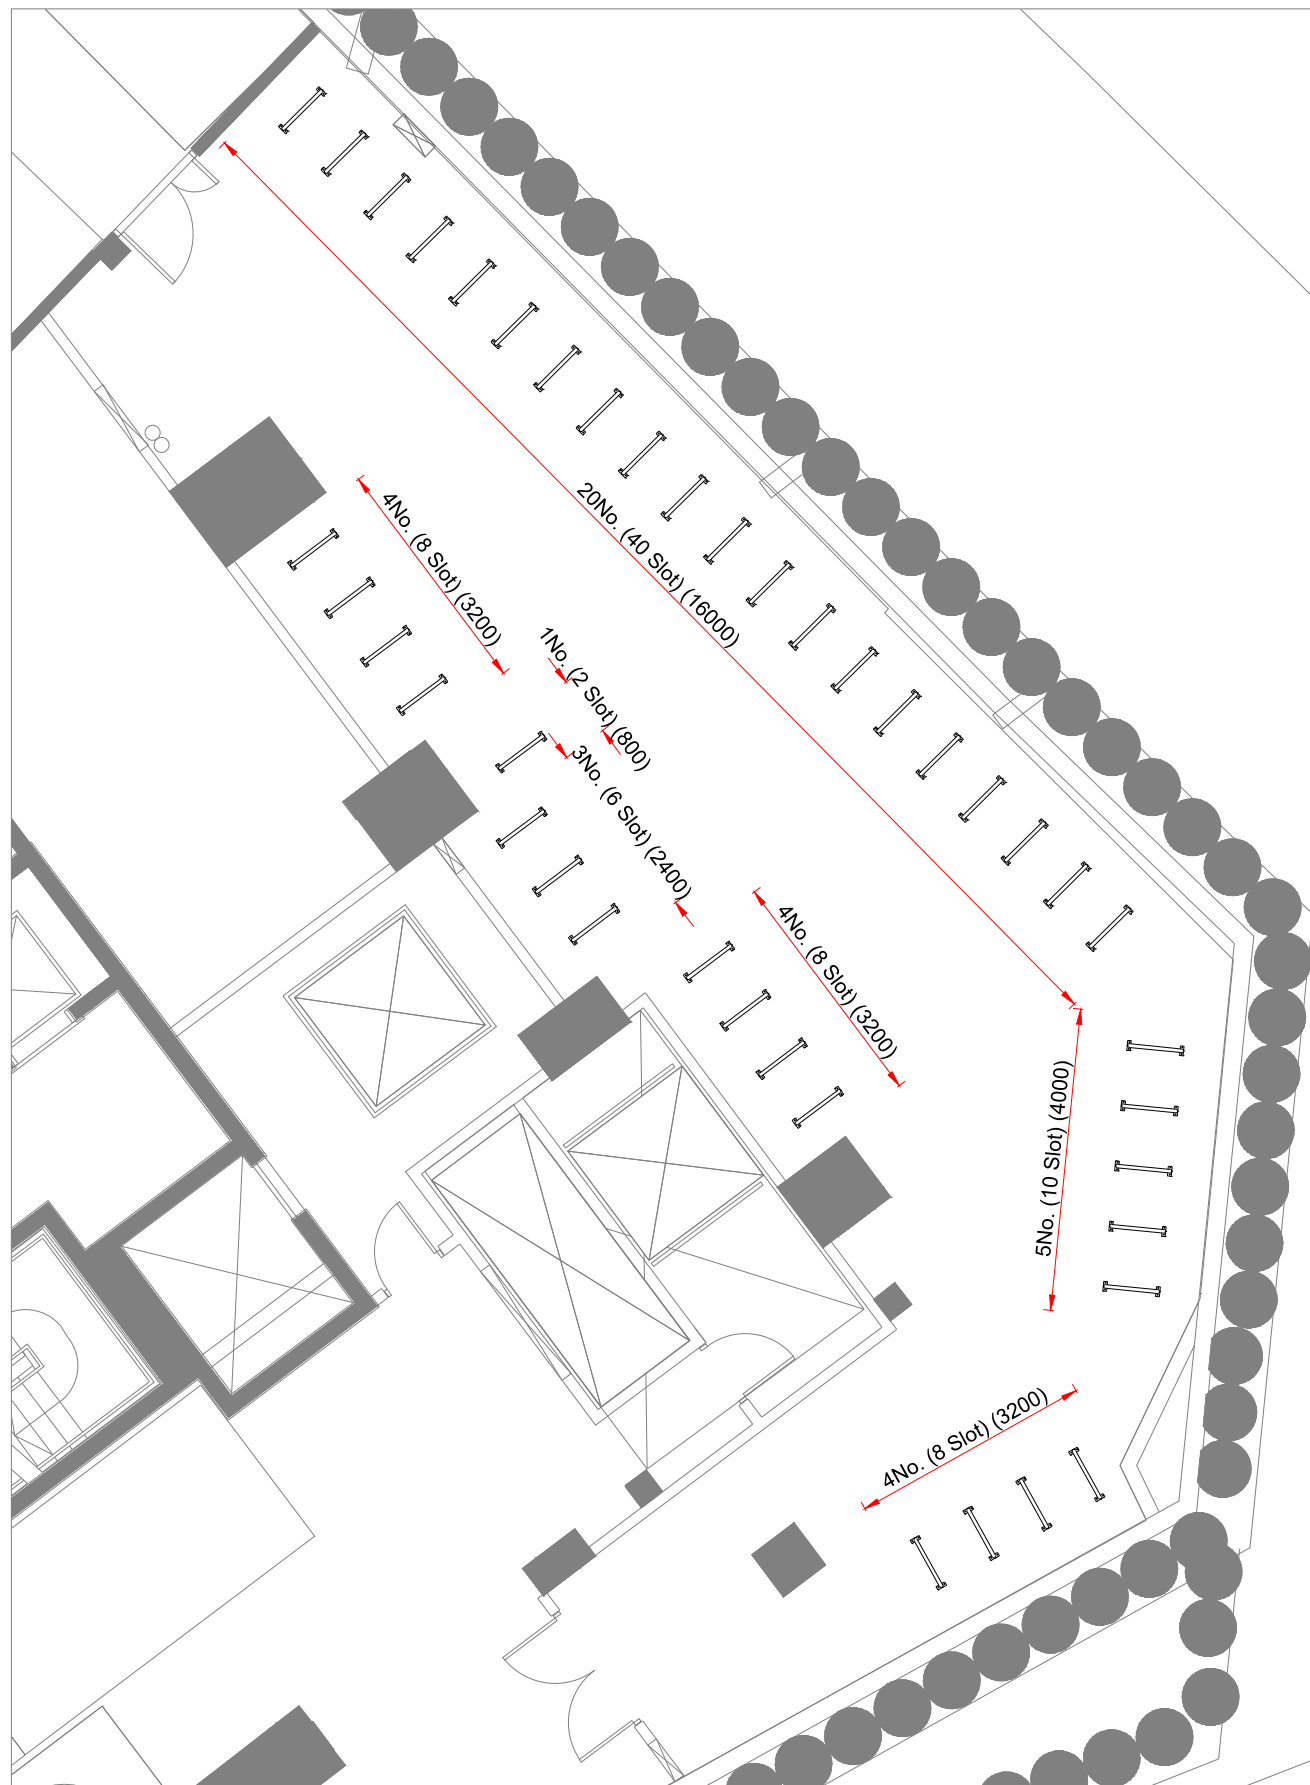


Cycle Storage 2E (382)
41No. Sheffield Stands (82 Slots)

Total = 82 Cycle Slots
Basement Level 2 Total = 168 Cycle Slots
Scheme Total = 352 Cycle Slots

				Project New Square (Princess Street)	Customer Lendlease	Material Steel	Finish Galvanised	Designed by	KN	Title Basement Level 2 Cycle Storage	
								Checked by	KD		
				Do not scale - All dimensions in millimetres - Do not manually alter CAD drawings				Scale	1:100 @ A3	Drawing No.	Rev A
A	18/11/19	First issue						Date:	18/11/19	7911	
Rev	Date	Revision details									

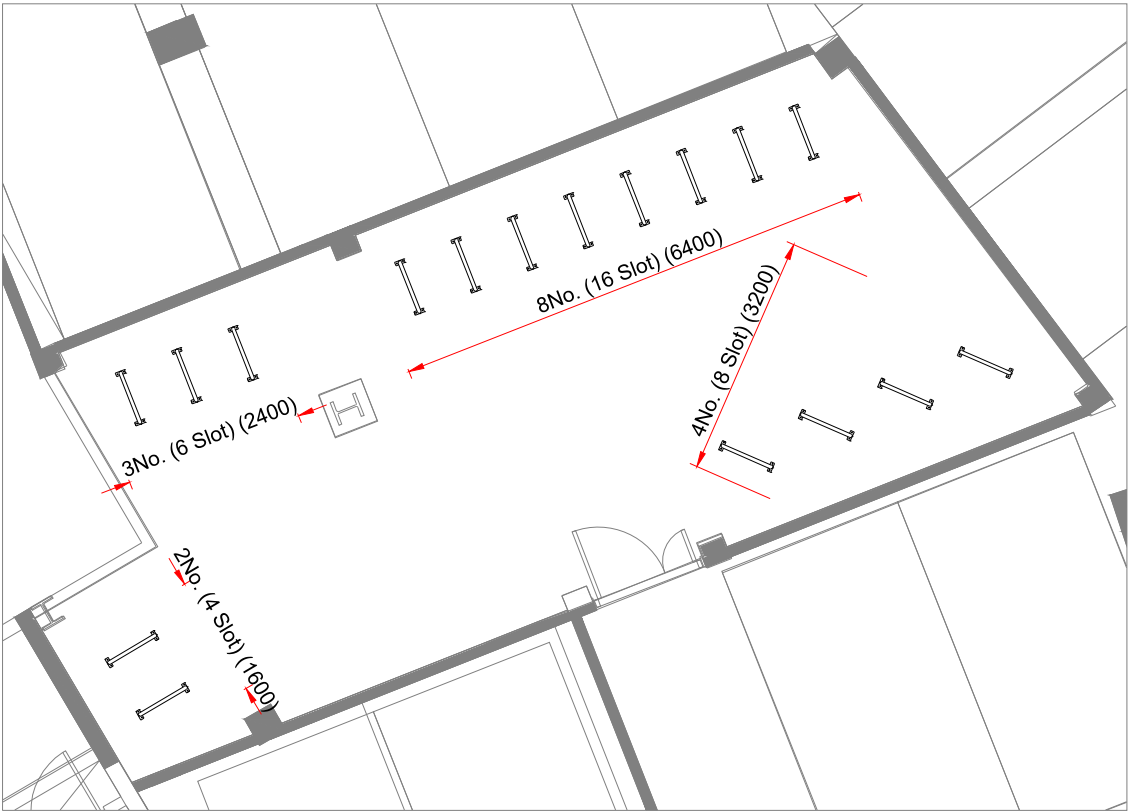

Cycle Storage 3A

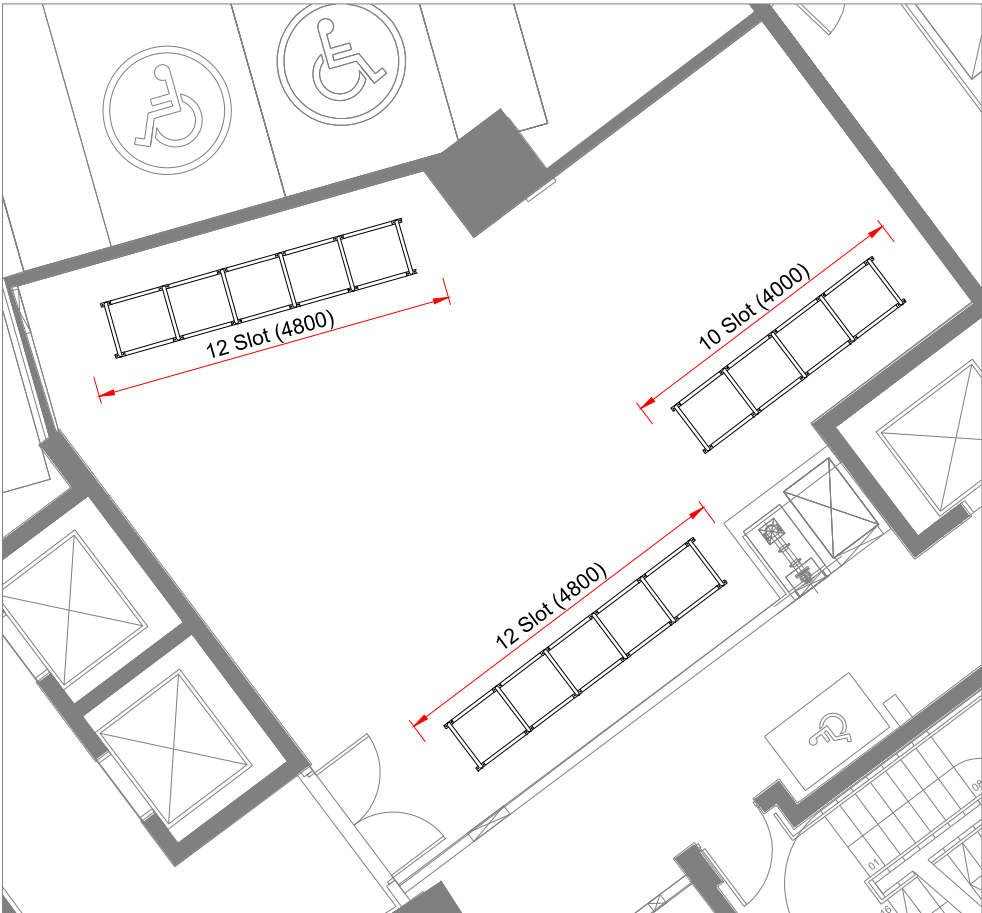

Cycle Storage 3B

Cycle Storage 3B

Cycle Storage 3A




Cycle Storage 3A (34)
17No. Sheffield Stands (34 Slots)


Cycle Storage 3B (34)
2No. 12 Slot Sheffield Toast Rack
1No. 10 Slot Sheffield Toast Rack

Total = 68 Cycle Slots
Scheme Total = 352 Cycle Slots


				Project New Square (Princess Street)	Customer Lendlease	Material Steel	Finish Galvanised	Designed by	KN	Title Basement Level 3 Cycle Storage					
				Checked by	KD										
				Scale	1:100 @ A3										
A	18/11/19	First issue		Do not scale - All dimensions in millimetres - Do not manually alter CAD drawings				Quantity: 352		Date: 18/11/19		Drawing No. 7911	Rev A		
Rev	Date	Revision details													

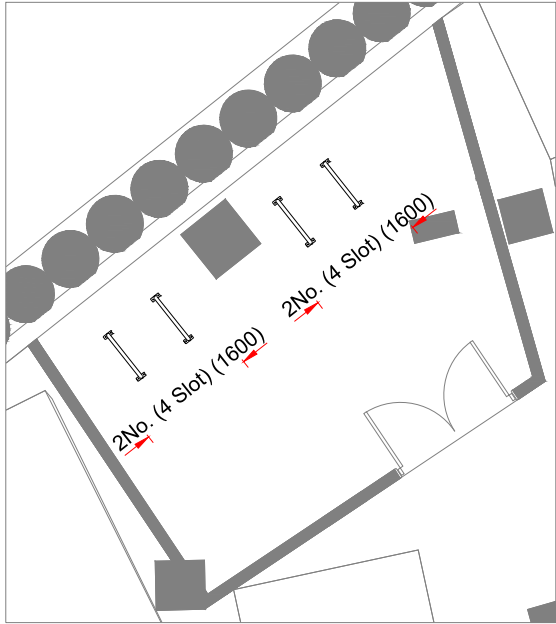


Cycle Storage 4A

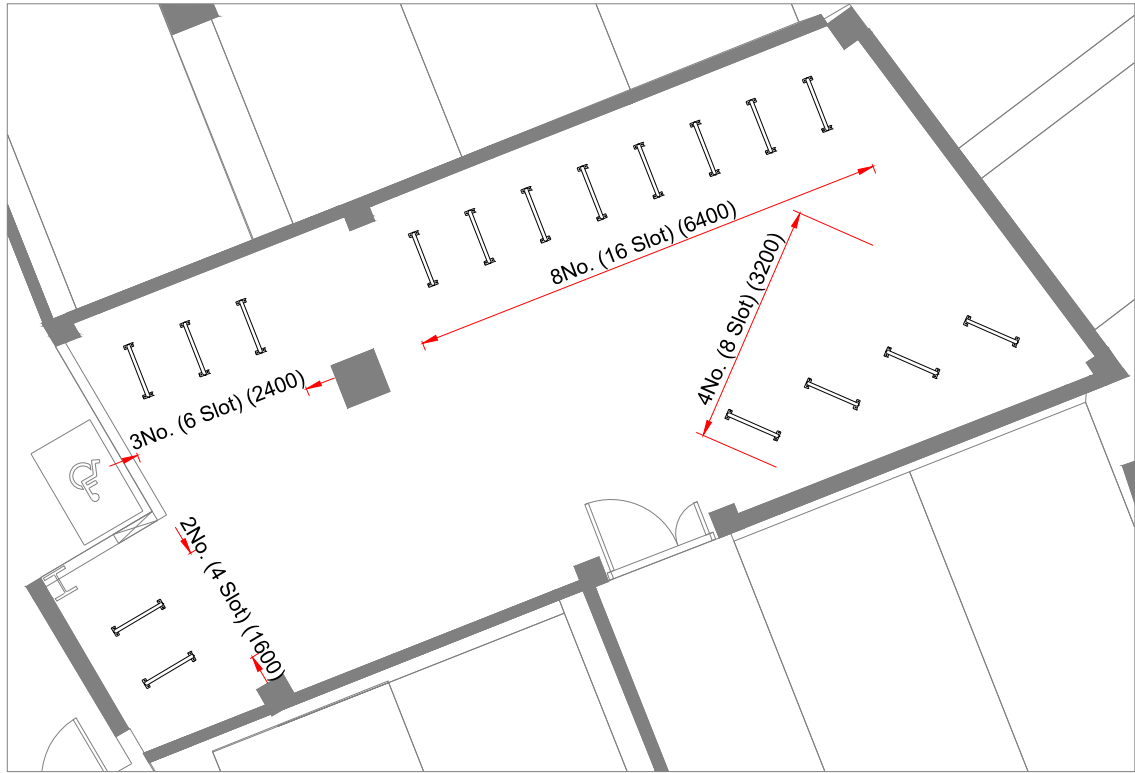

Cycle Storage 4B

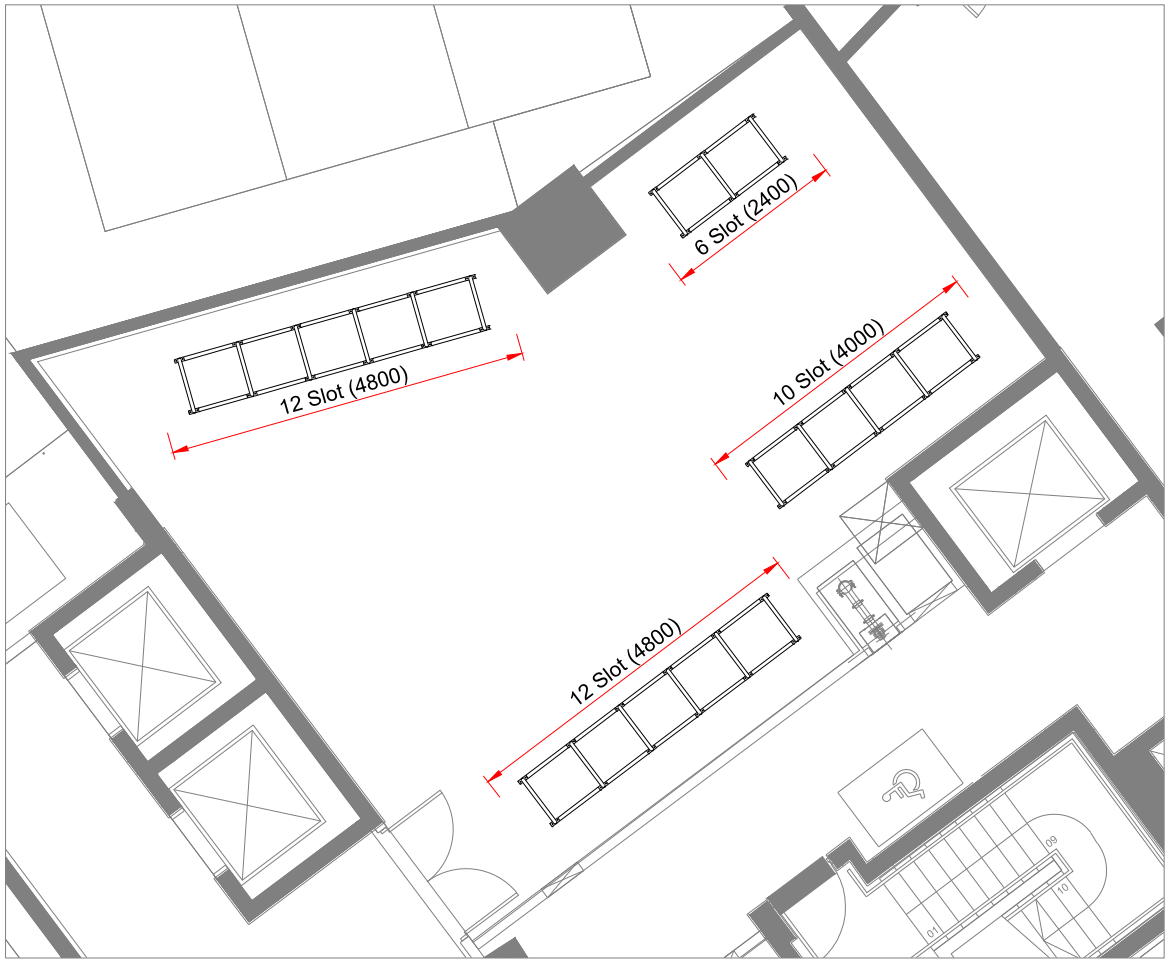

Cycle Storage 4C

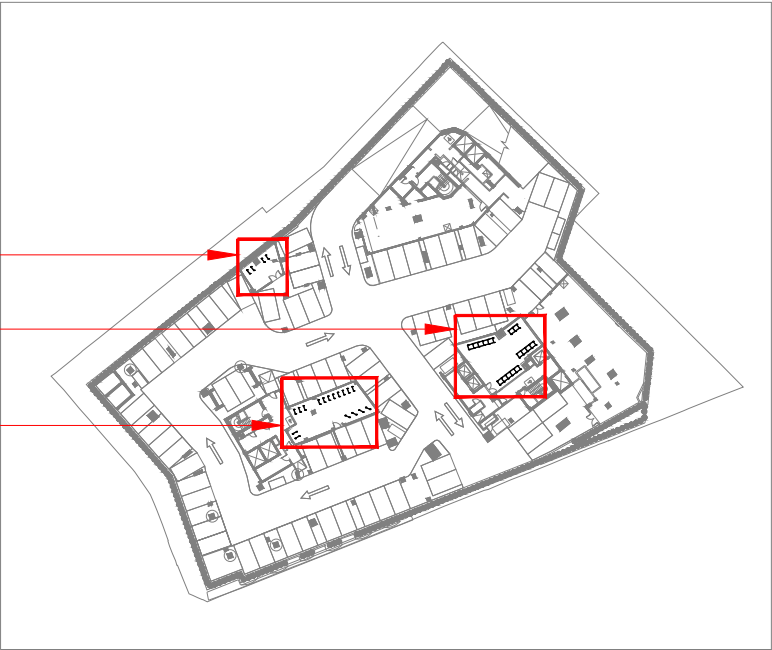

Cycle Storage 4A (8)
4No. Sheffield Stands (8 Slots)

Cycle Storage 4B (34)
17No. Sheffield Stands

Cycle Storage 4C (40)
2No. 12 Slot Sheffield Toast Rack
1No. 10 Slot Sheffield Toast Rack
1No. 6 Slot Sheffield Toast Rack

Total = 82 Cycle Slots
Scheme Total = 352 Cycle Slots

				Project New Square (Princess Street)	Customer Lendlease	Material Steel	Finish Galvanised	Designed by KN	Title Basement Level 4 Cycle Storage		
				Do not scale - All dimensions in millimetres - Do not manually alter CAD drawings		Quantity: 352	Checked by KD				
							Scale 1:100 @ A3				
A	18/11/19	First issue					Date: 18/11/19	Drawing No. 7911	Rev A		
Rev	Date	Revision details									