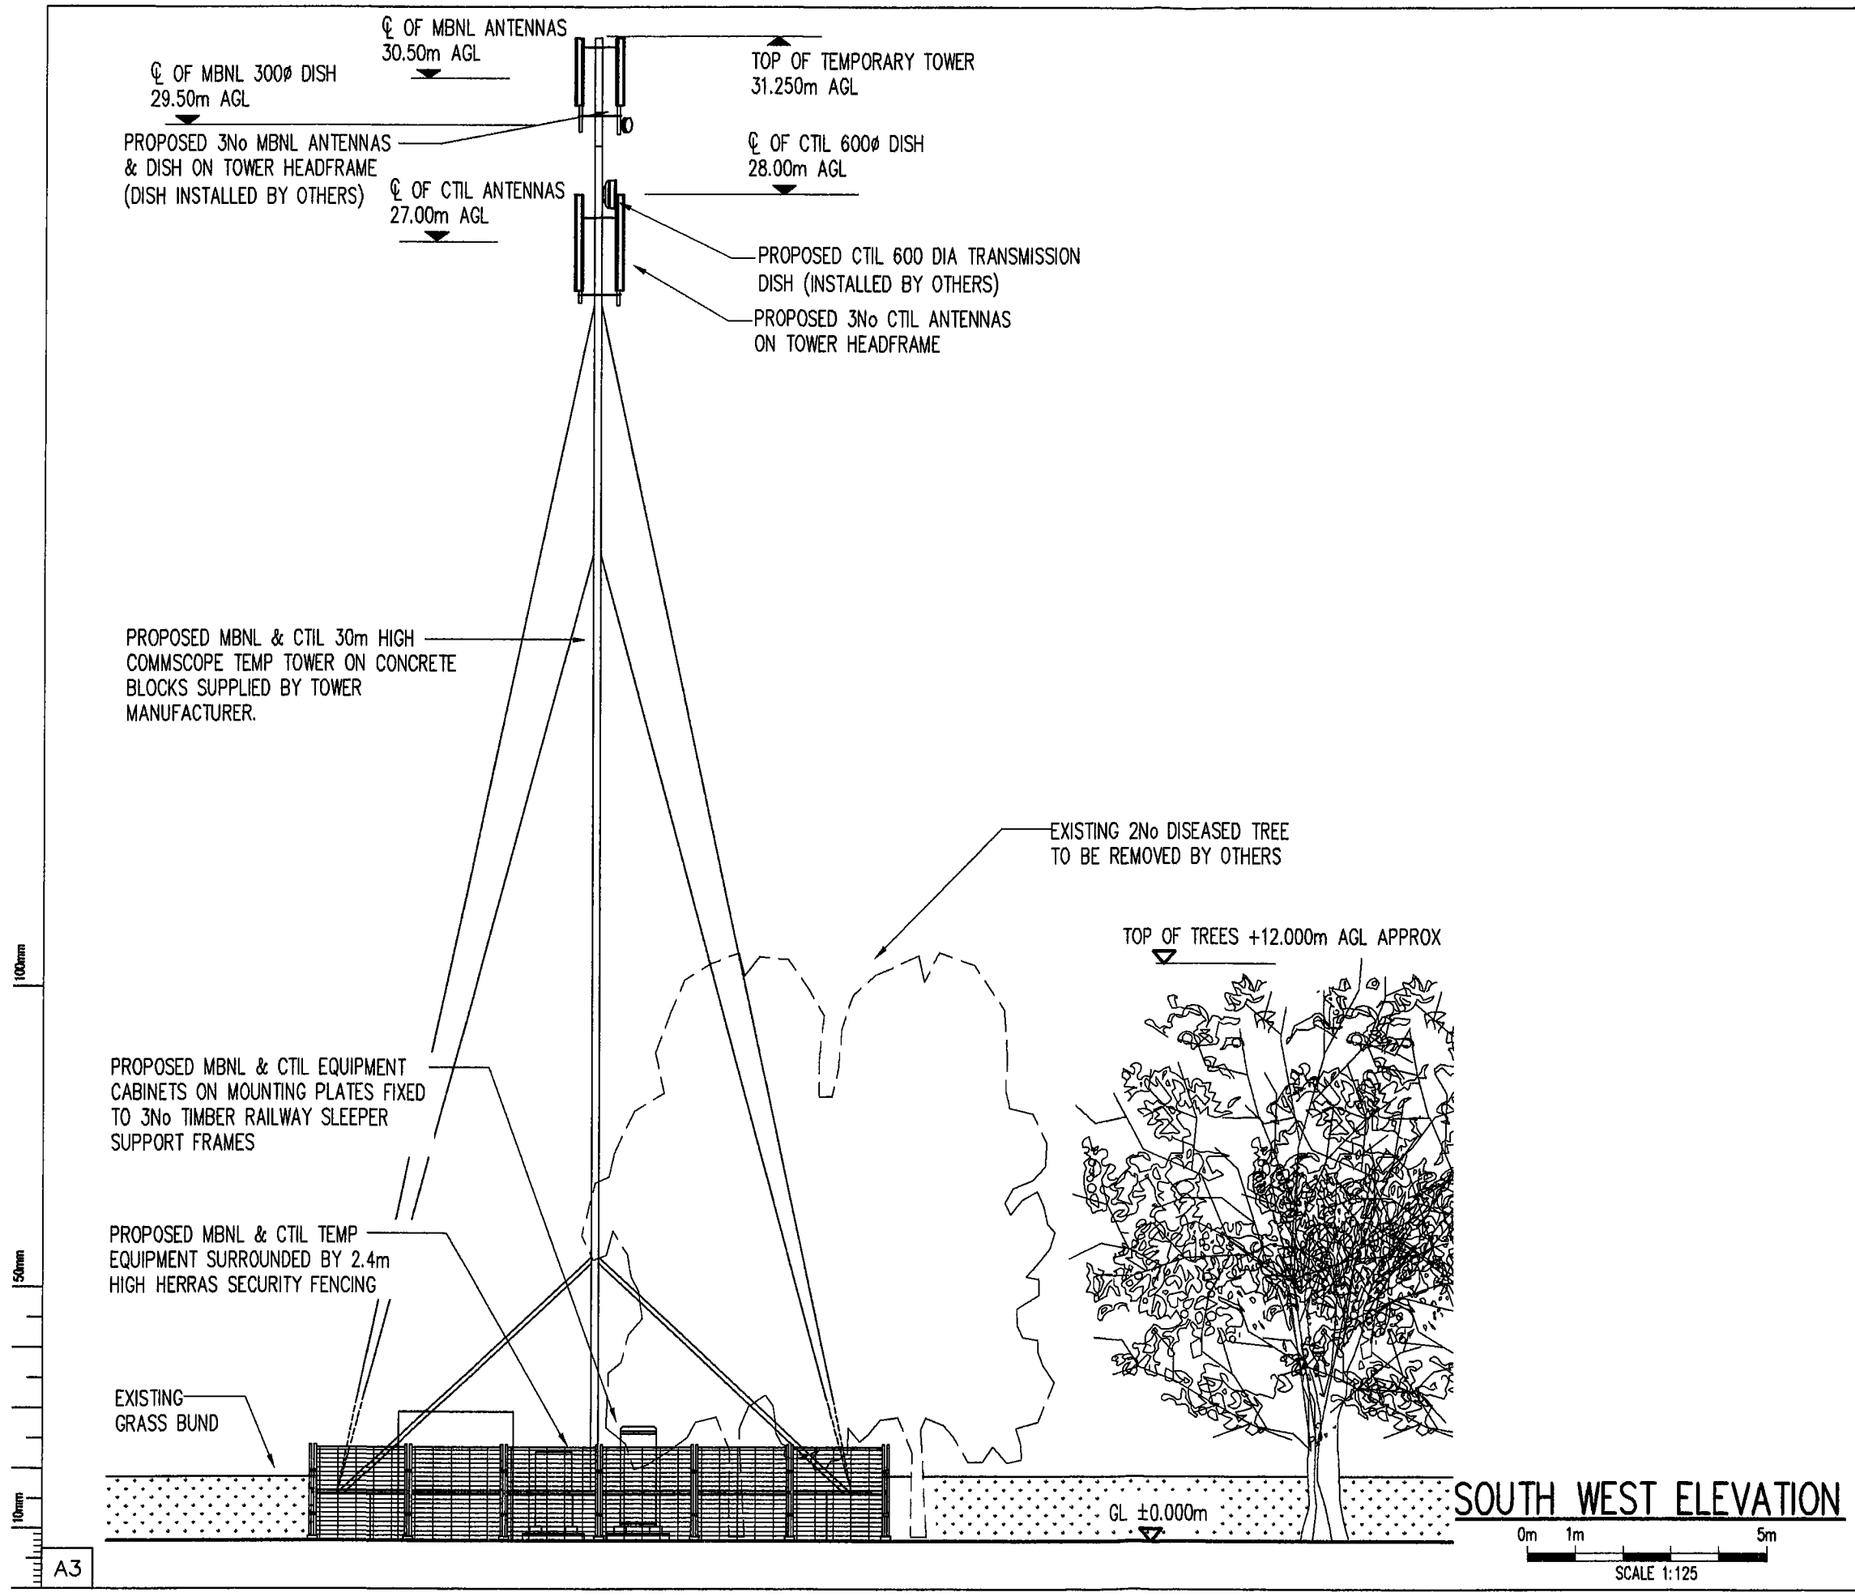

SOUTH WEST ELEVATION

0m 1m 5m

SCALE 1:125

A3

No.	Revision	Date	By	ckd
A5	CTIL DISH INFO & METER CAB ADDED	07/03/18	TM	PSH
A4	CTIL EQUIPMENT ADDED	23/02/18	TM	PSH
A3	TIMBER SLEEPER FIXING BOLT NOTE ADDED ON DRG 03	14/11/17	TM	PSH
A2	REVISED TO SUIT SP & ENGINEERS COMMENTS	10/11/17	TM	PSH
A1	PRELIMINARY ISSUE FOR COMMENT	06/11/17	TM	REM

MBNL

6 Anglo Office Park
67 White Lion Road
Amersham
HP7 9FB
Tel 01494 762 923
Email: info@mbnl.co.uk

WHP Telecoms Ltd
St James Business Centre,
Wilderspool Causeway, Warrington
WA4 6PS
Tel: 01925 424100 Fax: 01925 424101
e-mail: info@whptelecoms.com

Site Name & Address.

NORTHENDEN GOLF CLUB TEMP
NORTHENDEN GOLF CLUB, PALATINE ROAD, MANCHESTER M22 4FR

Title:

PROPOSED TELECOMMUNICATIONS TEMPORARY INSTALLATION SITE ELEVATION

Purpose of Issue:

APPROVAL

Drawing No:

MAN400 – 05

Cell No:	MBNL ID:
MAN400	37814

Issue:	Scale:	Ch'd:	Date:
A5	AS STATED	REM	03/11/17
	Drn. TM Date: 30/10/17	App: PSH	Date: 06/11/17