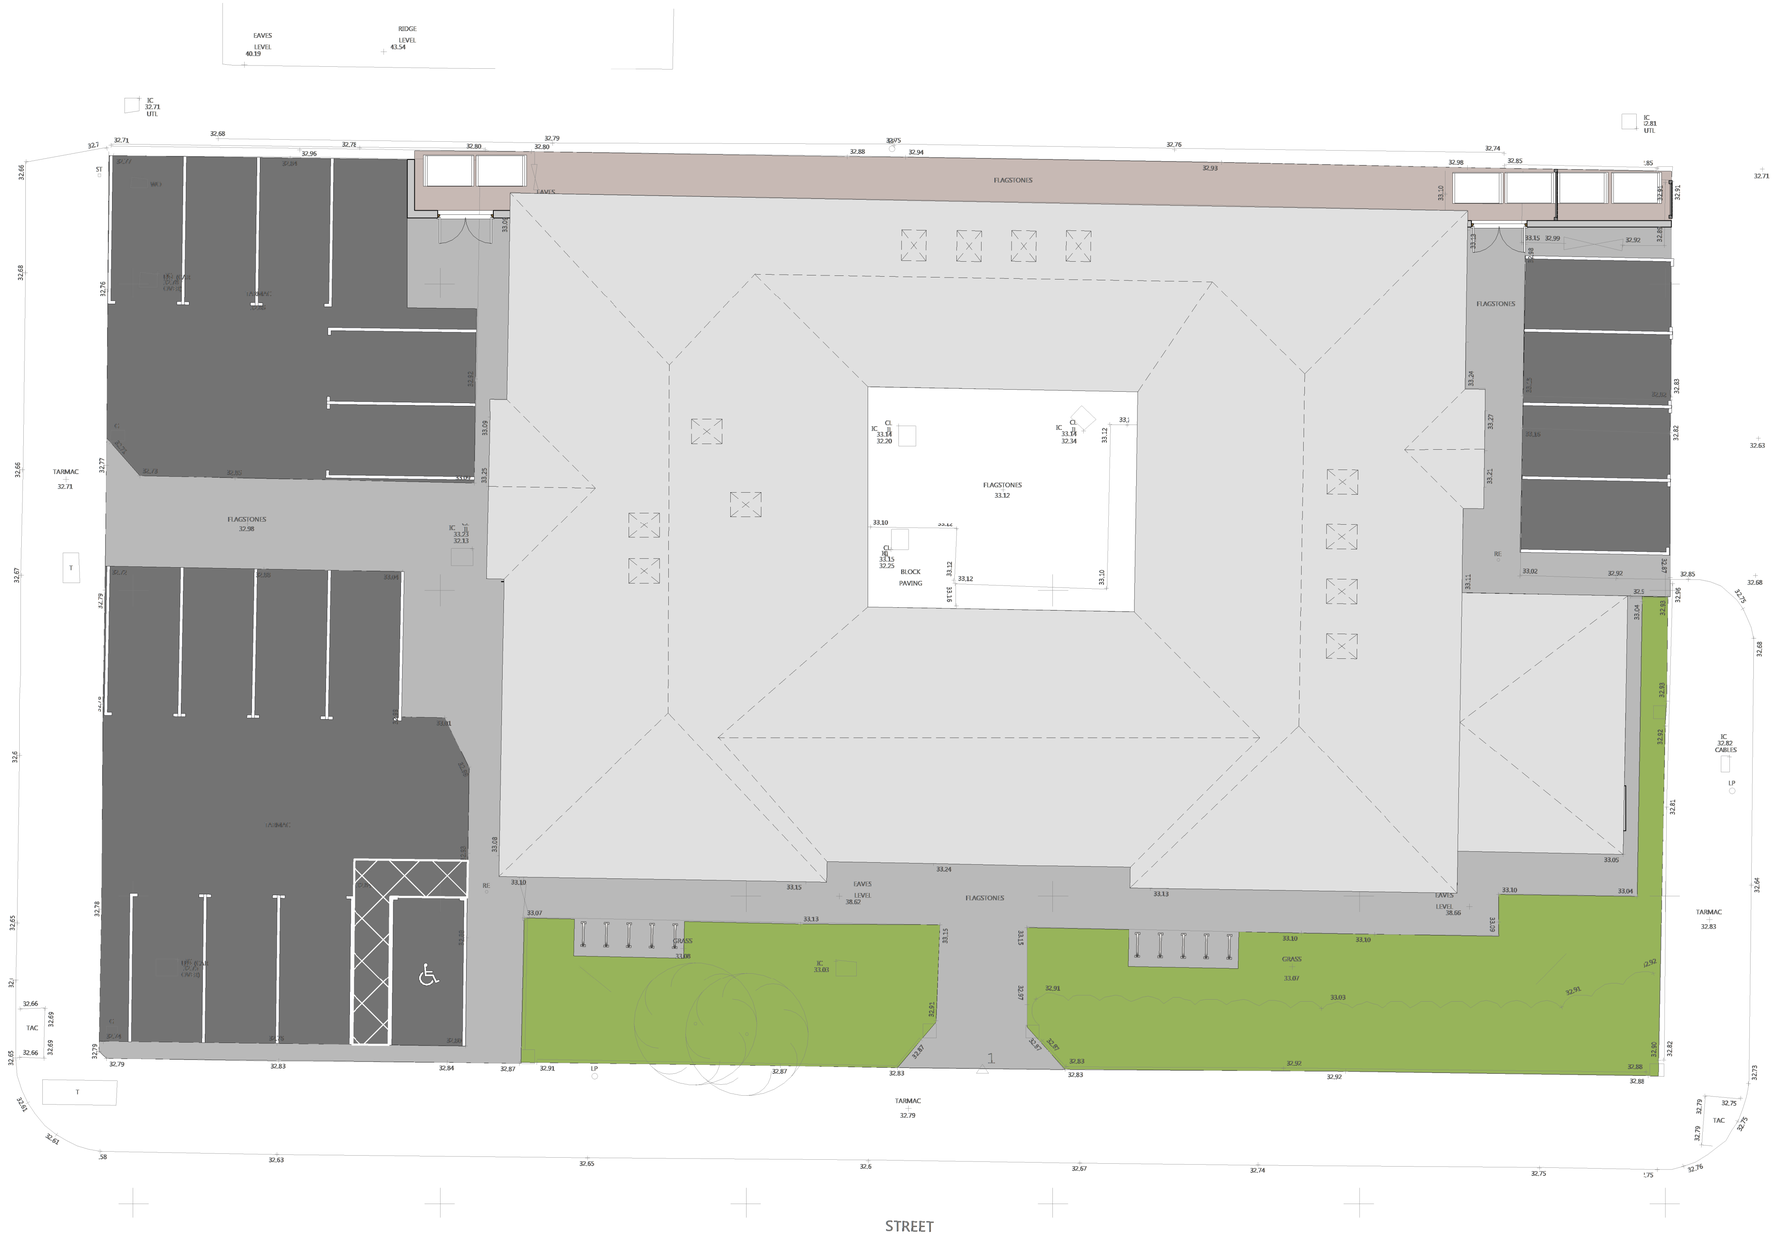

00 Proposed Site Plan

1 : 100

DO NOT SCALE FROM THIS DRAWING
ALL DIMENSIONS MUST BE CHECKED ON SITE BY CONTRACTOR PRIOR TO CONSTRUCTION

Key

2400 x 4800mm
parking space to flats

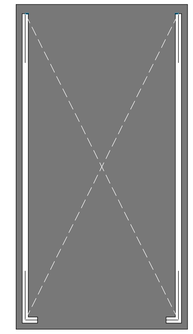

Pavement POS Tarmac

Schedule of Accommdation

1B1P Flat - 6no
1B2P Flat - 7no
2B3P Flat - 2no
2B3P Flat (Duplex) - 2no

Total: 17no

Office Space - 247.9m²

16no parking spaces.
1no disabled space.
Total 17no

Rev	Date	Int	Description

btp ARCHITECTS RIBA Chartered Practice

Client:
MSV

Project:
Great Western Street

Description:
Proposed Site Plan

N

1 0 1 2 3 4 5
SCALE m
1:100

Purpose of Issue:
Building Regulations

Drawn By:	Checked By:	Date:	Scale @ A1:
ED	VJS	24.04.20	As indicated

Job No:	Status Code:	Drawing No:	Rev:
3238	S2	203	

File Identifier:
GW-BTP-00-SP-DR-A-3238_203

Elizabeth House, 486 Didsbury Road, Heaton Mersey, Stockport, SK4 3BS
t 0161 443 1221 e info@bernardtaylor.co.uk w www.btparchitects.co.uk