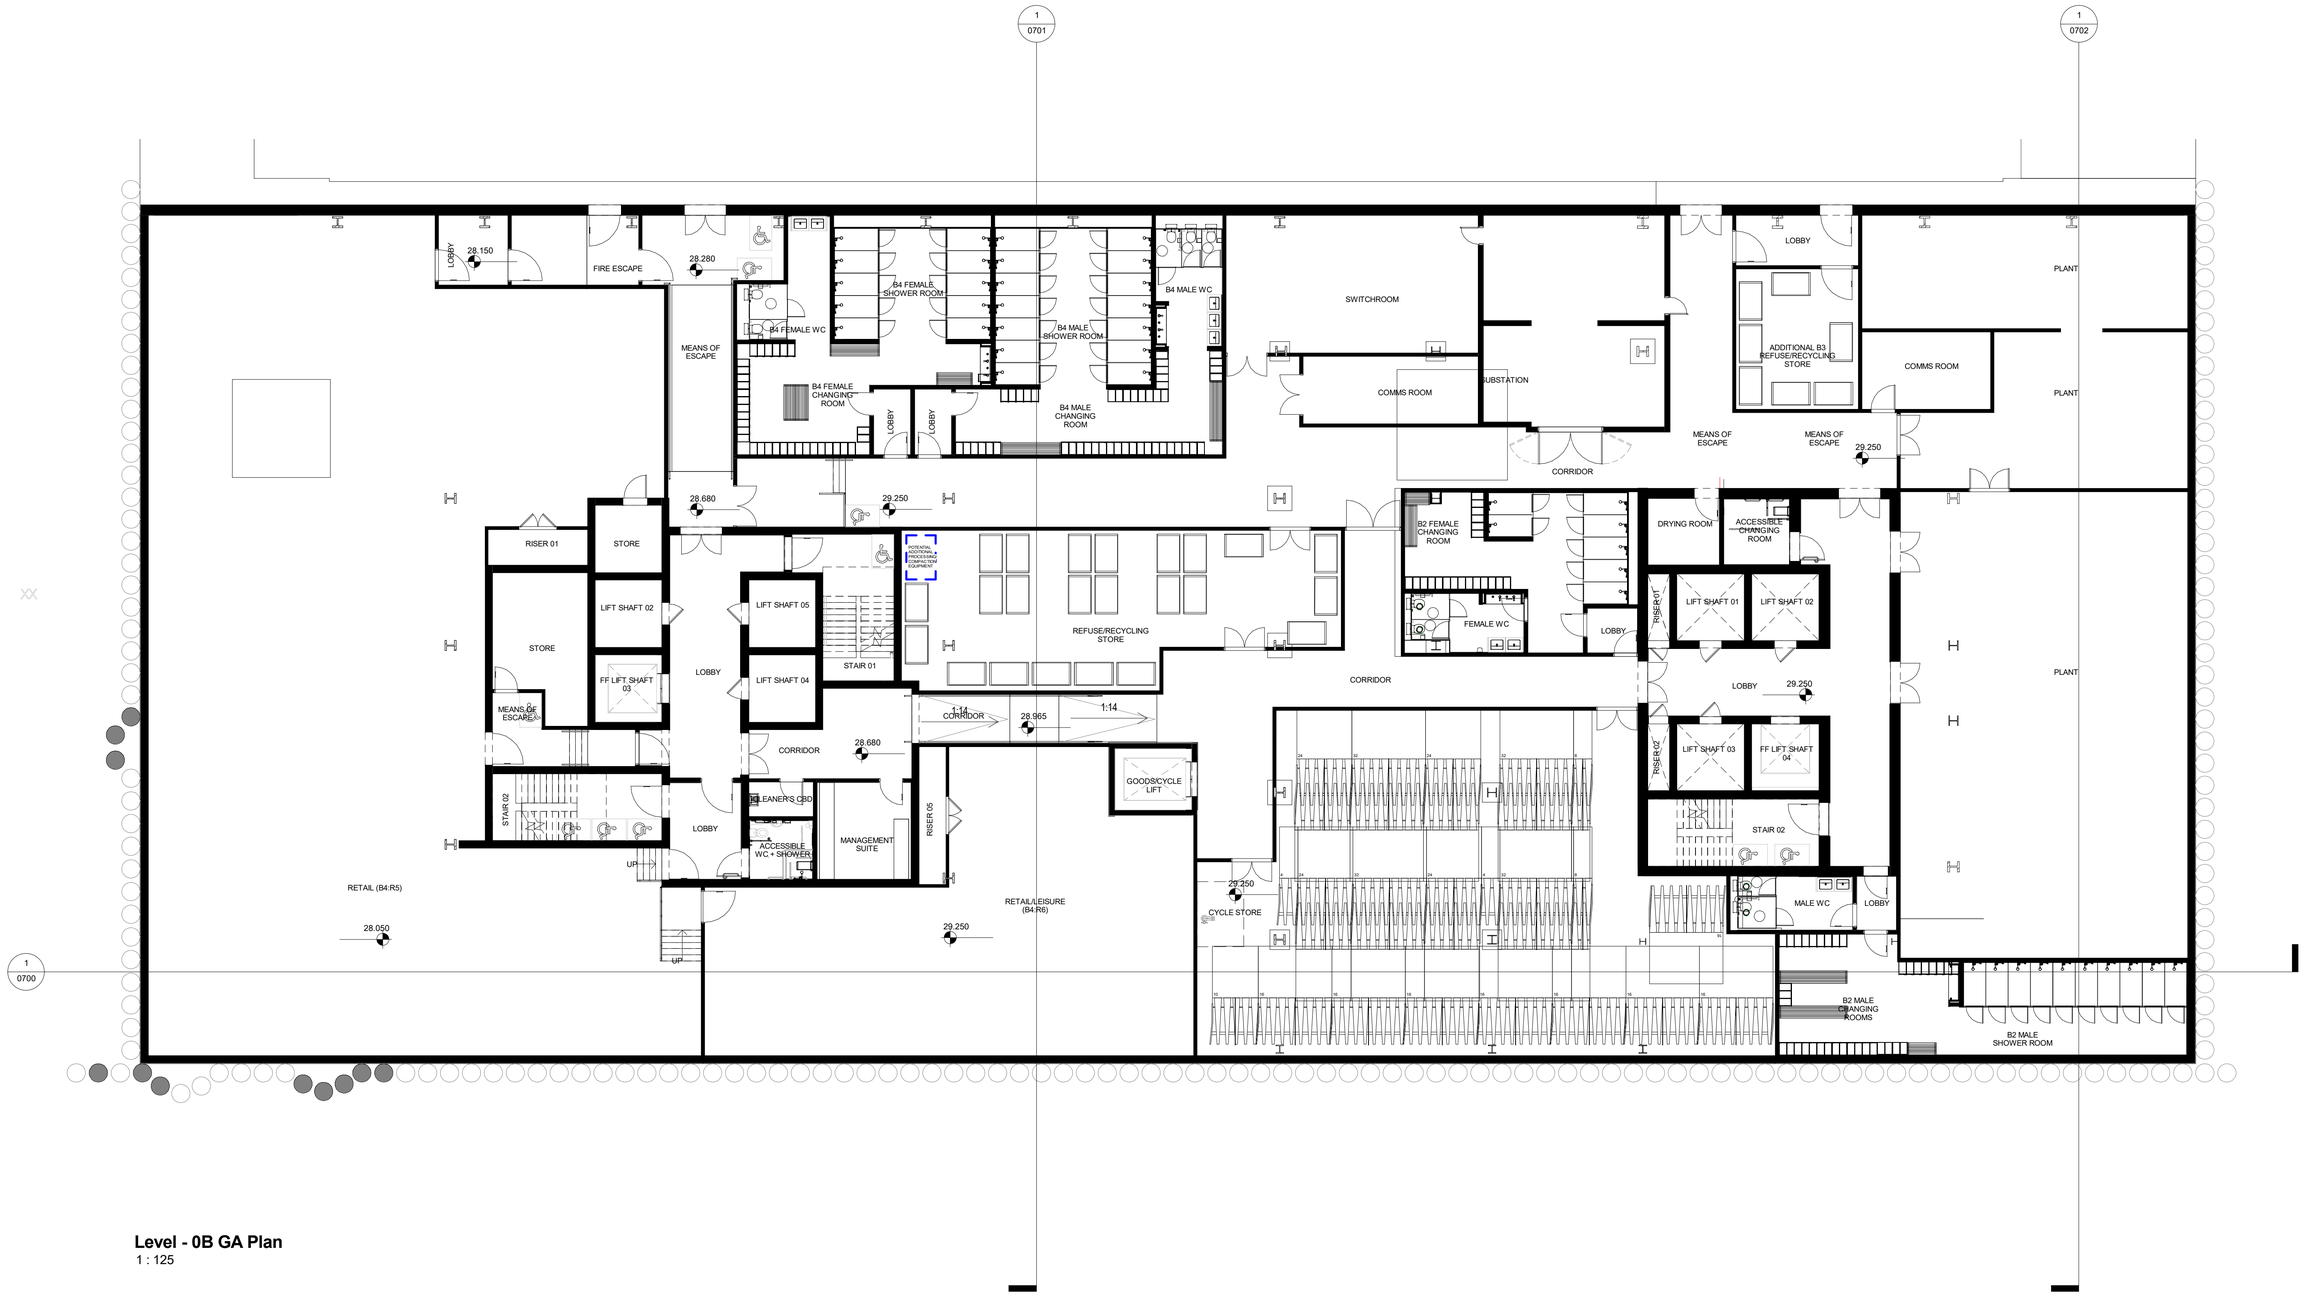


Level - 0B GA Plan
1 : 125

0 1 5 10 m

FeildenCleggBradleyStudios LLP
London Office
Tottenham Street
London
W1T 4RG
t +44 20 7323 5737
e london@fcbstudios.com

Amendment		Date
P1	Issued for Planning	15.01.2018
P2	Issued for Planning - Minor Material Amendments	02.10.2018
P3	Issued for Planning - Non Material Amendments	29.04.2020

Job/Drawing No: 1813-FCBS-A-0220
Amendment: P3

Circle Square : Plots 2, 3 + 4
L0B GA Plan - Basement

Scale 1 : 125 @ A1
Date 09/18/18
Drawn London Studio

Do Not Scale
All Dimensions to be checked on site