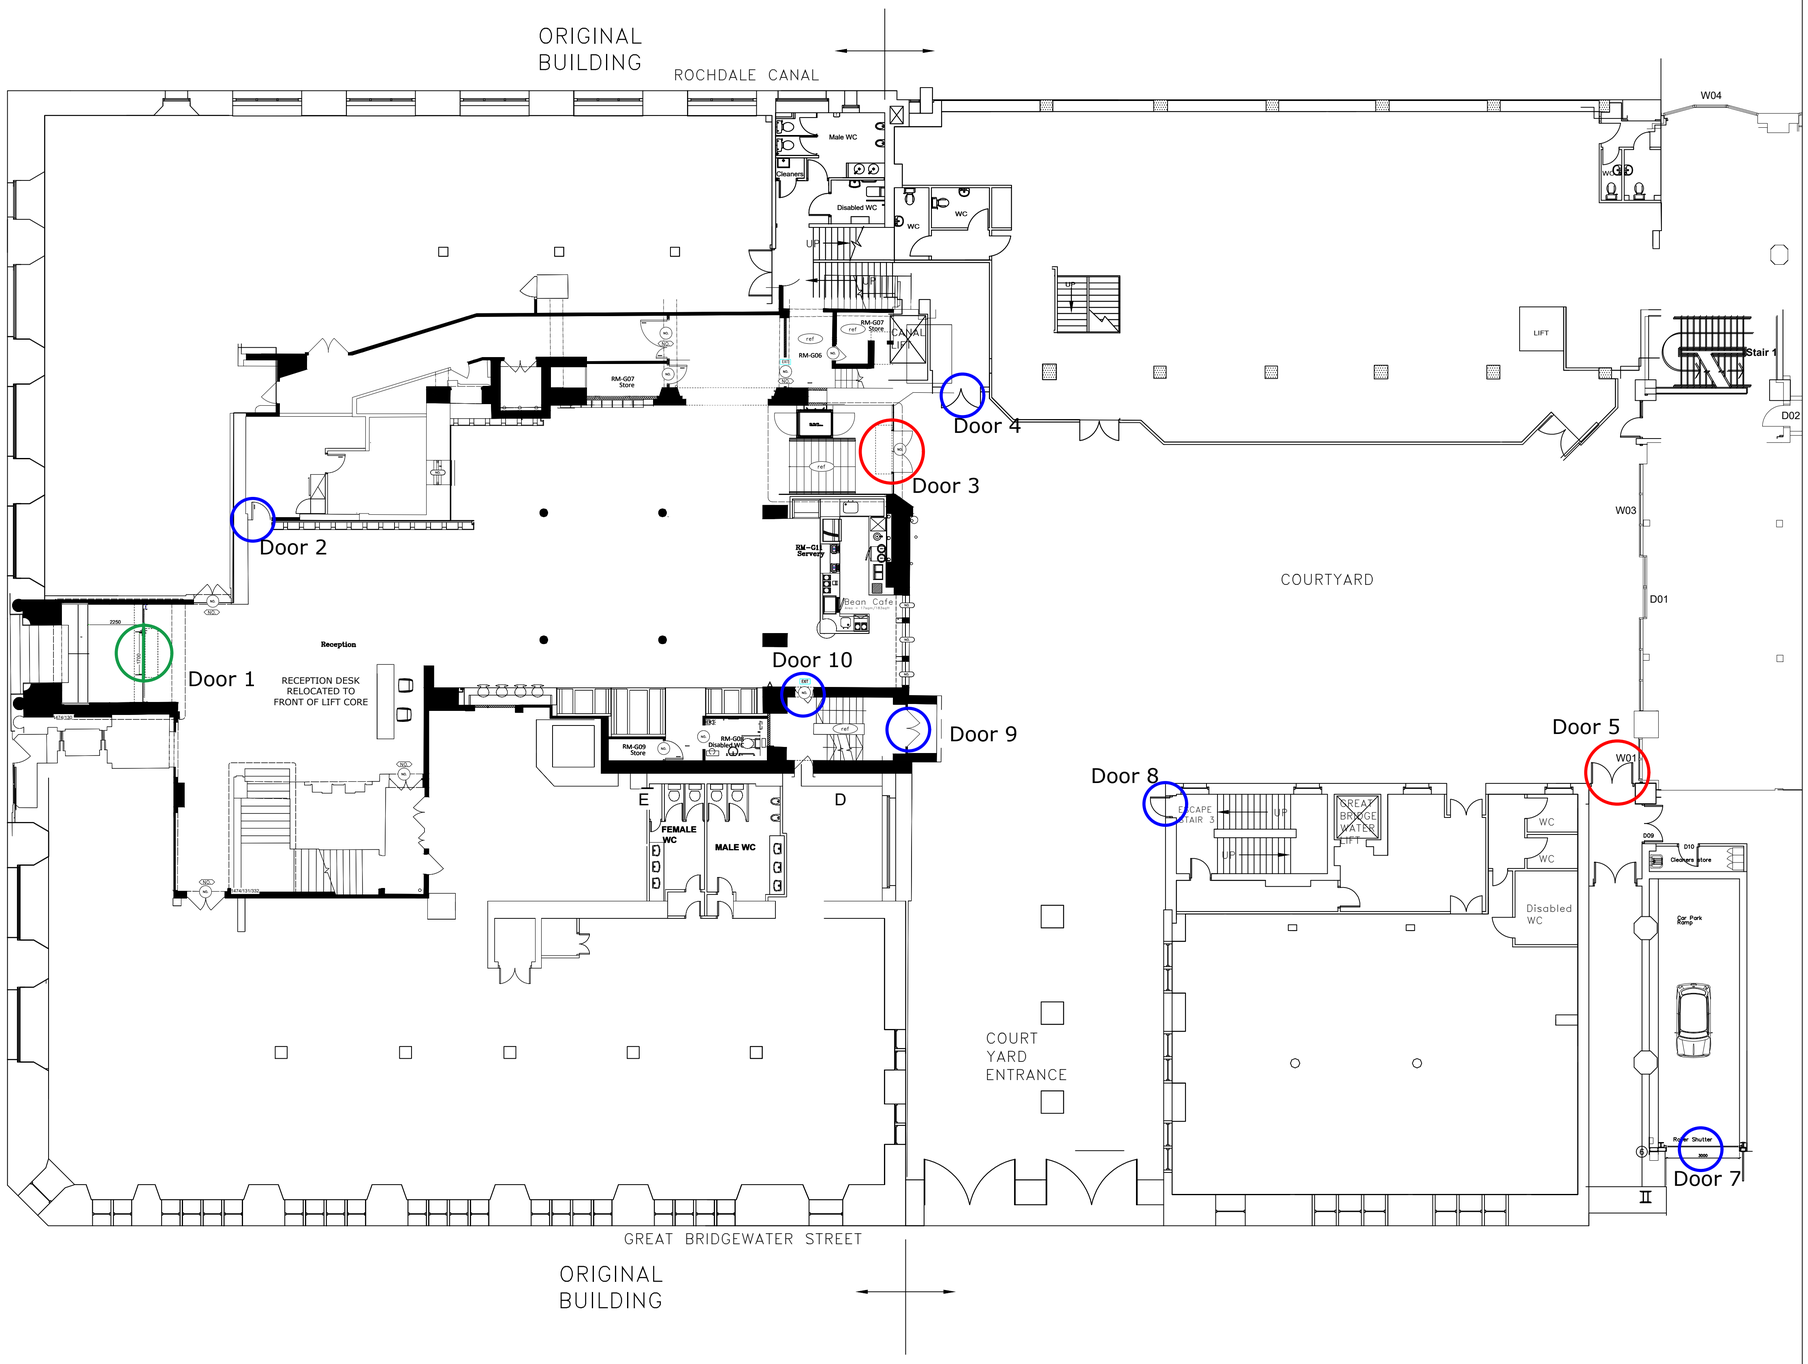


CONTRACTOR TO VERIFY ALL DIMENSIONS ON SITE BEFORE COMMENCING ANY WORK OR PREPARING SHOP DRAWINGS.

ALL WORK MUST COMPLY WITH THE RELEVANT AUTHORITIES REQUIREMENTS.

DIMENSIONS MUST NOT BE SCALED FROM THIS PRINT.

Notes:

DOORS OPEN FROM 08:00 - 17:30 MONDAY TO FRIDAY

DOORS OPEN FROM 08:00 - 20:00 MONDAY TO FRIDAY

ACCESS CONTROL AT ALL TIMES

Ground Floor

savills

Savills (UK) Limited
Belvedere
12 Booth Street
Manchester
M2 4AW

Tel: 0161 236 8644
Fax: 0161 228 0544
www.savills.com

SITE: Churchgate House & Lee House	
SCHEME: Access Control	
DRAWING: Churchgate House	
Floor: Ground	DATE: February 2020
SCALE: NTS	DRAWN: PC
DWG NO: 002	REV: _____