

PURPOSE OF ISSUE	scheme design

- Figured dimensions to be followed in preference to scale
- All dimensions shall be verified by the Contractor(s) on site prior to work commencing and relevant orders being placed.
- Any discrepencies to be brought to the attention of the Contract Administrator for instructions prior to proceeding.
- this drawing is the copyright of the Architect

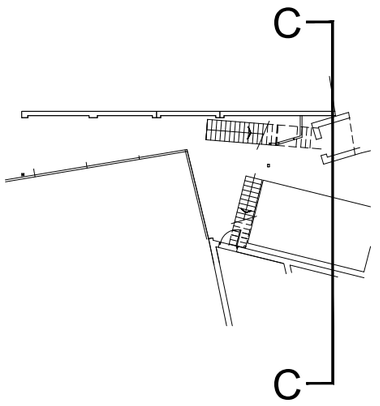

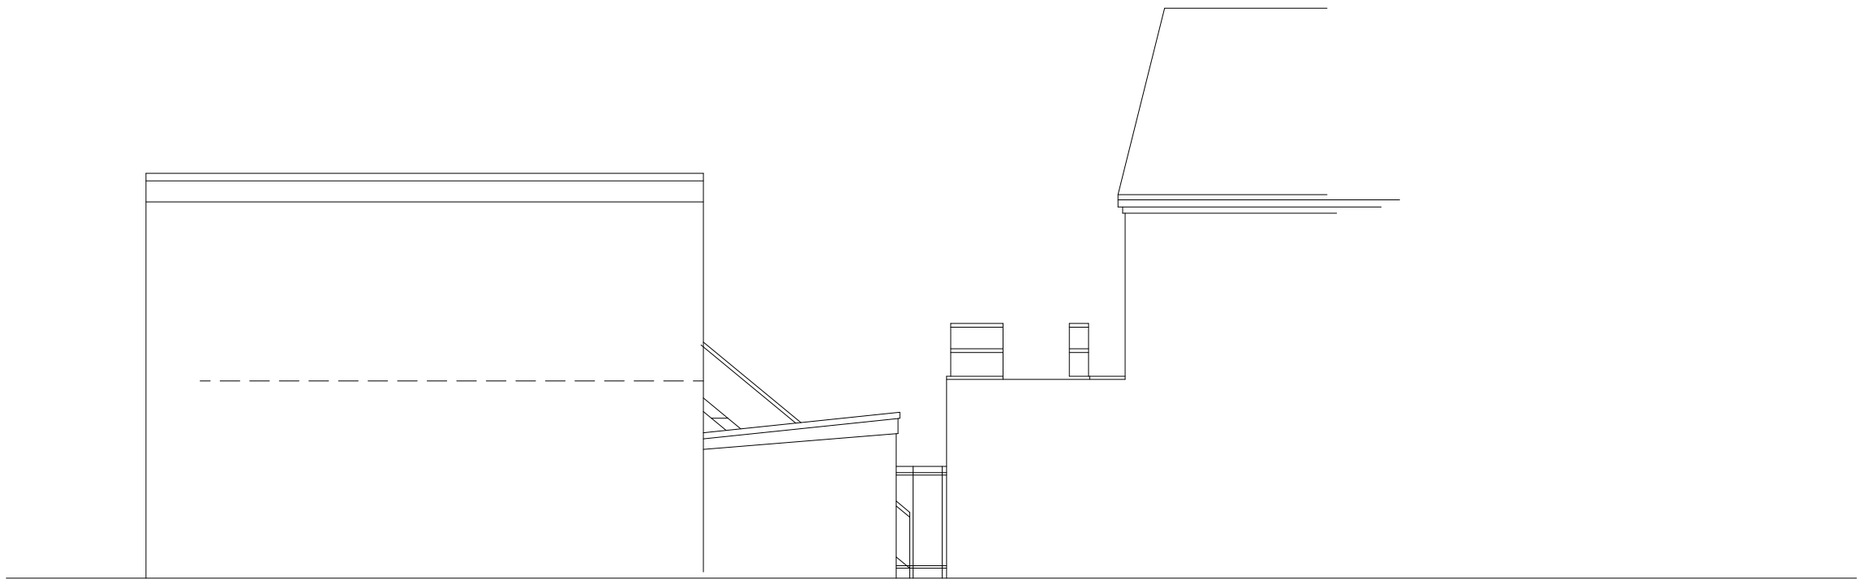

REV:	DATE:	DRAWN BY:	DETAILS:
-	-	-	-

SW FOULKES Design

elevations as existing - sheet 2

yard to the rear of 704, Wilmslow, Didsbury

elevations as existing - sheet 2

DATE:	DRAWN BY:	CHECKED BY:	
jan 20	SWF	-	
SCALE:			REV:
1:100@A3	719-03-121P		-

tel:- 07500042081
stevefoulkes@btinternet.com