
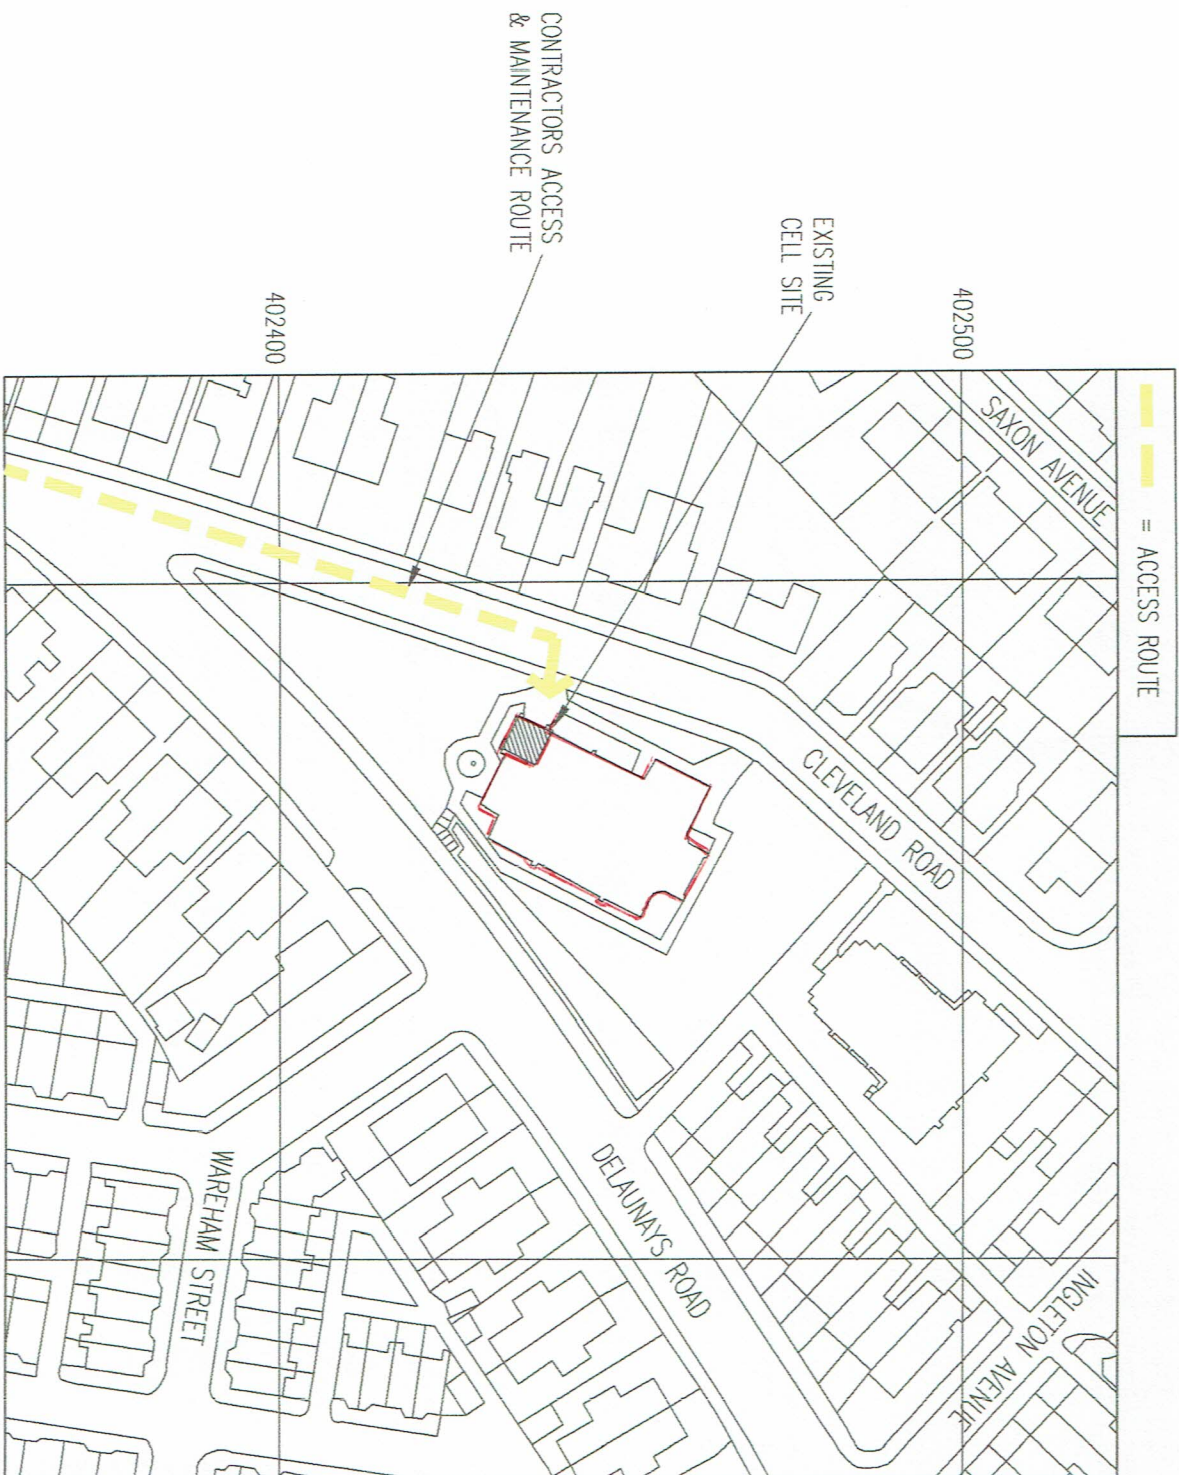


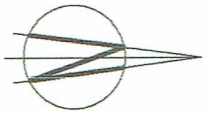

REPRODUCED FROM ORDNANCE SURVEY PROMAP DATA© CROWN COPYRIGHT 2018
LICENCE NUMBER 100022432


LOCATION PLAN

SCALE 1:1250

NGR E 384522
NGR N 402436

NOTE: CONTRACTOR TO CONSULT ONSITE
ASBESTOS REPORT OR OBTAIN NEW SURVEY OF
AFFECTED AREAS PRIOR TO ANY INTRUSIVE
WORKS

A		PRELIMINARY ISSUE	08.04.20	JL	CC
No.	Revision	Date	By	cld	

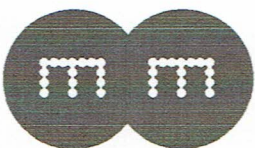

WHP Telecoms Ltd
St. James Court
Wilderspool Causeway
Warrington WA4 6PS
Tel: 01925 424100 Fax: 01925 424101
e-mail: info@whptelecoms.com

Site Name & Address:
ST MATTHEWS WITH ST MARYS,
CLEVELAND ROAD, CRUMPSALL,
MANCHESTER, M8 4QU

Title:

INCOMING CEMS UPGRADE
SITE LOCATION

Purpose of Issue:
PLANNING AND LEGAL

Drawing No:
56005 - 01

Cell No:
56005

Site No:
MAN034

Issue:	Scale:	AS STATED	Ch'd:	CC	Date:	08.04.20
A	Dwn:	JL	Date:	08.04.20	App:	CC