



SECTION DETAIL 01

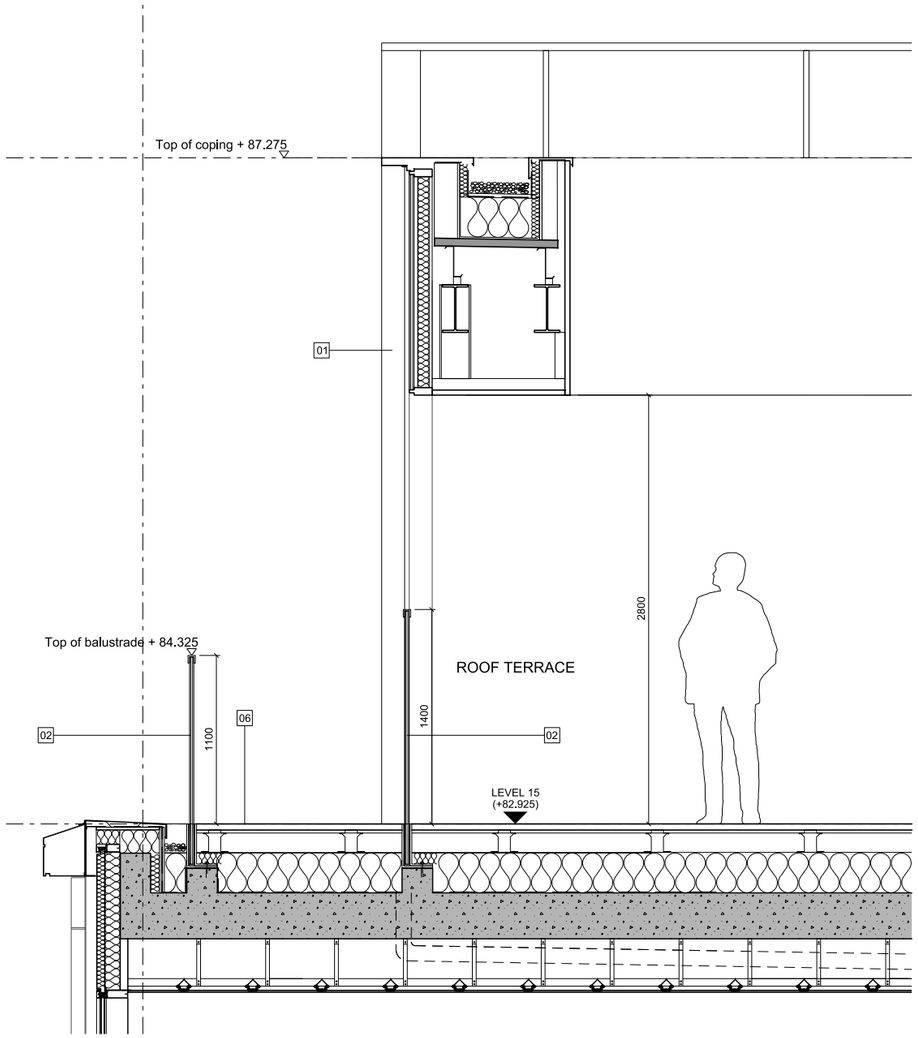

ELEVATION DETAIL

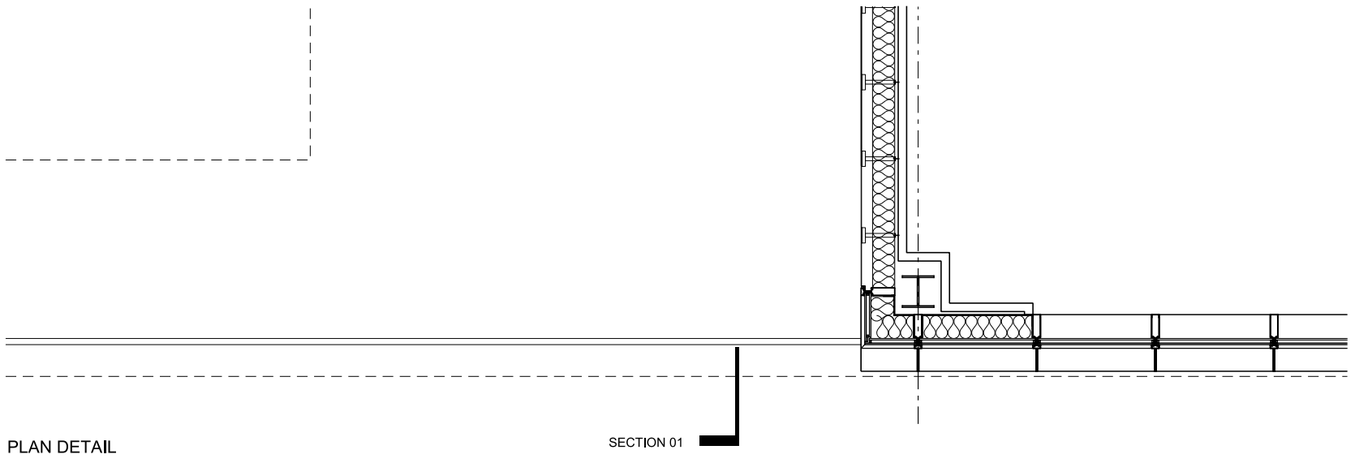


PLAN DETAIL

Rev	Date	Amendment
-	15.01.16	Planning Issue
A	21.04.17	Planning - non-material amendments
B	07.02.20	Planning - non-material amendments

Materials Key

1. GLAZED CURTAIN WALLING WITH PROJECTING METAL FINS, DARK BRONZE COLOUR
2. GLAZED BALUSTRADE
3. PROJECTING ALUMINIUM CAPPING, DARK BRONZE COLOUR
4. TERRACOTTA COPING
5. CONCRETE PAVING / BALLAST ON INSULATION, WATERPROOFING SYSTEM ON SCREED LAID TO FALLS
6. DECKING / PAVING / INTENSIVE GREEN ROOF / PLANTING ON INSULATION, WATERPROOFING SYSTEM ON SCREED LAID TO FALLS
7. EXTENSIVE GREEN ROOF ON INSULATION, WATERPROOFING SYSTEM ON SCREED LAID TO FALLS
8. WATERPROOFING SYSTEM ON INSULATION, ROOF DECK / STEELWORK LAID TO FALLS

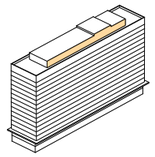

FeildenCleggBradleyStudios LLP

Bath Brewery
Toll Bridge Road
Bath BA1 7DE

t 01225 852545
f 01225 852528
e bath@fcbstudios.com

CIRCLE SQUARE (FORMERLY BBC SITE)
BLOCKS 7 & 8

CLADDING DETAIL
TYPE RF 01

Job/Drawing No 1808-PA-3130 Amendment B

Scale 1:20@A1 (1:40@A3)
Date January 2016
Drawn FCBS - MCR

Do not scale
Original printed at A3

All dimensions to be checked on site