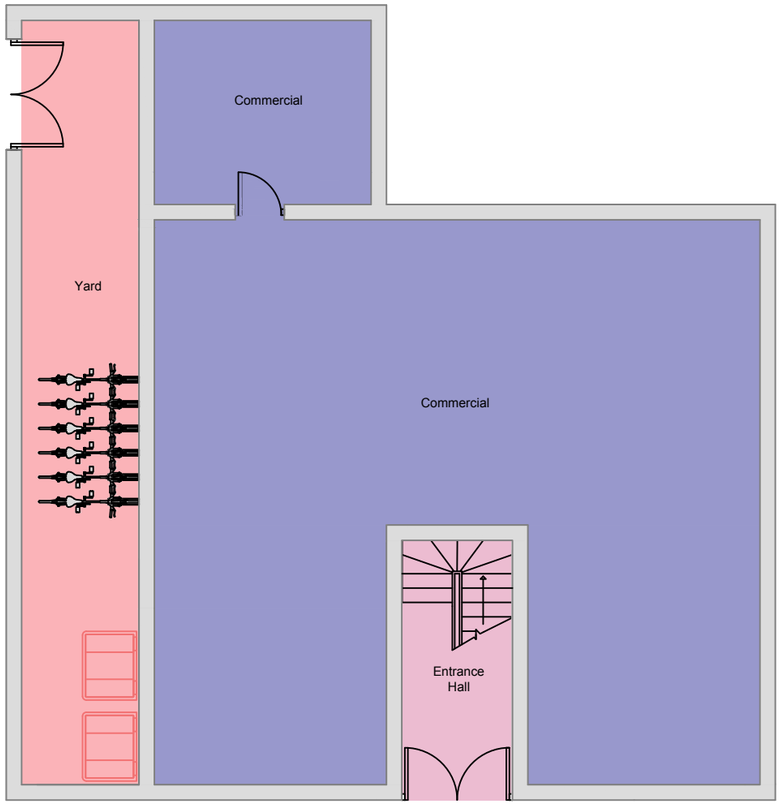

Proposed Ground Floor Plan

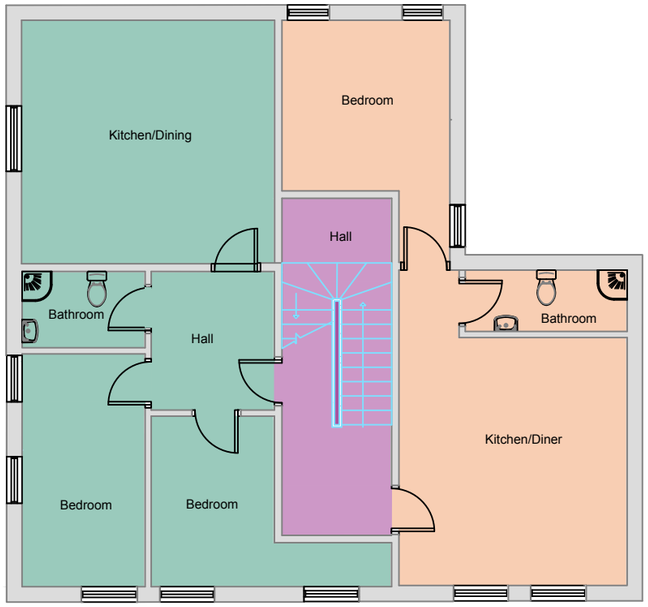

Proposed First Floor Plan

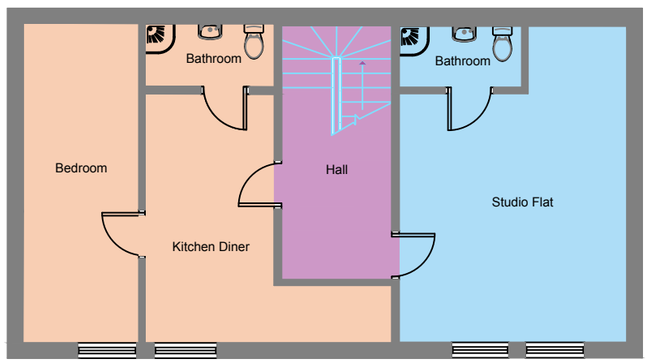

Proposed Second Floor Plan

SCALE 1:100

0 5 10 15 20

General Notes

Index	Description	Drawn by	Rev'd by	Date

Revisions

Architect
The Building Compliance Team
34 Bury Old Road,
Prestwich, M25 0FT,
United Kingdom.
T. 02037739222, M. 07561115663
E. ahorwich@thebuildincomplianceteam.com
W. www.thebuildingcompliianceteam.com

Client
Mr Agawar

Project Title
557A Barlow Moor Road
Manchester, M21 8AN
United Kingdom

Drawing Title
Proposed Ground floor plan
Proposed First floor plan
Proposed Second floor plan

ISSUE

Drawn by	Checked by	Reviewed by
AH	AH	RVD
Project No.	Date	Scale @ A3
PRN091218	16/12/18	1:100

DRAWING NUMBER	Revision
DWGN09121802	RV