



EXISTING BALCONY PLAN

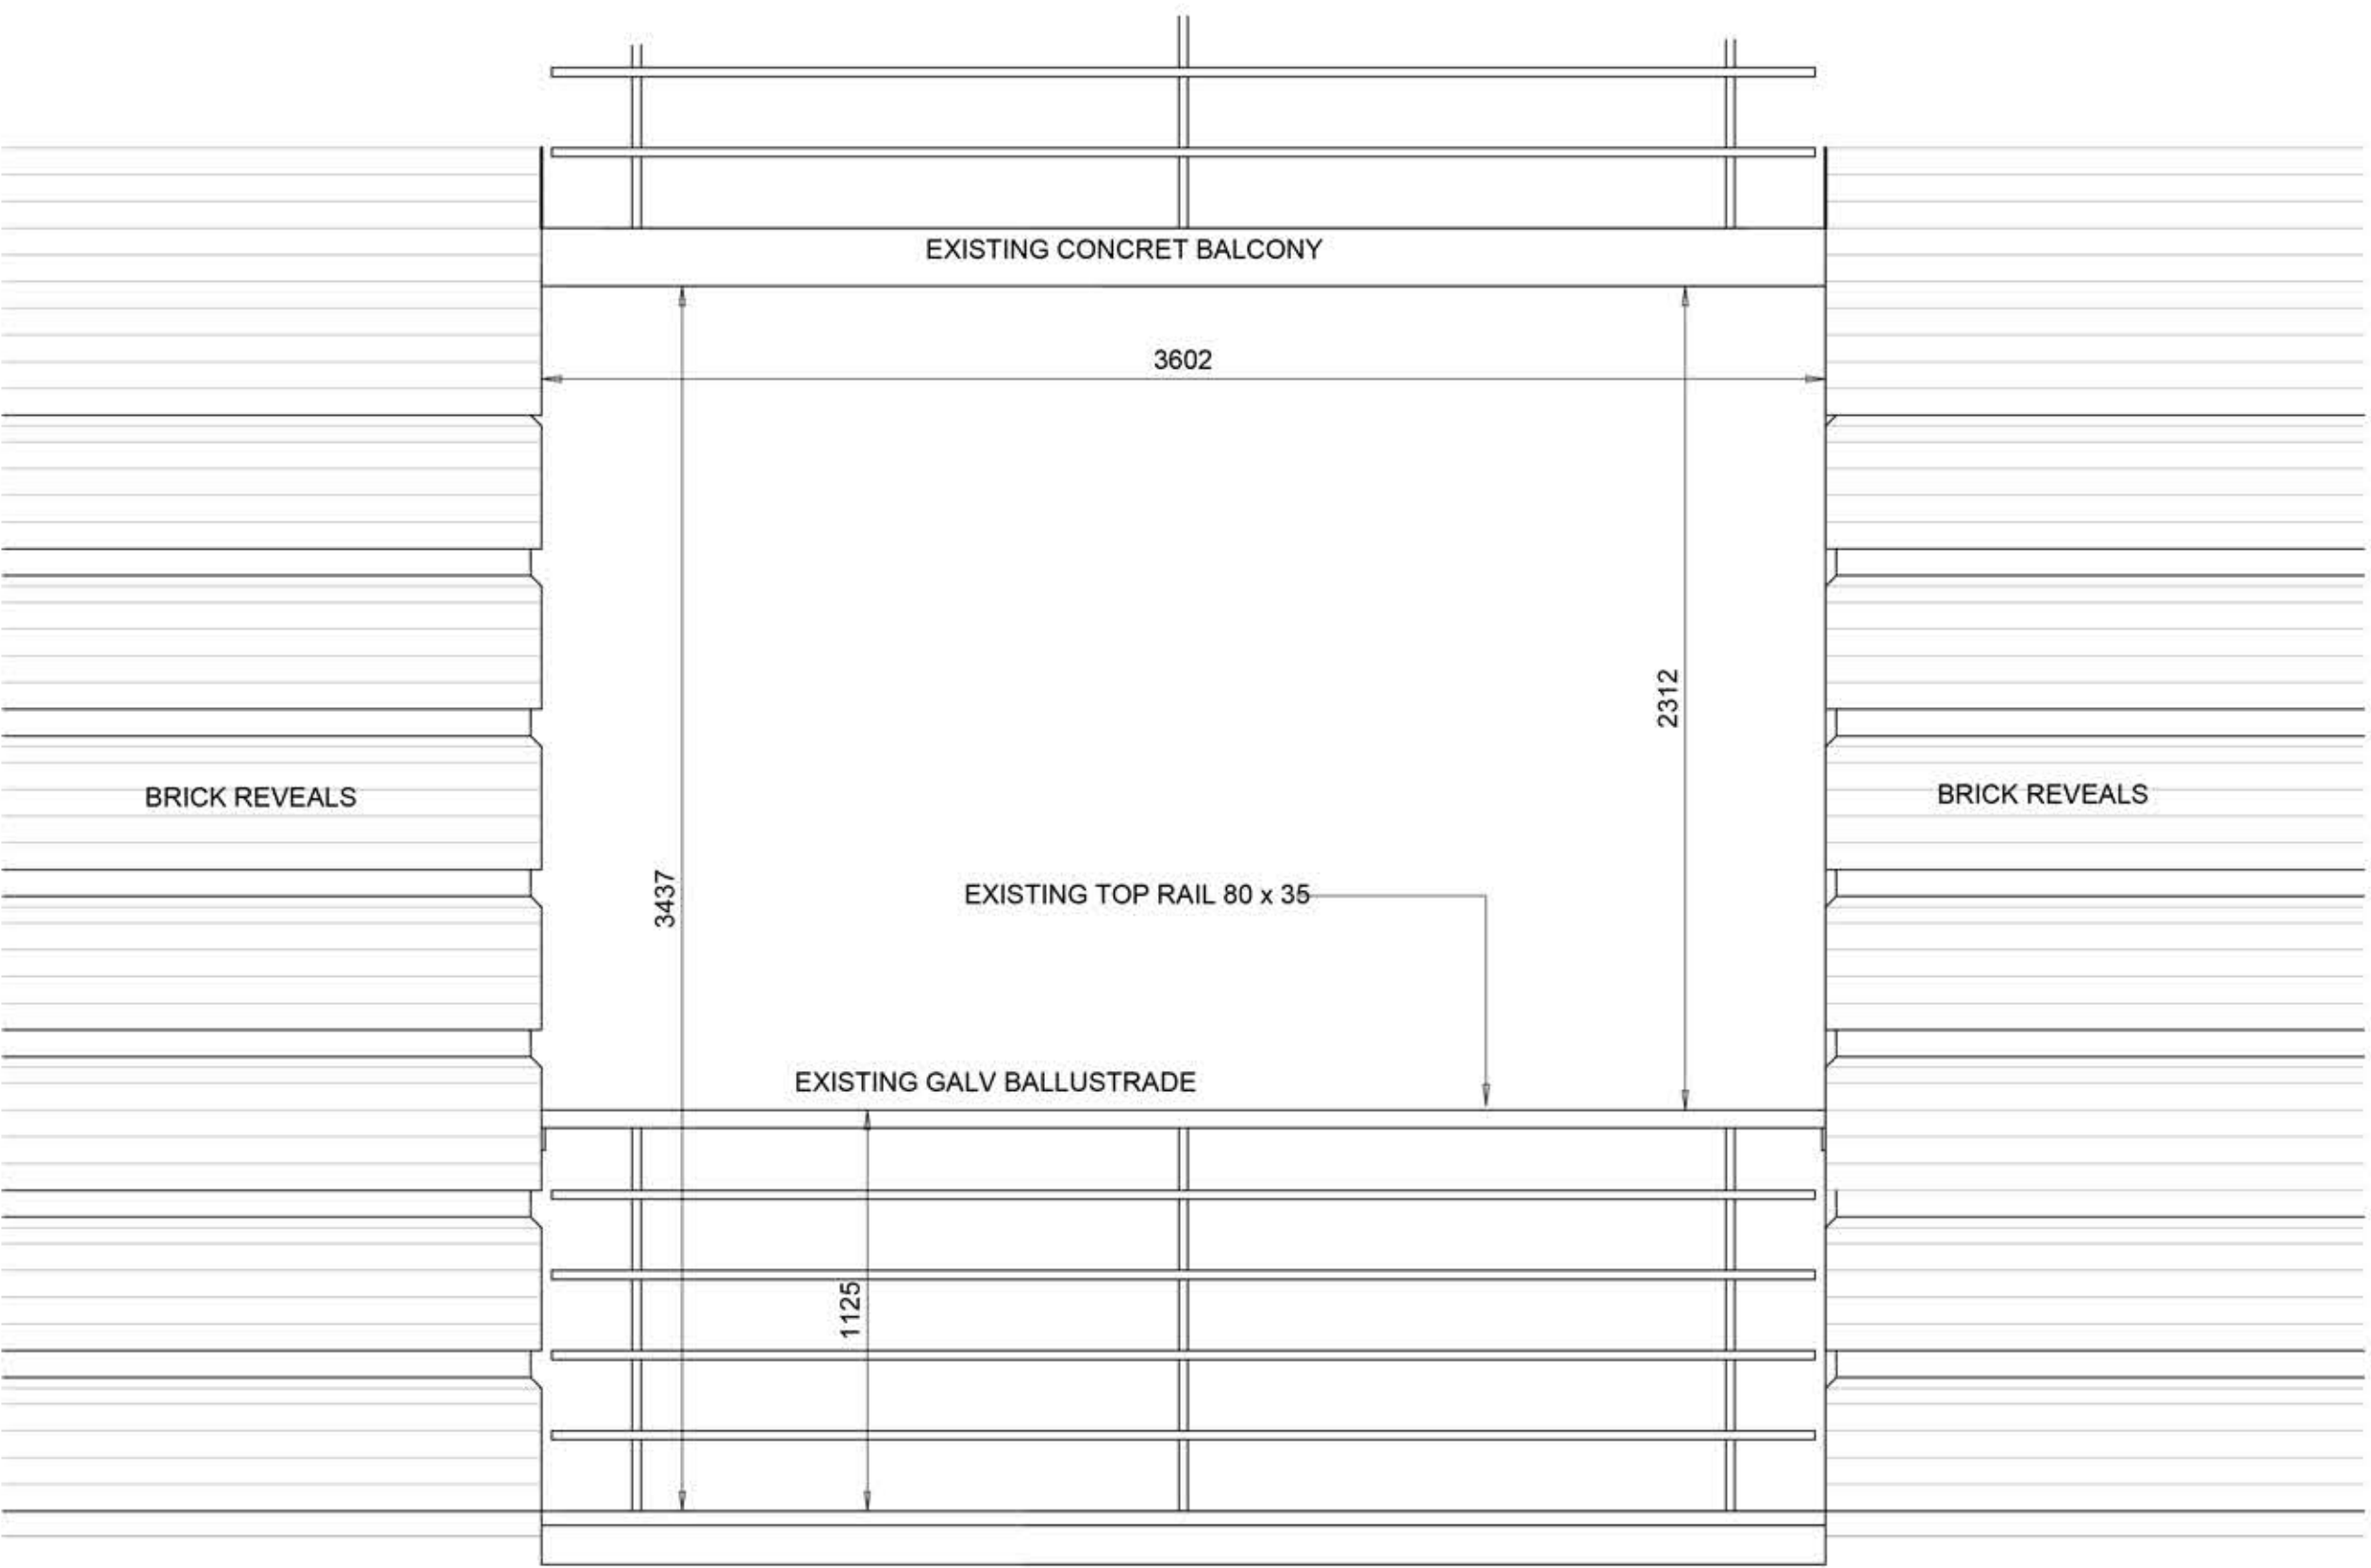


1:20

BISHOPS GATE
EXISTING ELEVATION

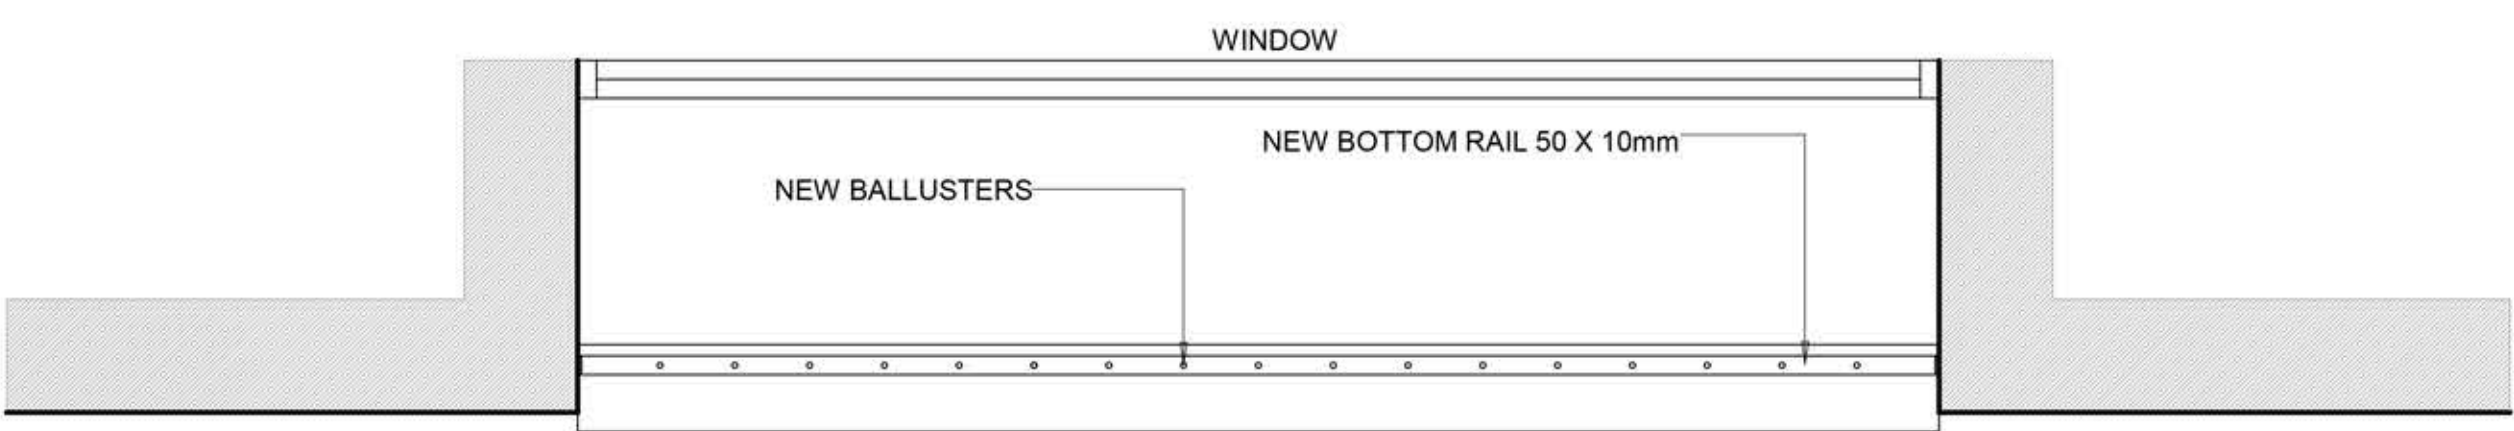

PROPOSED BALCONY PLAN

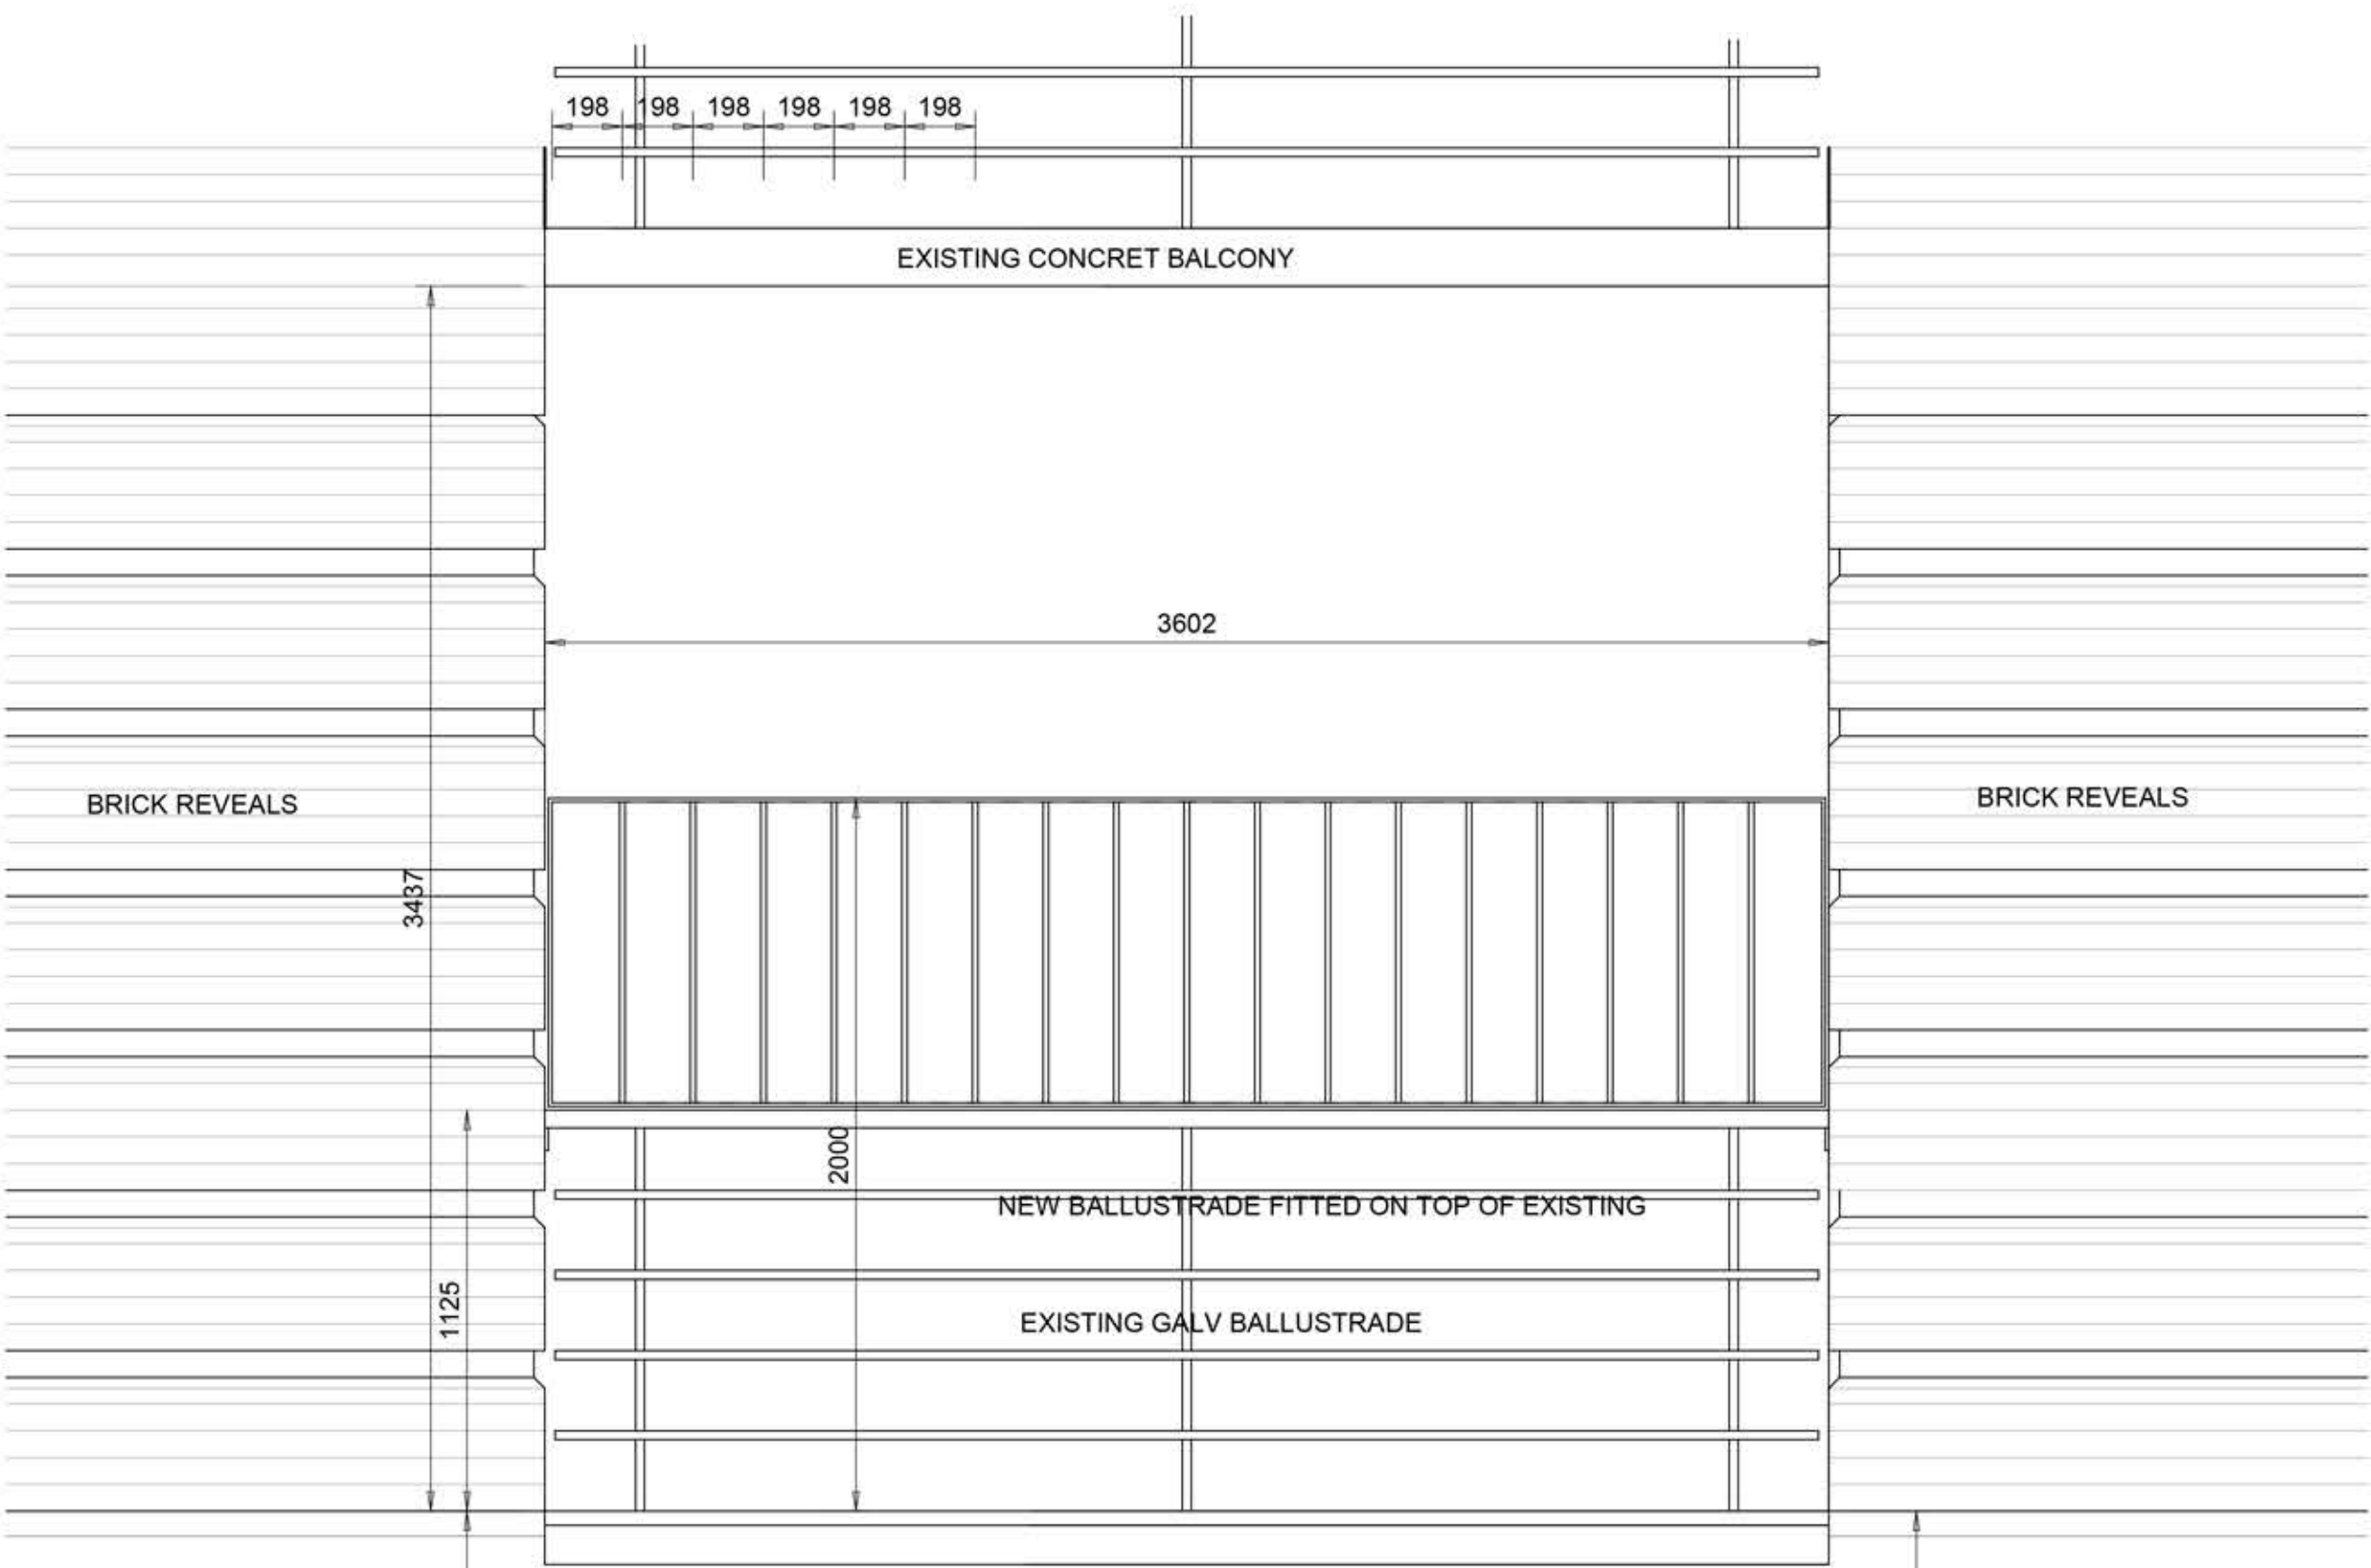

1:20

BISHOPS GATE
PROPOSED ELEVATION