

The use of this data by the recipient acts as an agreement of the following statements. Do not use this data if you do not agree with any of the following statements:


All drawings are based upon site information supplied by third parties and as such their accuracy cannot be guaranteed. All features are approximate and subject to clarification by a detailed topographical survey, site survey service enquiries and confirmation of the legal boundaries.

The controlled version of this drawing should be viewed in DWG or PDF format not DWG or other formats. All prints of this drawing must be made in full colour.


Where this drawing has been based upon Ordnance Survey data, it has been reproduced under the terms of Ryder Licence No. 100001044. Reproduction of this drawing in whole or in part is prohibited without the prior permission of Ordnance Survey.

Do not scale the drawing. Use figured dimensions in all cases. Check all dimensions on site. Report any discrepancies in writing to Ryder before proceeding.


Seating Area A

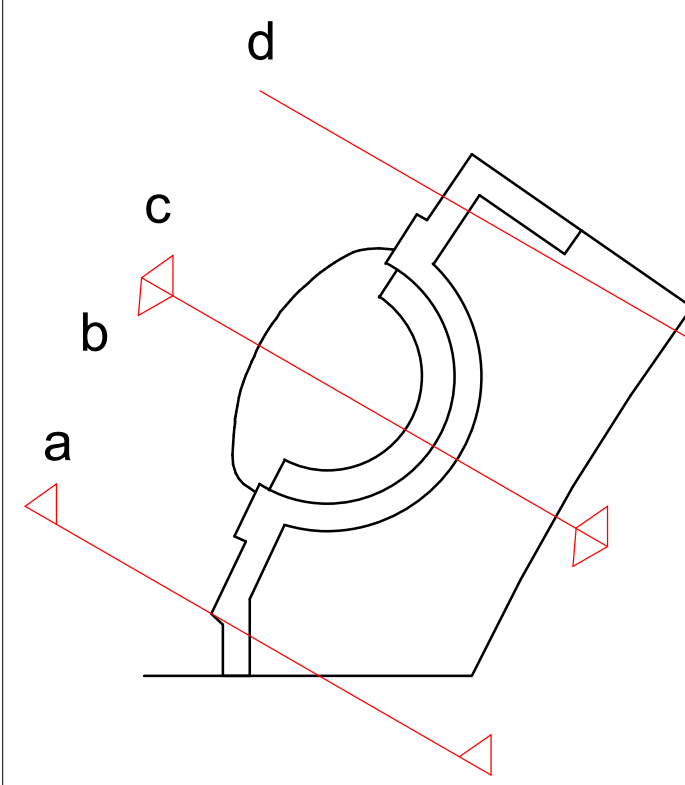


Seating Area B

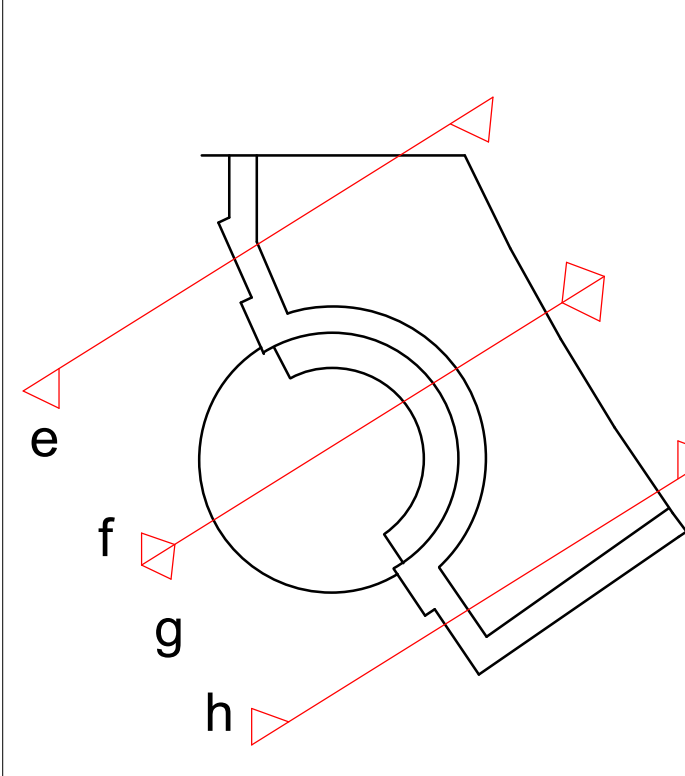


All dimensions shown indicitively final
dimensions are to be checked and
finalised on site.

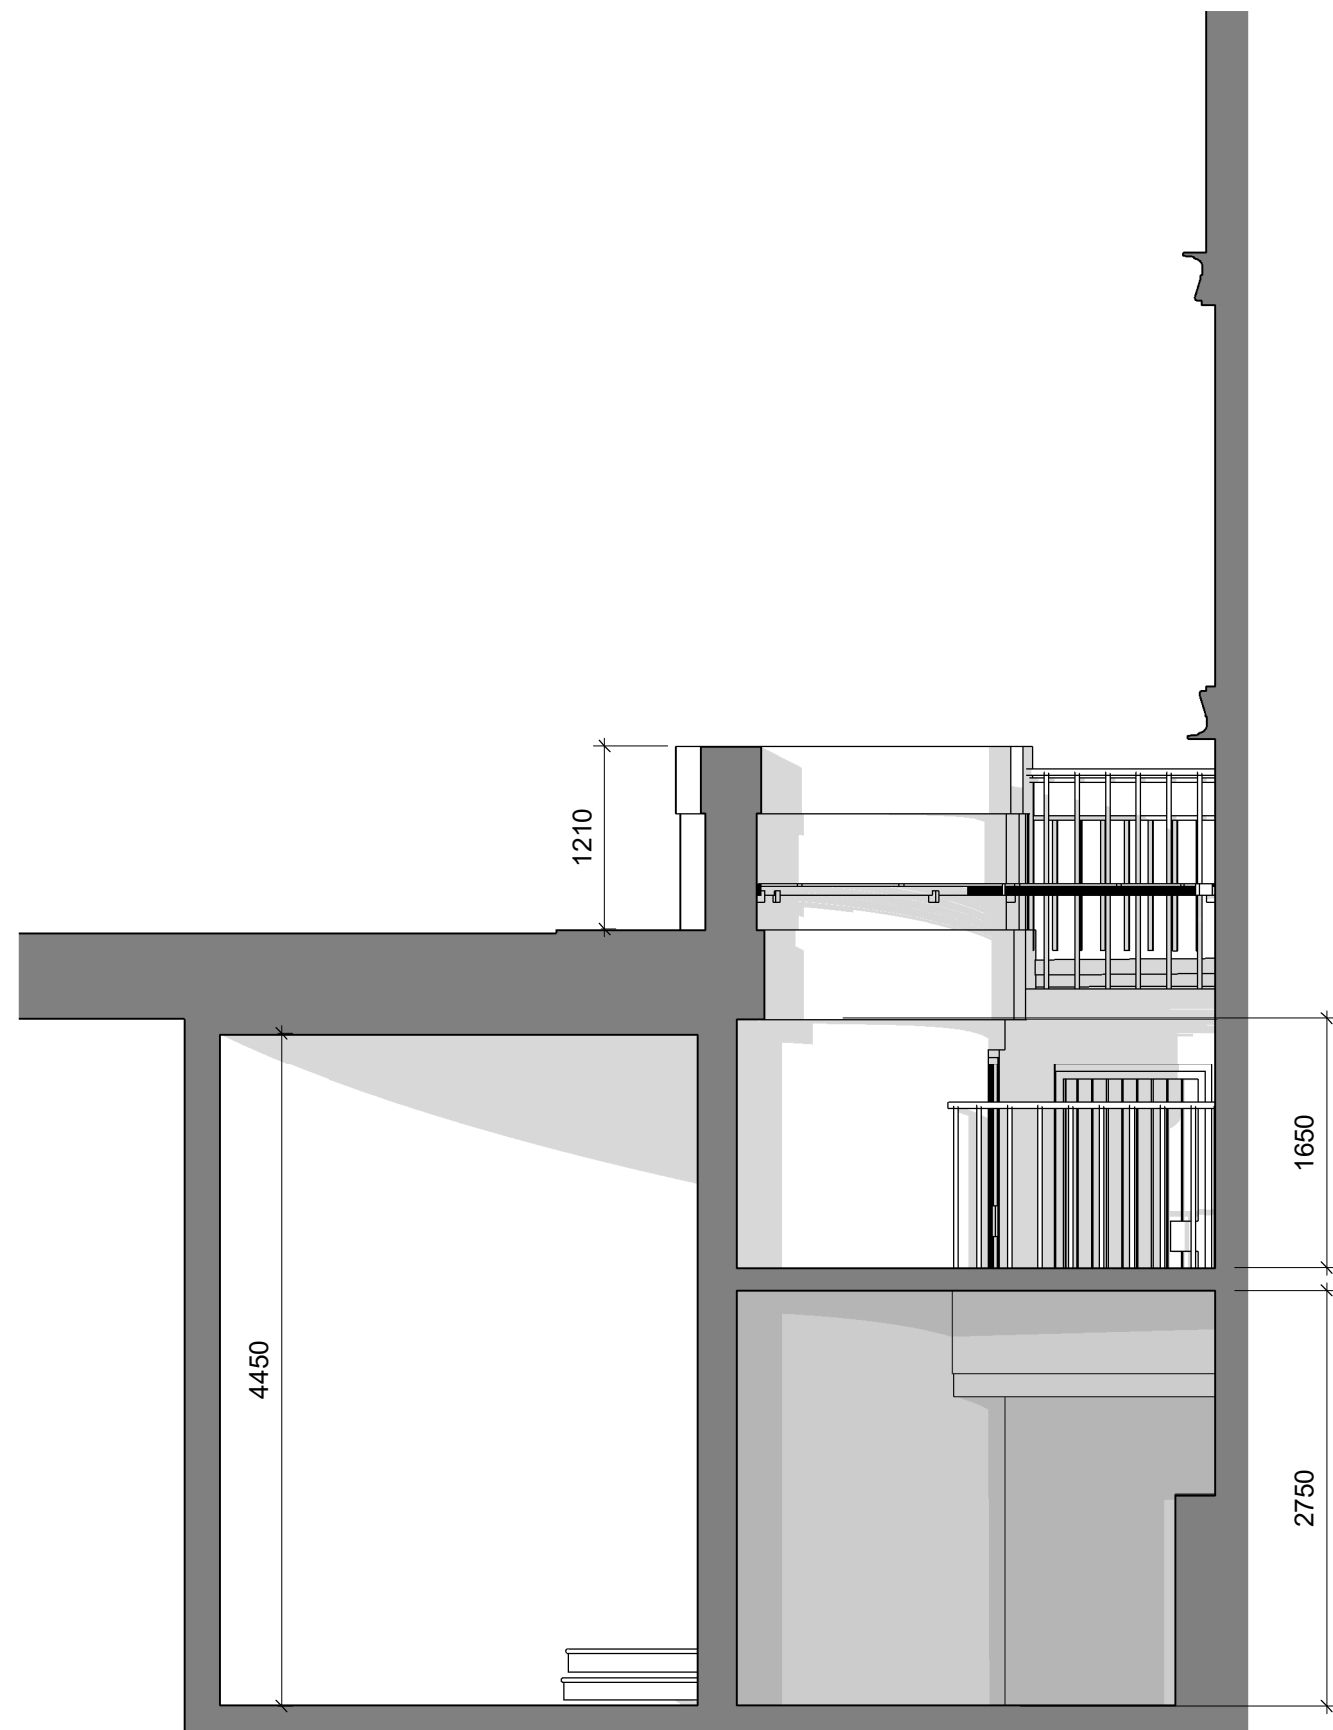


a
1:50

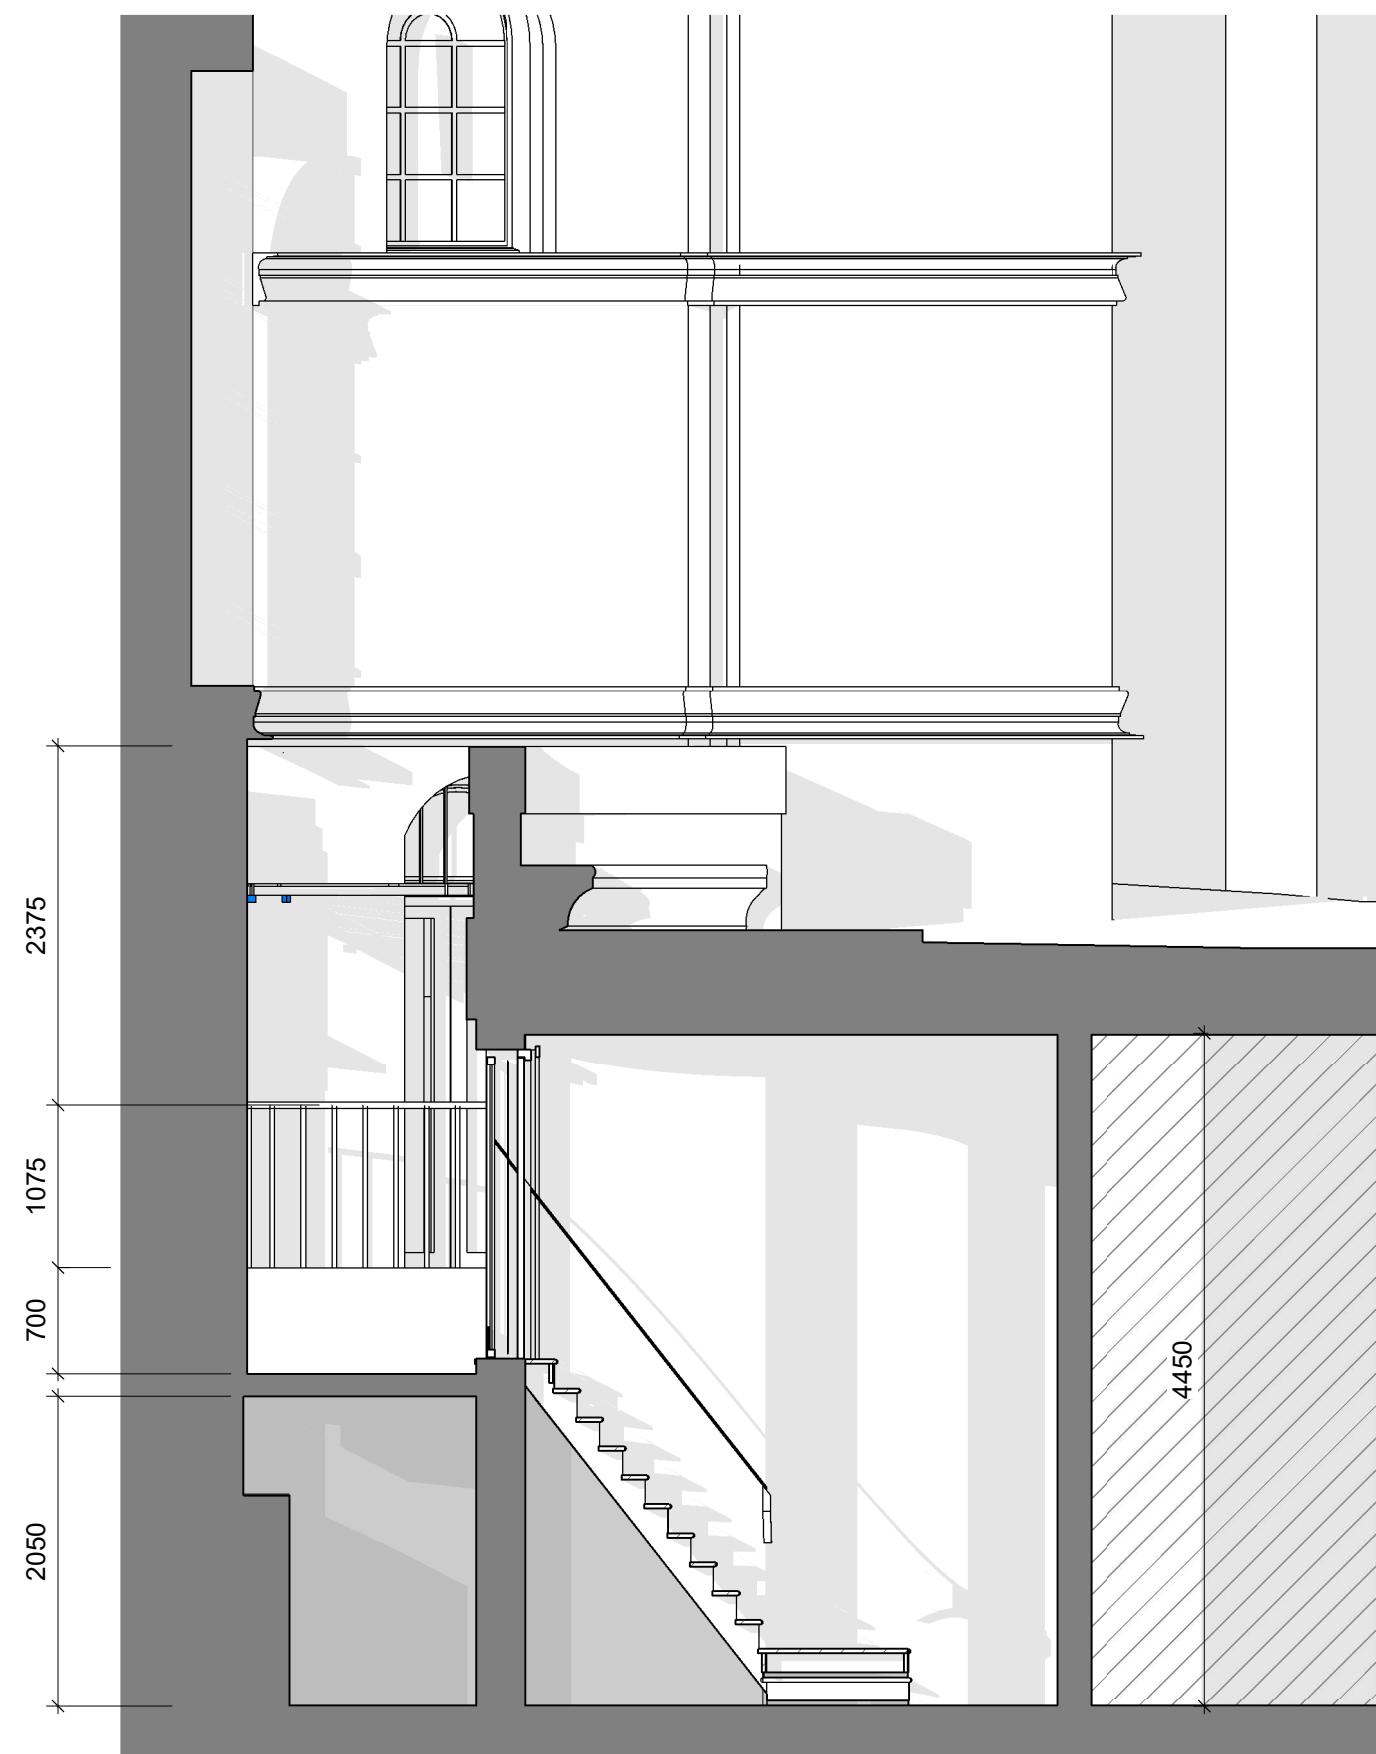


b
1:50

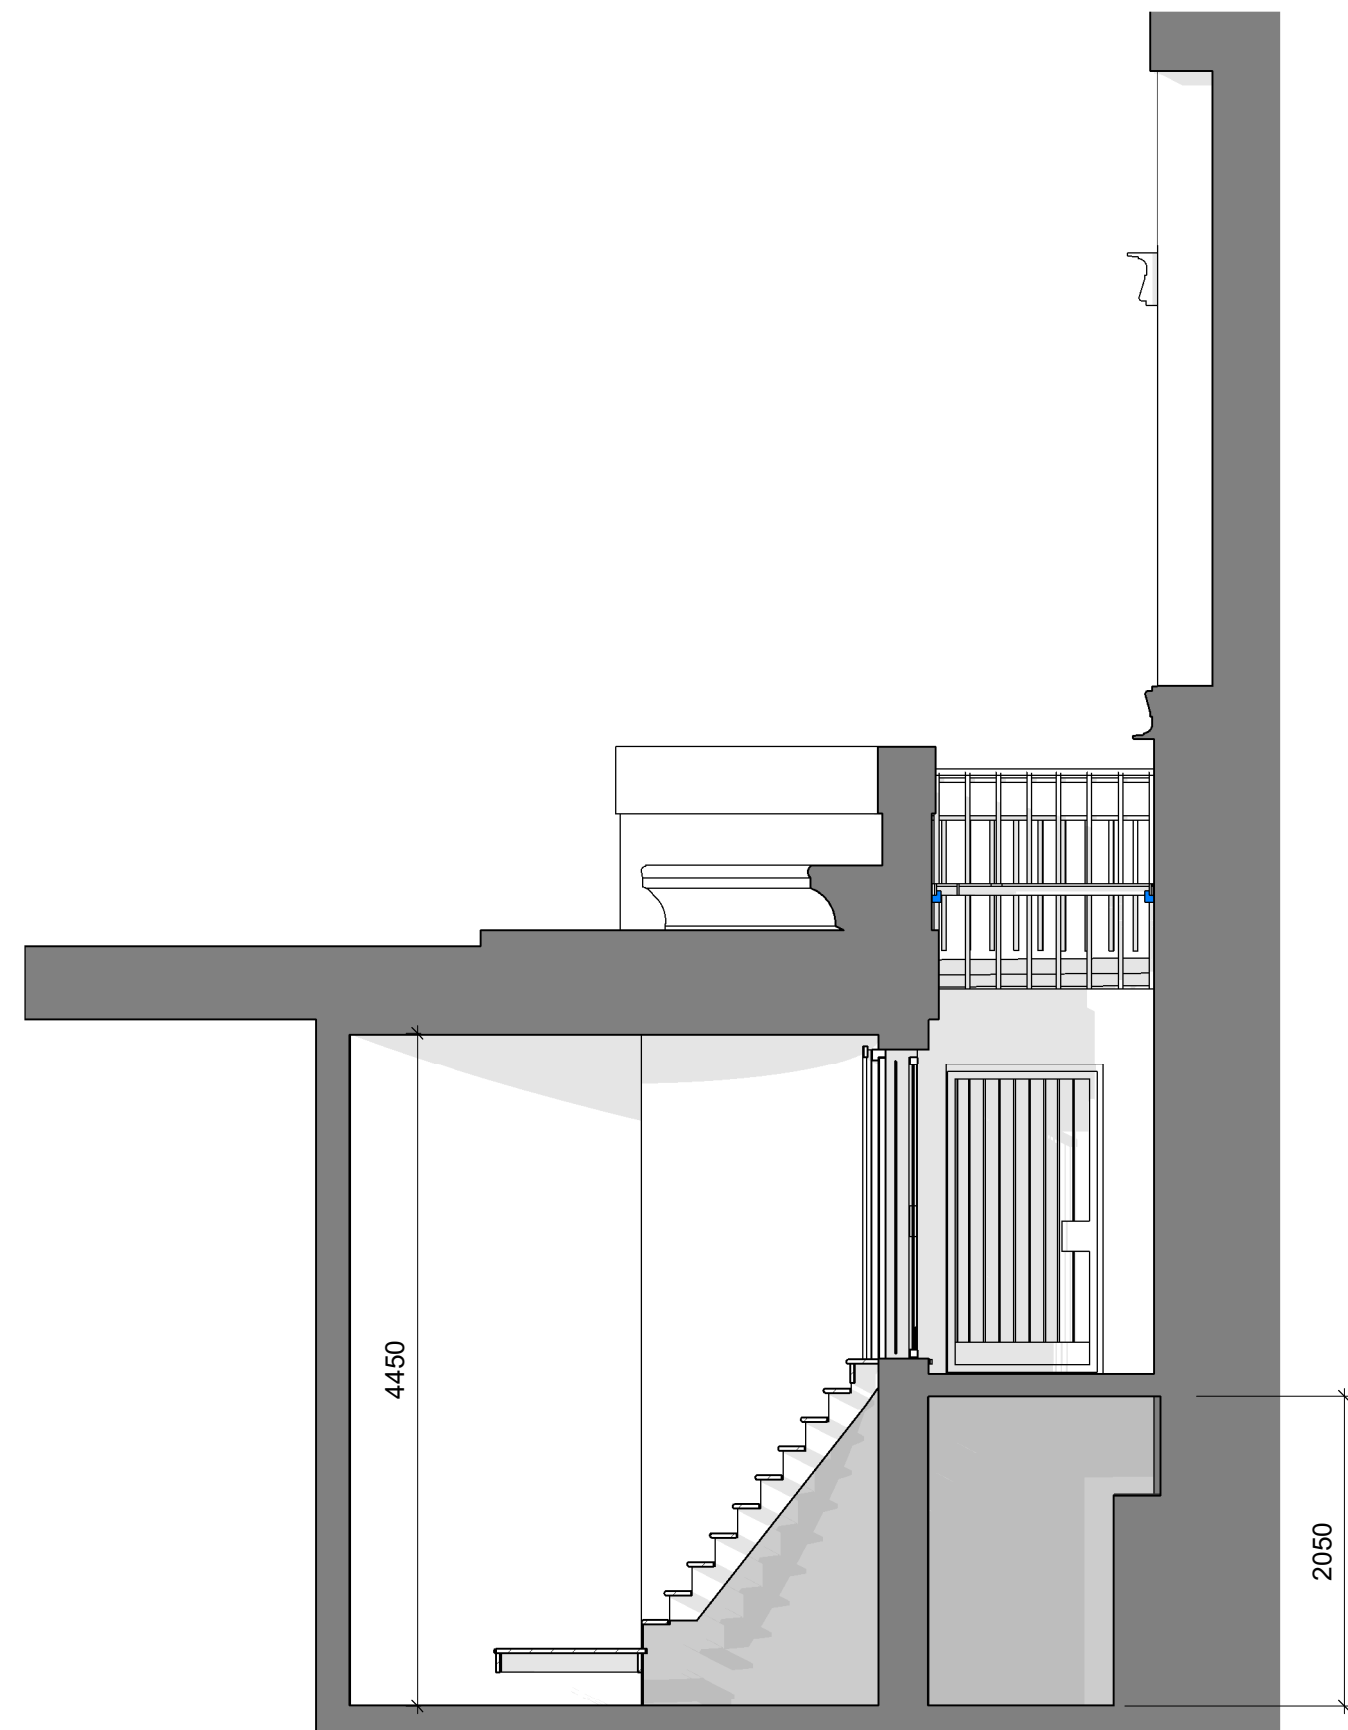


c
1:50

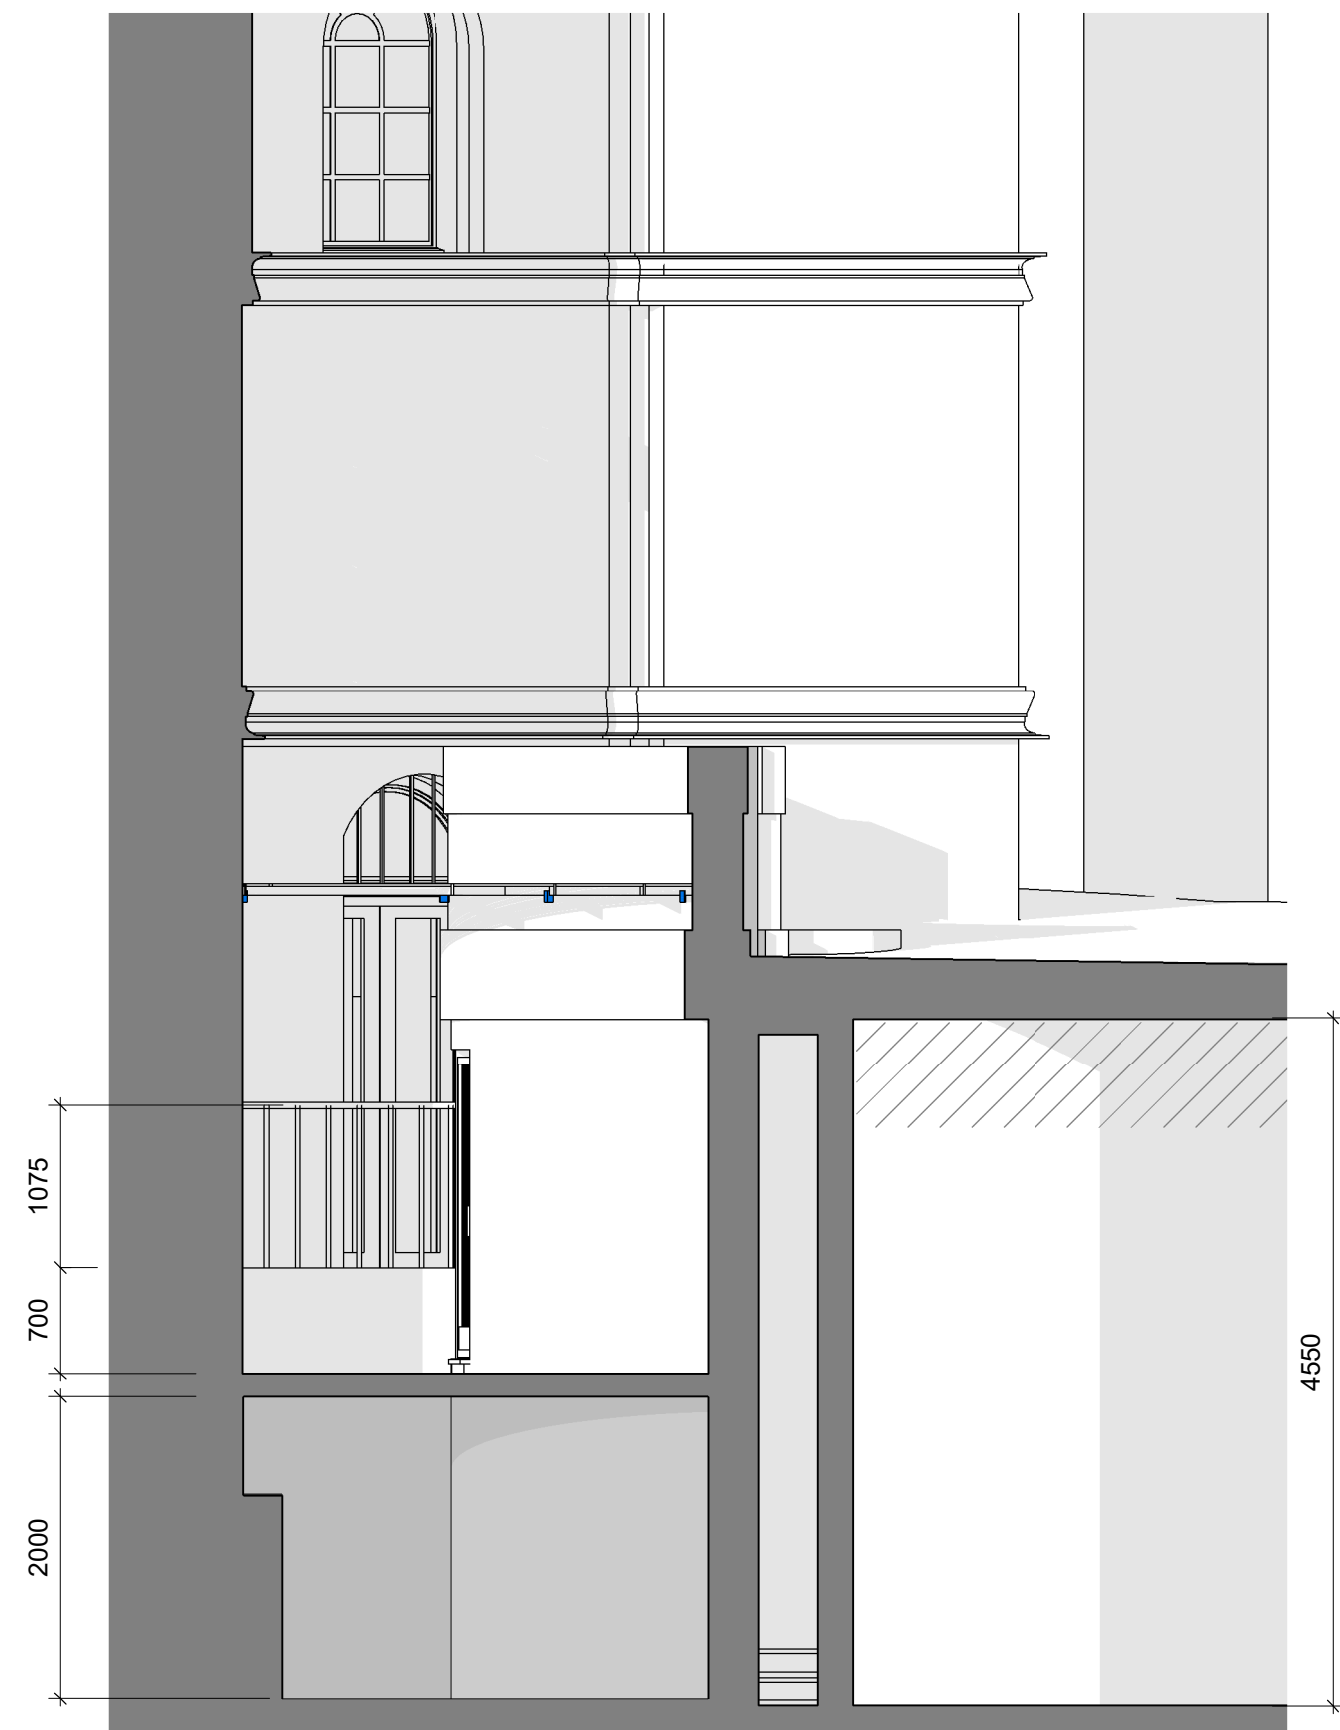


d
1:50

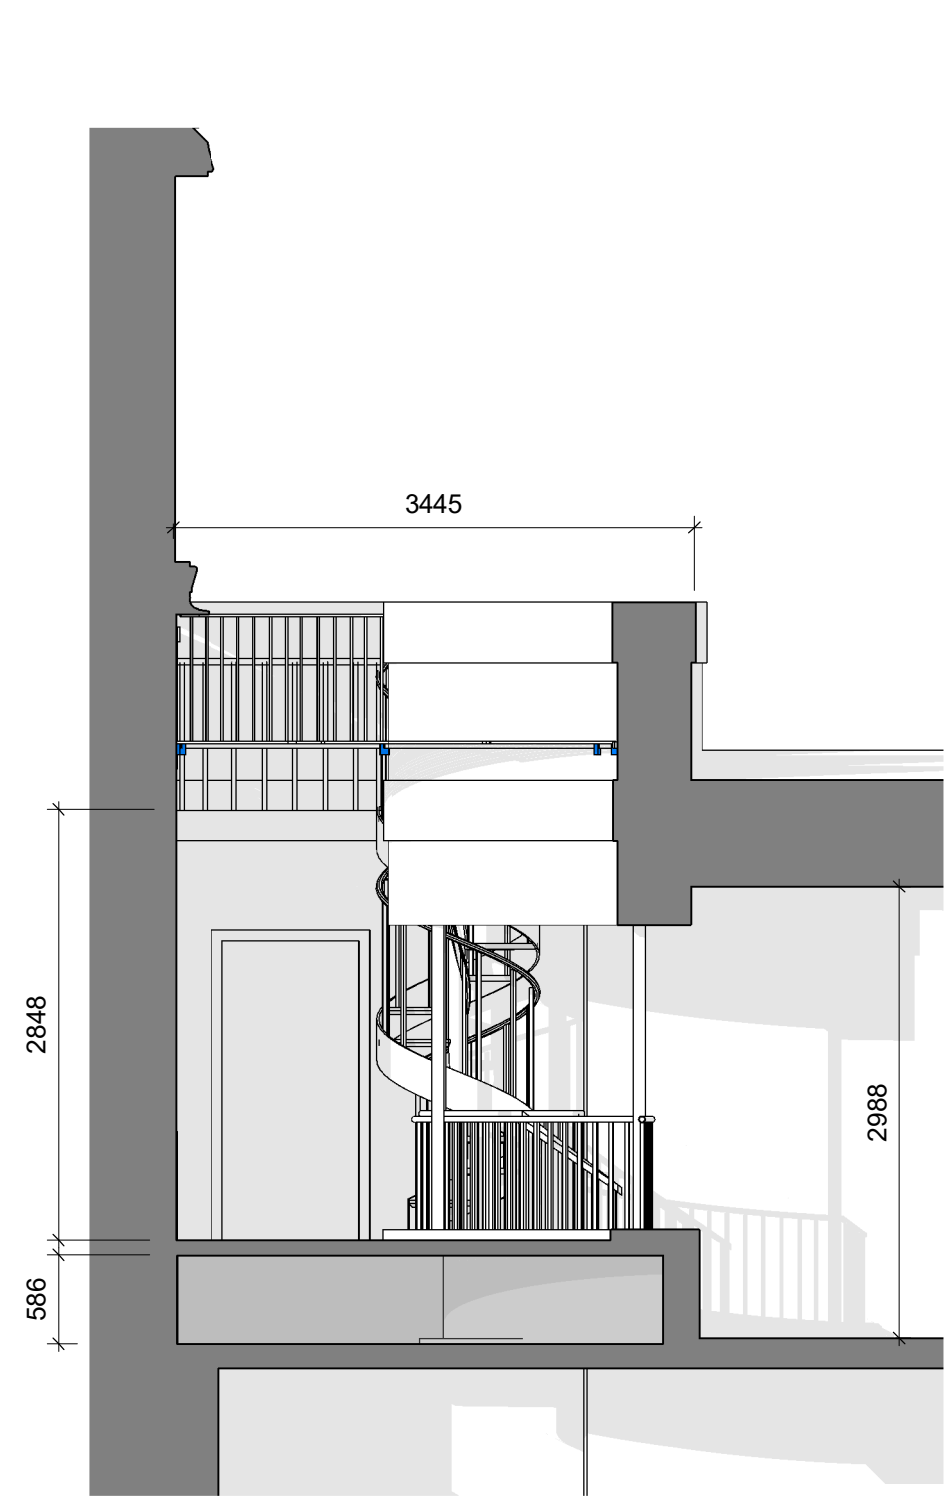


e
1:50

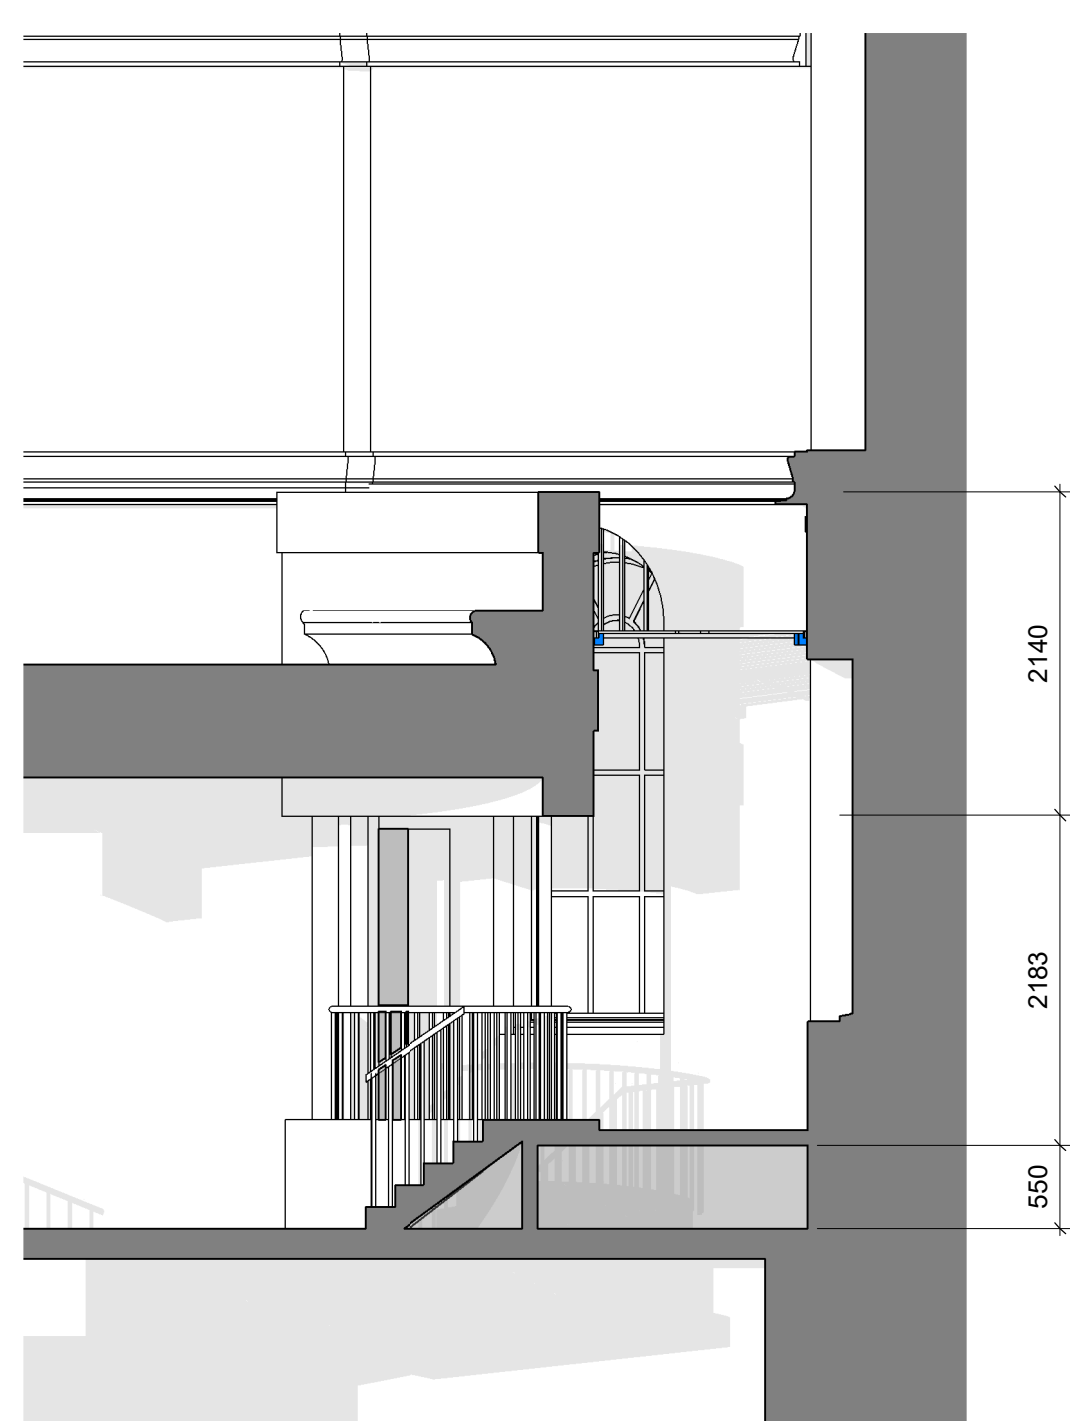

f
1:50

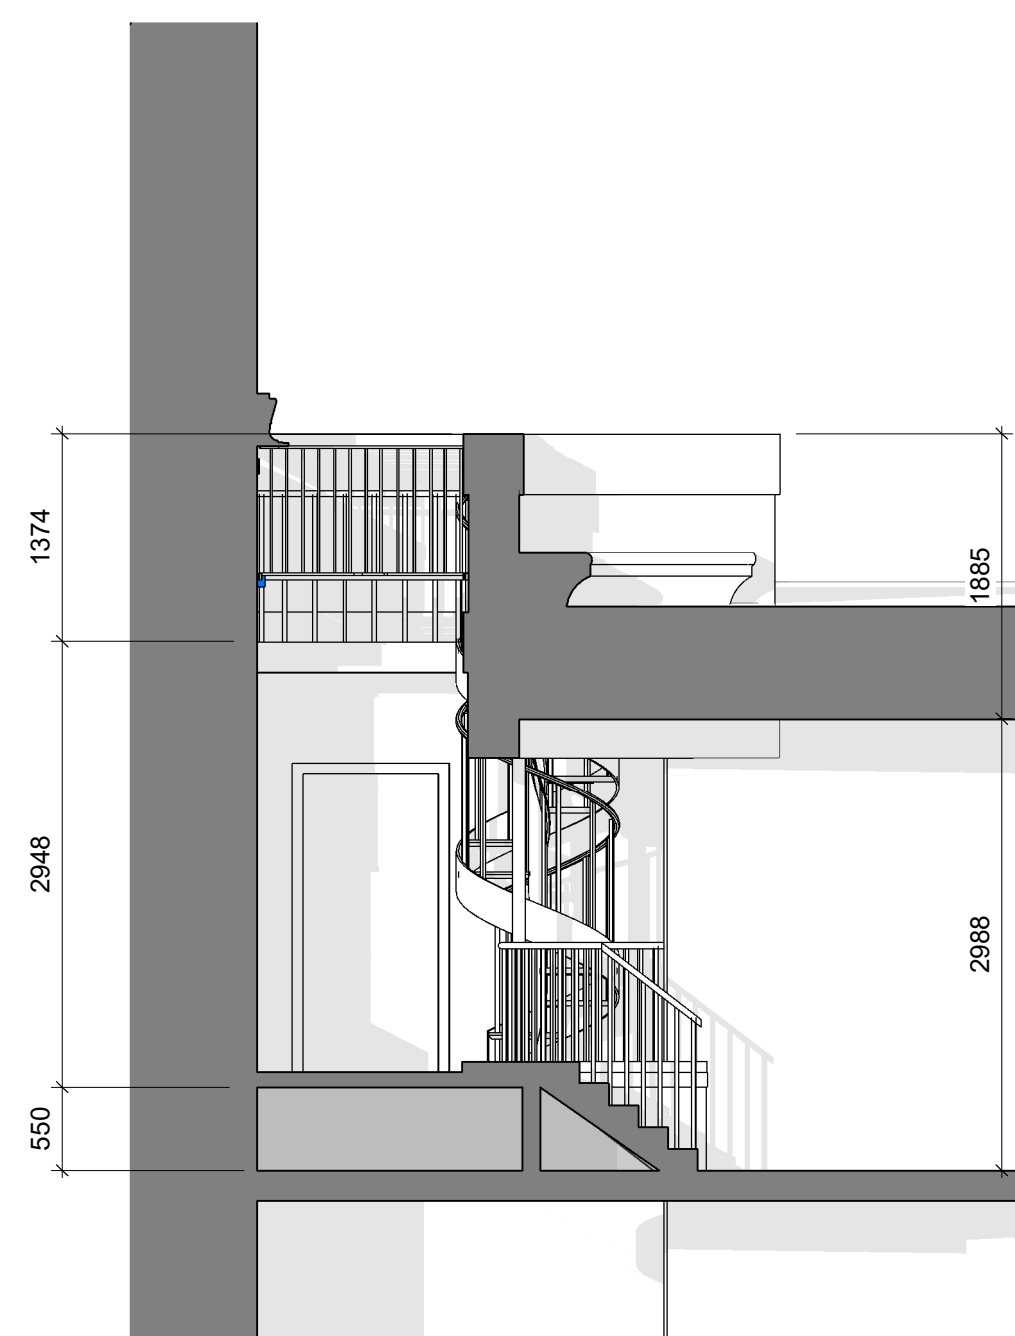

g
1:50

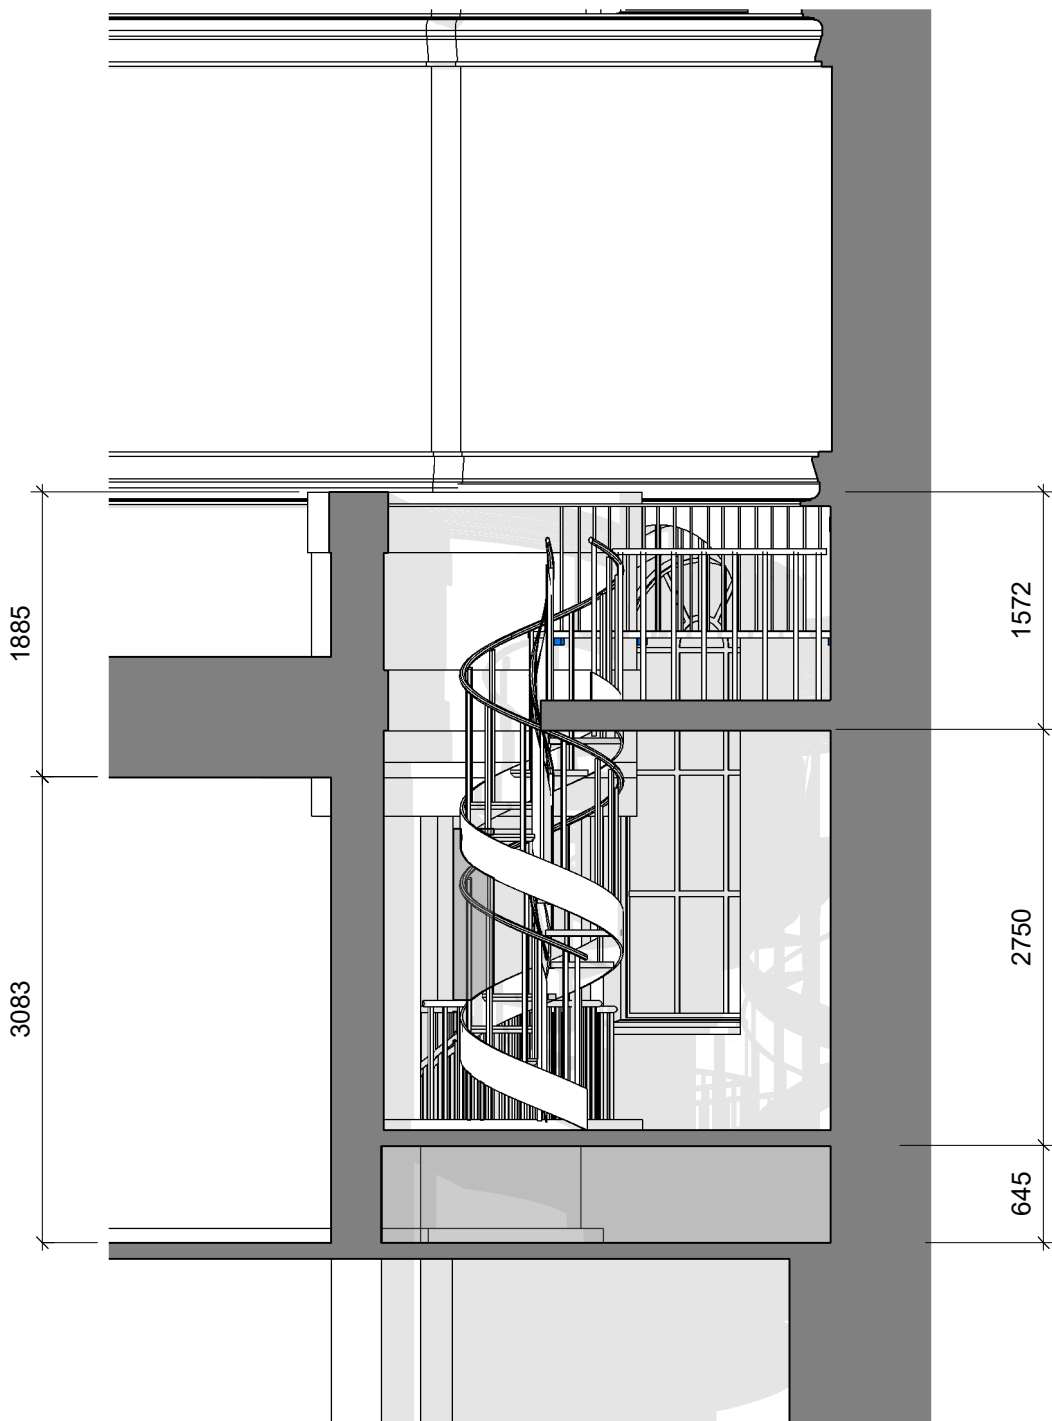

h
1:50

Revision	Date	Drawn By	Checked By
P2	07/11/2019	SAY	MCA
General updates to suit latest grille design			
Revision	Date	Drawn By	Checked By
P1	21/11/2018	MHA	CRU
Final issue			

Amendment
Purpose of Issue
Issued for information
Project
Manchester City Council
Central Library
St Peters Square, Manchester
Drawing
Existing sections

Drawing No.	Originator	Zone	Level	Type	Role	Number
Project ID MCL	= RYD	- 00	- 00	- DR	- A	- 0403
Ryder Project No.	Scale at A0	Drawn By	Status	Revision		
2164-02	1 : 50	MHA	S2	P2		