


G48A G48B G48C G48D




G49A G49B G49C G49D




G50A G50B G50C G50D

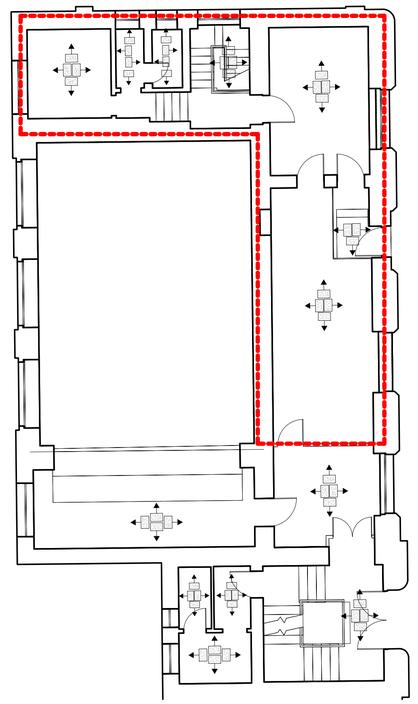

1
D805_B
Existing Coroner's Court - GF - Key Plan
1 : 100

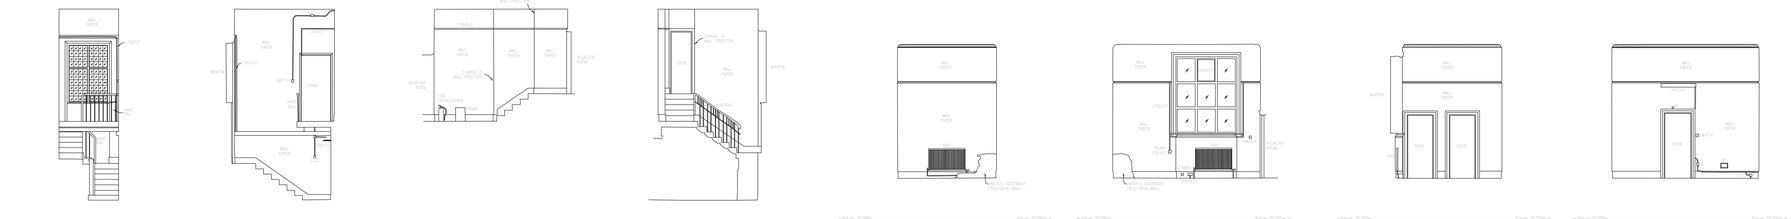

G51A G51B G51C G51D G52A G52B G52C G52D

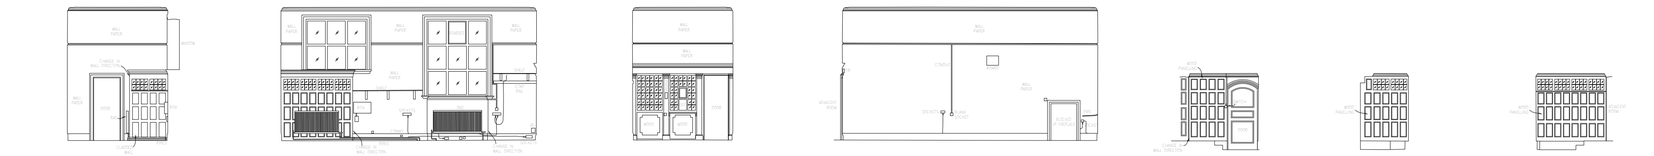


G53A G53B G53C G53D G53E G53F G53G

Standard notes

1. Do not scale this drawing.
2. All dimensions must be checked on site and any discrepancies verified with the architect.
3. Unless shown otherwise, all dimensions are to structural surfaces.

This is not a construction drawing, it is unsuitable for the purpose of construction and must on no account be used as such.

Drawing notes

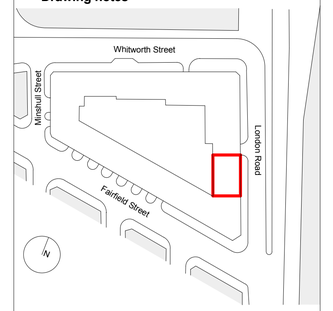

Revisions

REV	DATE	DESCRIPTION	INITIALS
1	13.04.17	Client sign off issue (8 series)	GH
2	21.04.17	ISSUED FOR PLANNING	GH

0 1m 2m 3m 4m 5m

London Road Fire Station
Preliminary

Date
21/04/17

Client
Allied London Fire Station Ltd.

Project address
London Road,
Manchester

Scale
1 : 100

Drawing
Coroner's Court - Existing Ground 1

Drawing number
3336 - D805_B

Author
DK

Checked
GH

File location
C:\Revit Local\3336_London Rd Firestation_R15_CENTRAL_gillian.harrison.rvt

Revision
P2

Levitt Bernstein
levittbernstein.co.uk

London
1 Kingsland Passage
London E8 2BB
+44 (0)20 7275 7676

Manchester
3rd Floor HQ Building
2 Atherton Street
Manchester M3 3GS
+44 (0)161 669 8740