


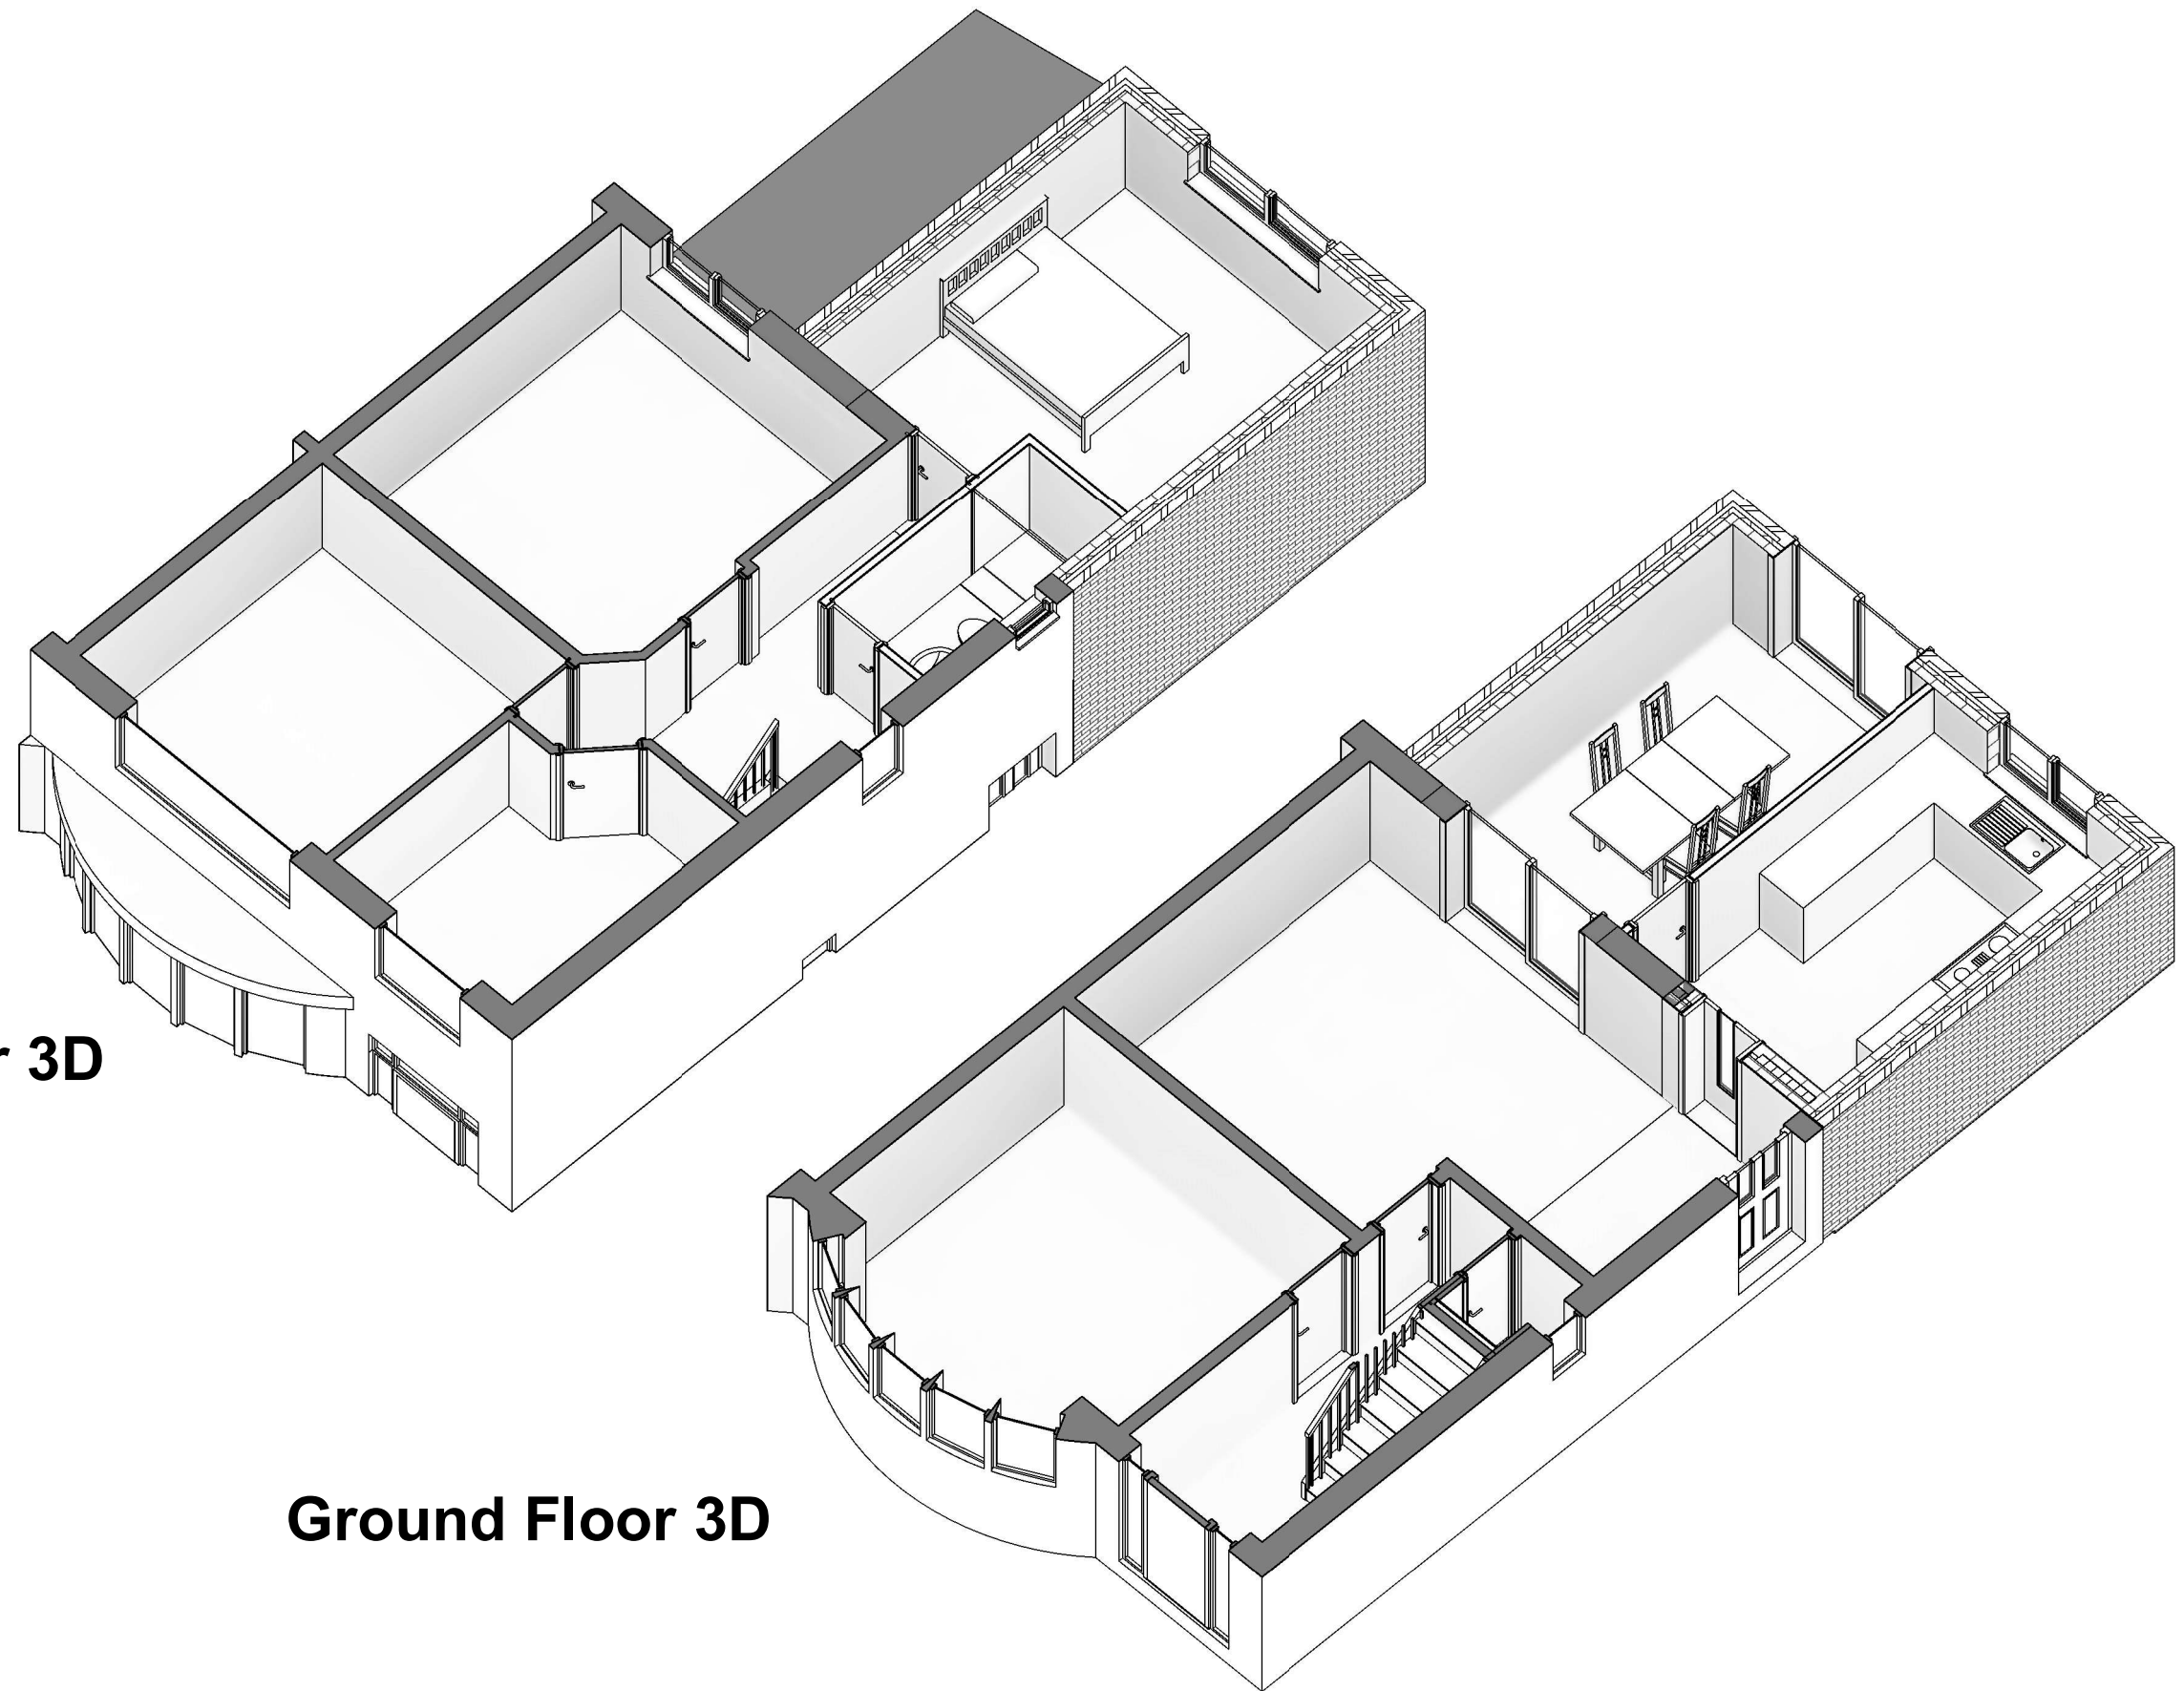

First Floor 3D

Ground Floor 3D

COPYRIGHT © ALL RIGHTS RESERVED BY VIKAS ALYAS LTD. DO NOT SCALE FROM DRAWING. DRAWING INDICATES DESIGN INTENT ONLY. REPORT ANY DISCREPANCIES TO CLIENT / VA LTD. NOT TO BE USED FOR CONSTRUCTION UNLESS STATED SO. TO BE READ IN CONJUNCTION WITH OTHER DRAWINGS OR SPECIFICATION WHERE PROVIDED.

No.	Description	Date

PROJECT		ADDRESS		CLIENT			
Part Double/single storey rear extension		6 Lynton Ave, Burnage M19 2LQ		Z.Iqbal			
		SHEET		Date 26.03.2020	Project number 1069	Scale (@ A3)	
Manchester City Council	PURPOSE OF ISSUE Planning	3D Section		Drawn by VA	DRAWING NUMBER		REV
				Checked by VA	A106		