
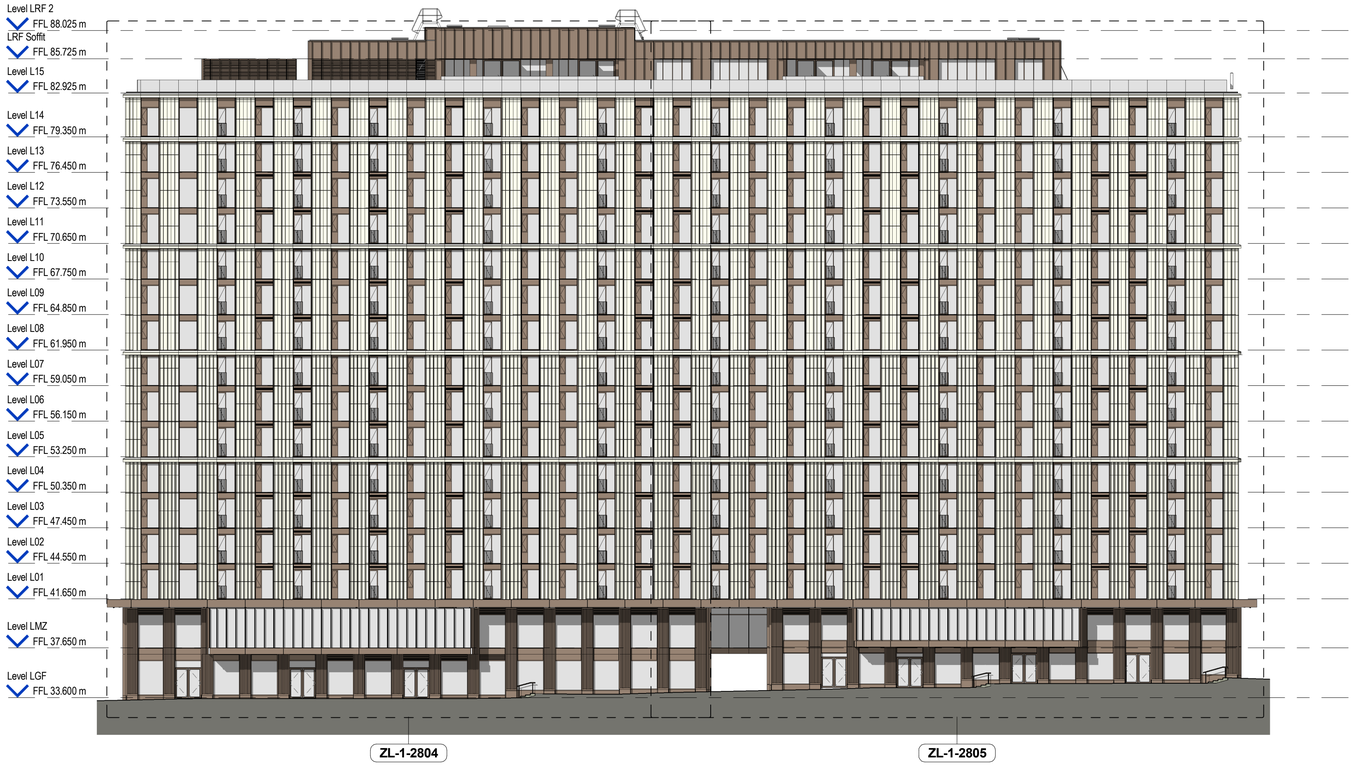



1 **Elevation West**
1 : 250

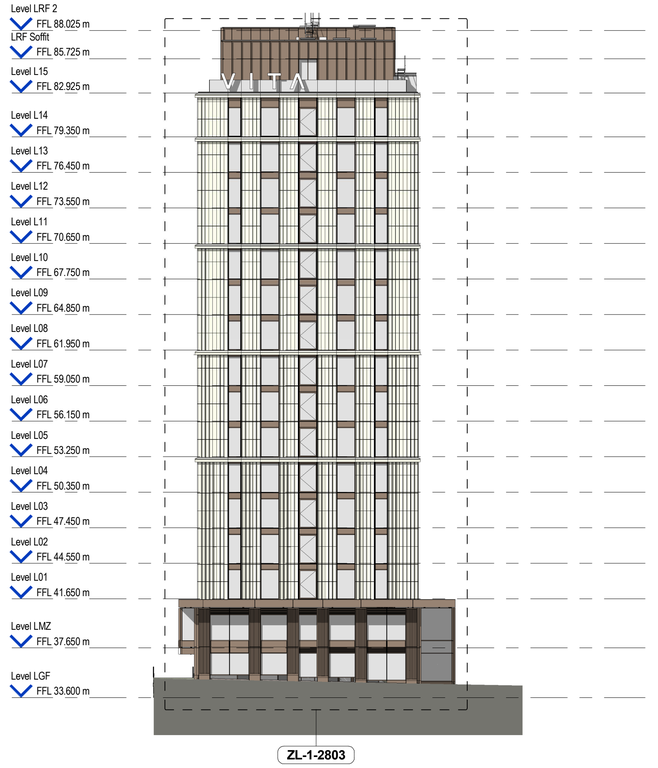

2 **Elevation South**
1 : 250

Amendment		Date
C02	Roof Signage added for application and Balustrade changed as per Sisk instruction No. 763	05.02.20
C01	Approved & Accepted - Stage 5 Complete	19.03.19
P02	Incorporation of Derogations	13.04.18
P01	Issued for Information	07.07.17

A5 - Stage 5 Complete 05.02.20

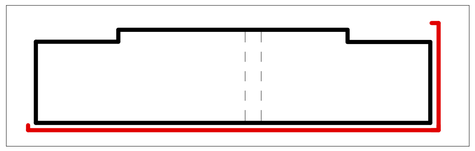

FeildenCleggBradleyStudios LLP
Bath Brewery
Toll Bridge Road
Bath
BA17DE
t 01225 852545
f 01225 852528
e bath@fcbstudios.com

1808 Blocks 7&8

Drawing No: **CSAL-FCBS-ZL-XX-DR-A-0801**

Rev: **C02**

Drawing Name: GA Elevation - South and West

Scale 1 : 250 @ A1
Date 23/06/17
Drawn FCBS - MCR

Do Not Scale
Original printed at A1

All Dimensions to be checked on site