




KITCHEN WALL (SECTION A-A)

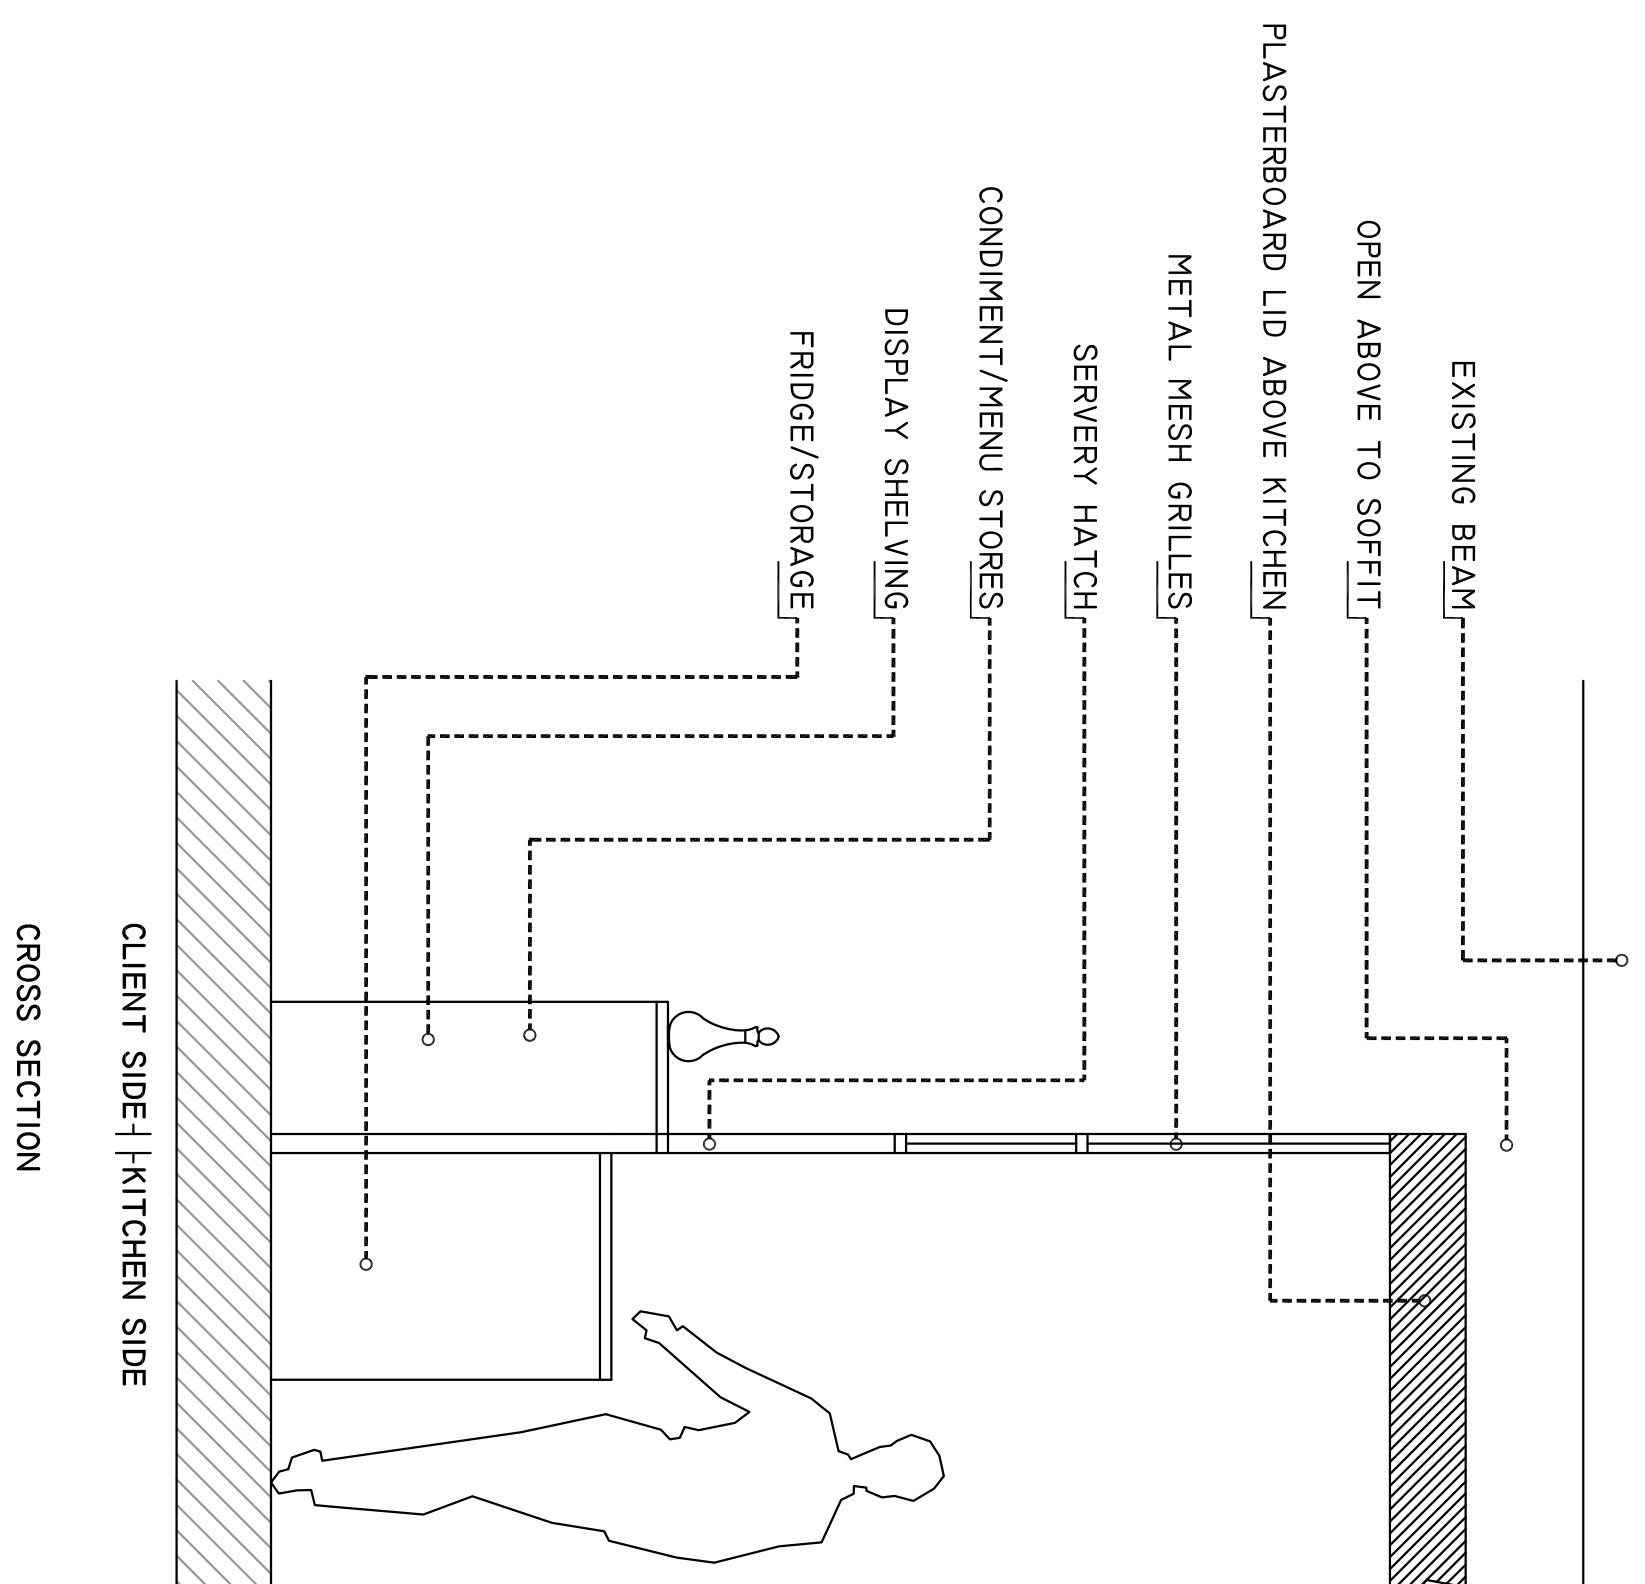


KITCHEN WALL (ELEVATION B-B)

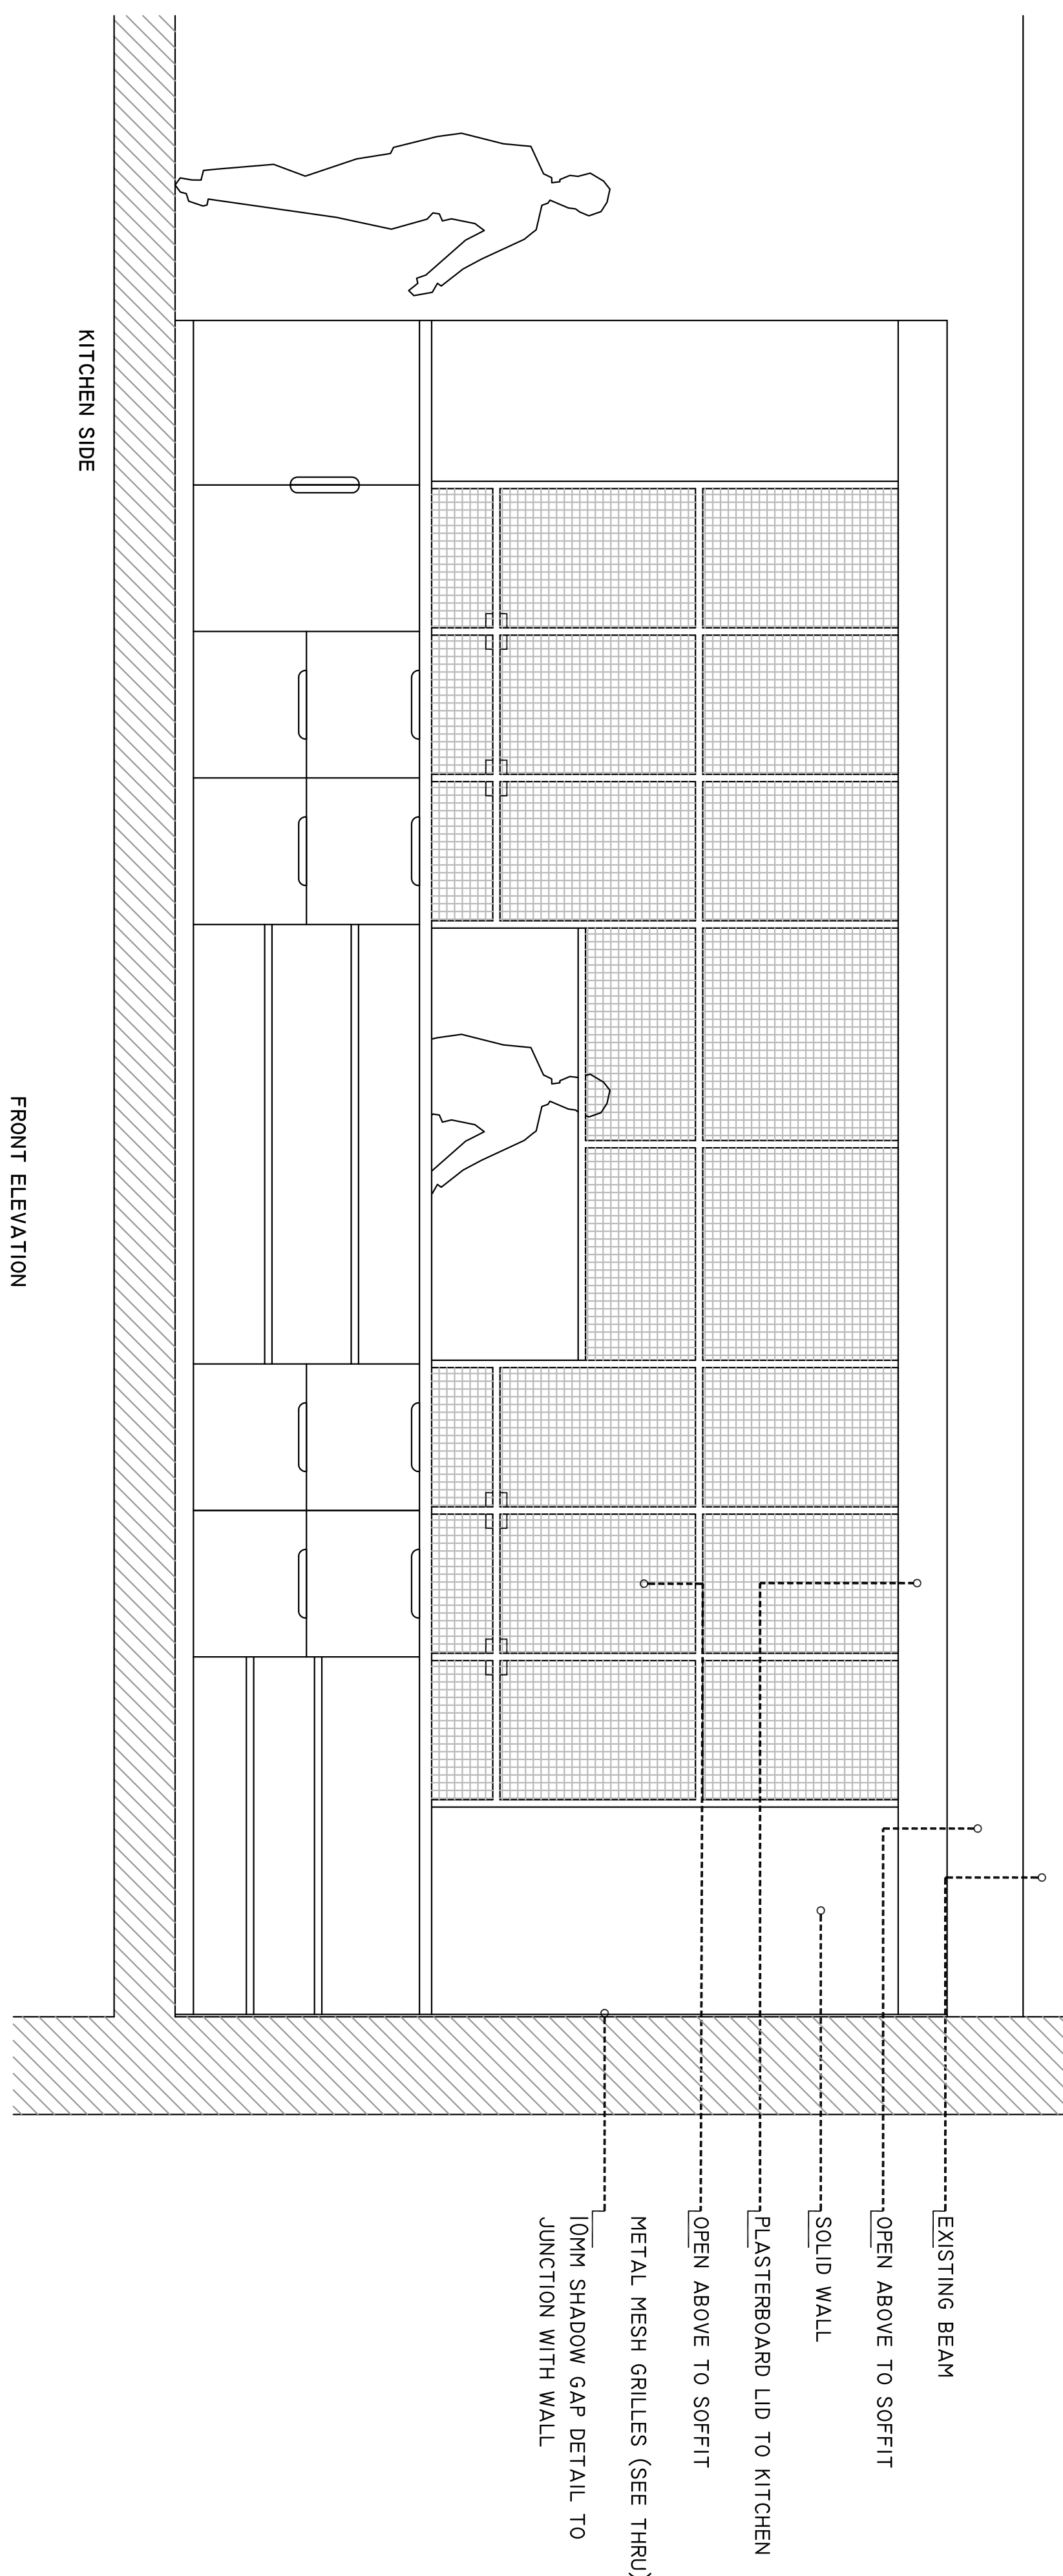

BAR FRONT (SECTION C-C)

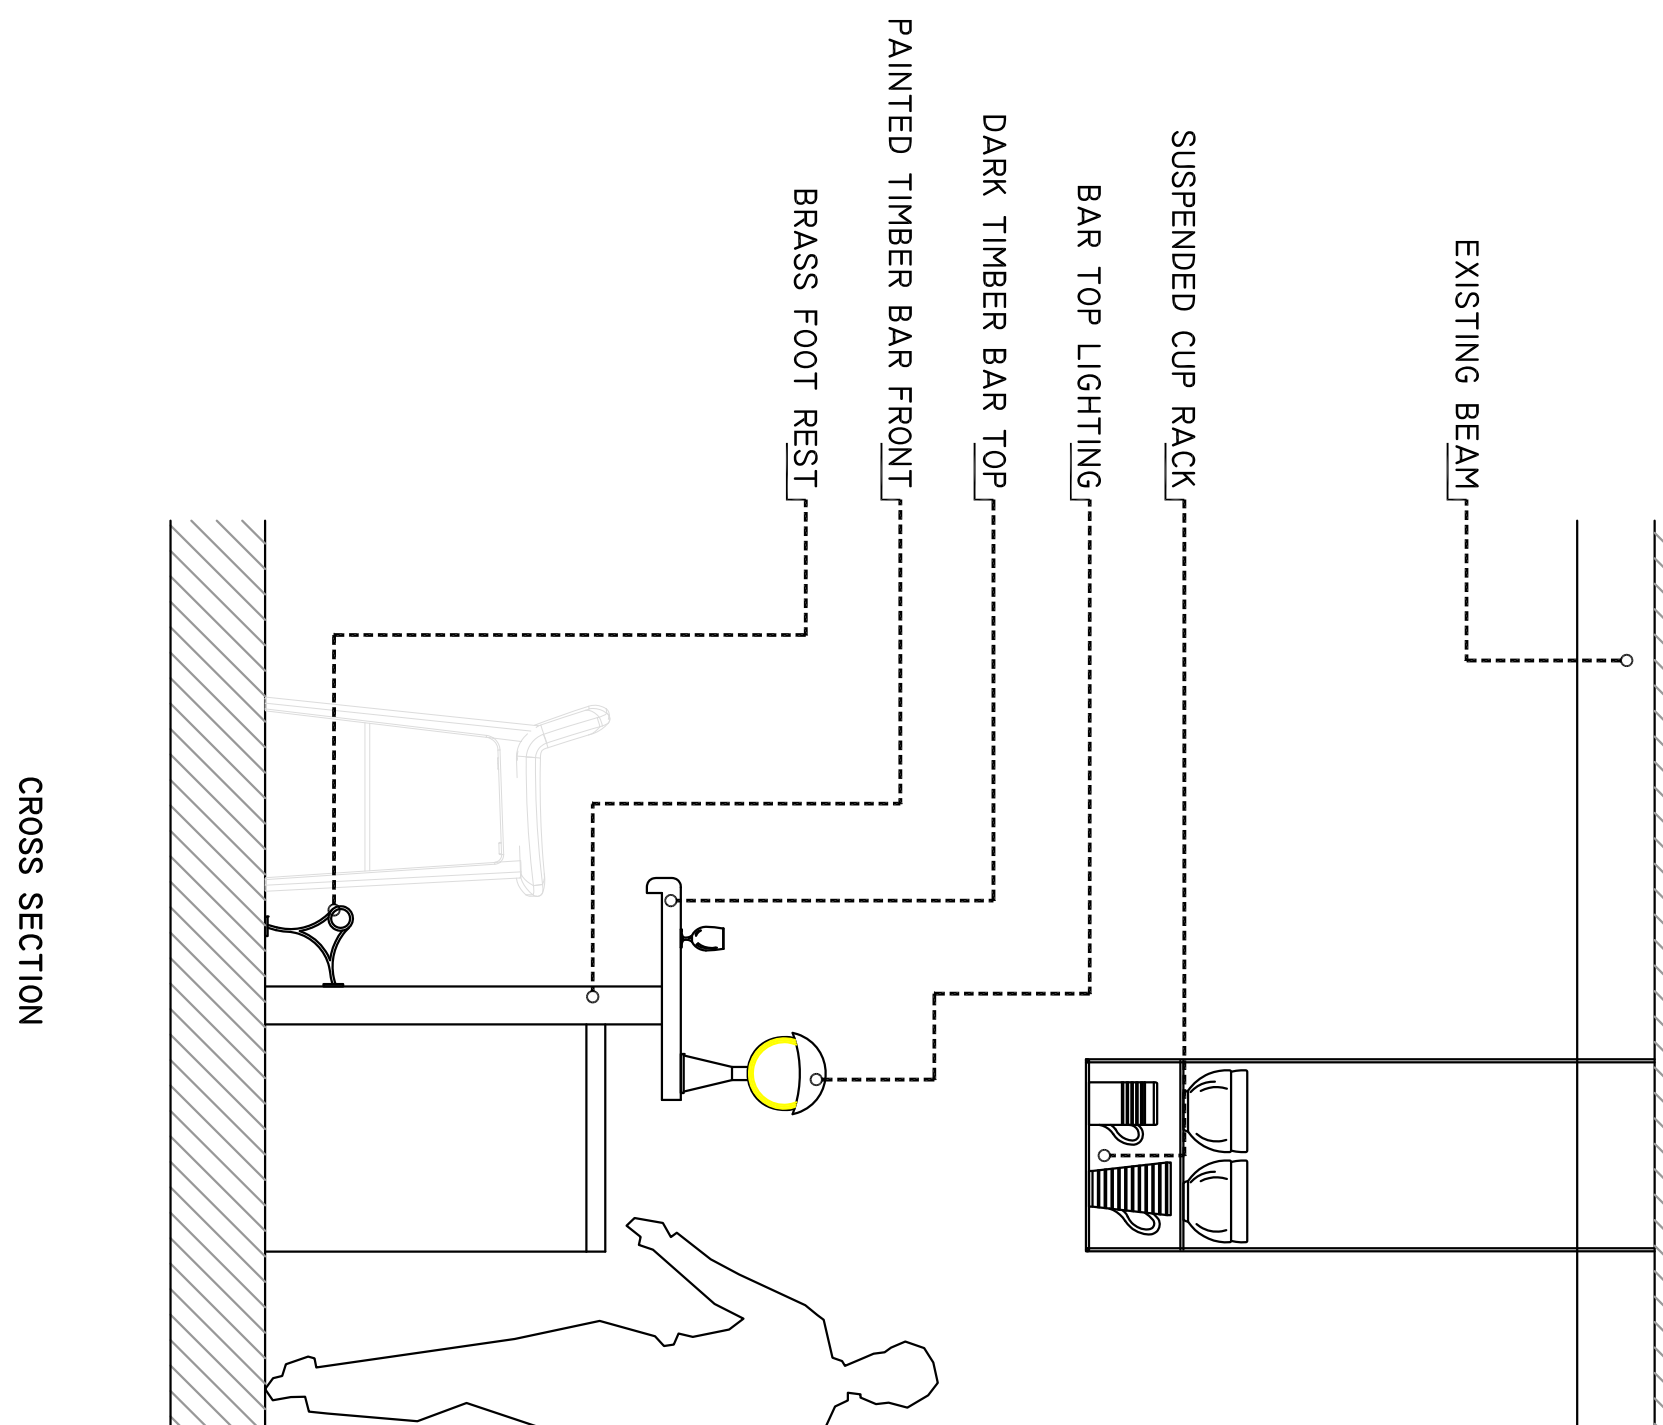

BAR FRONT (ELEVATION D-D)

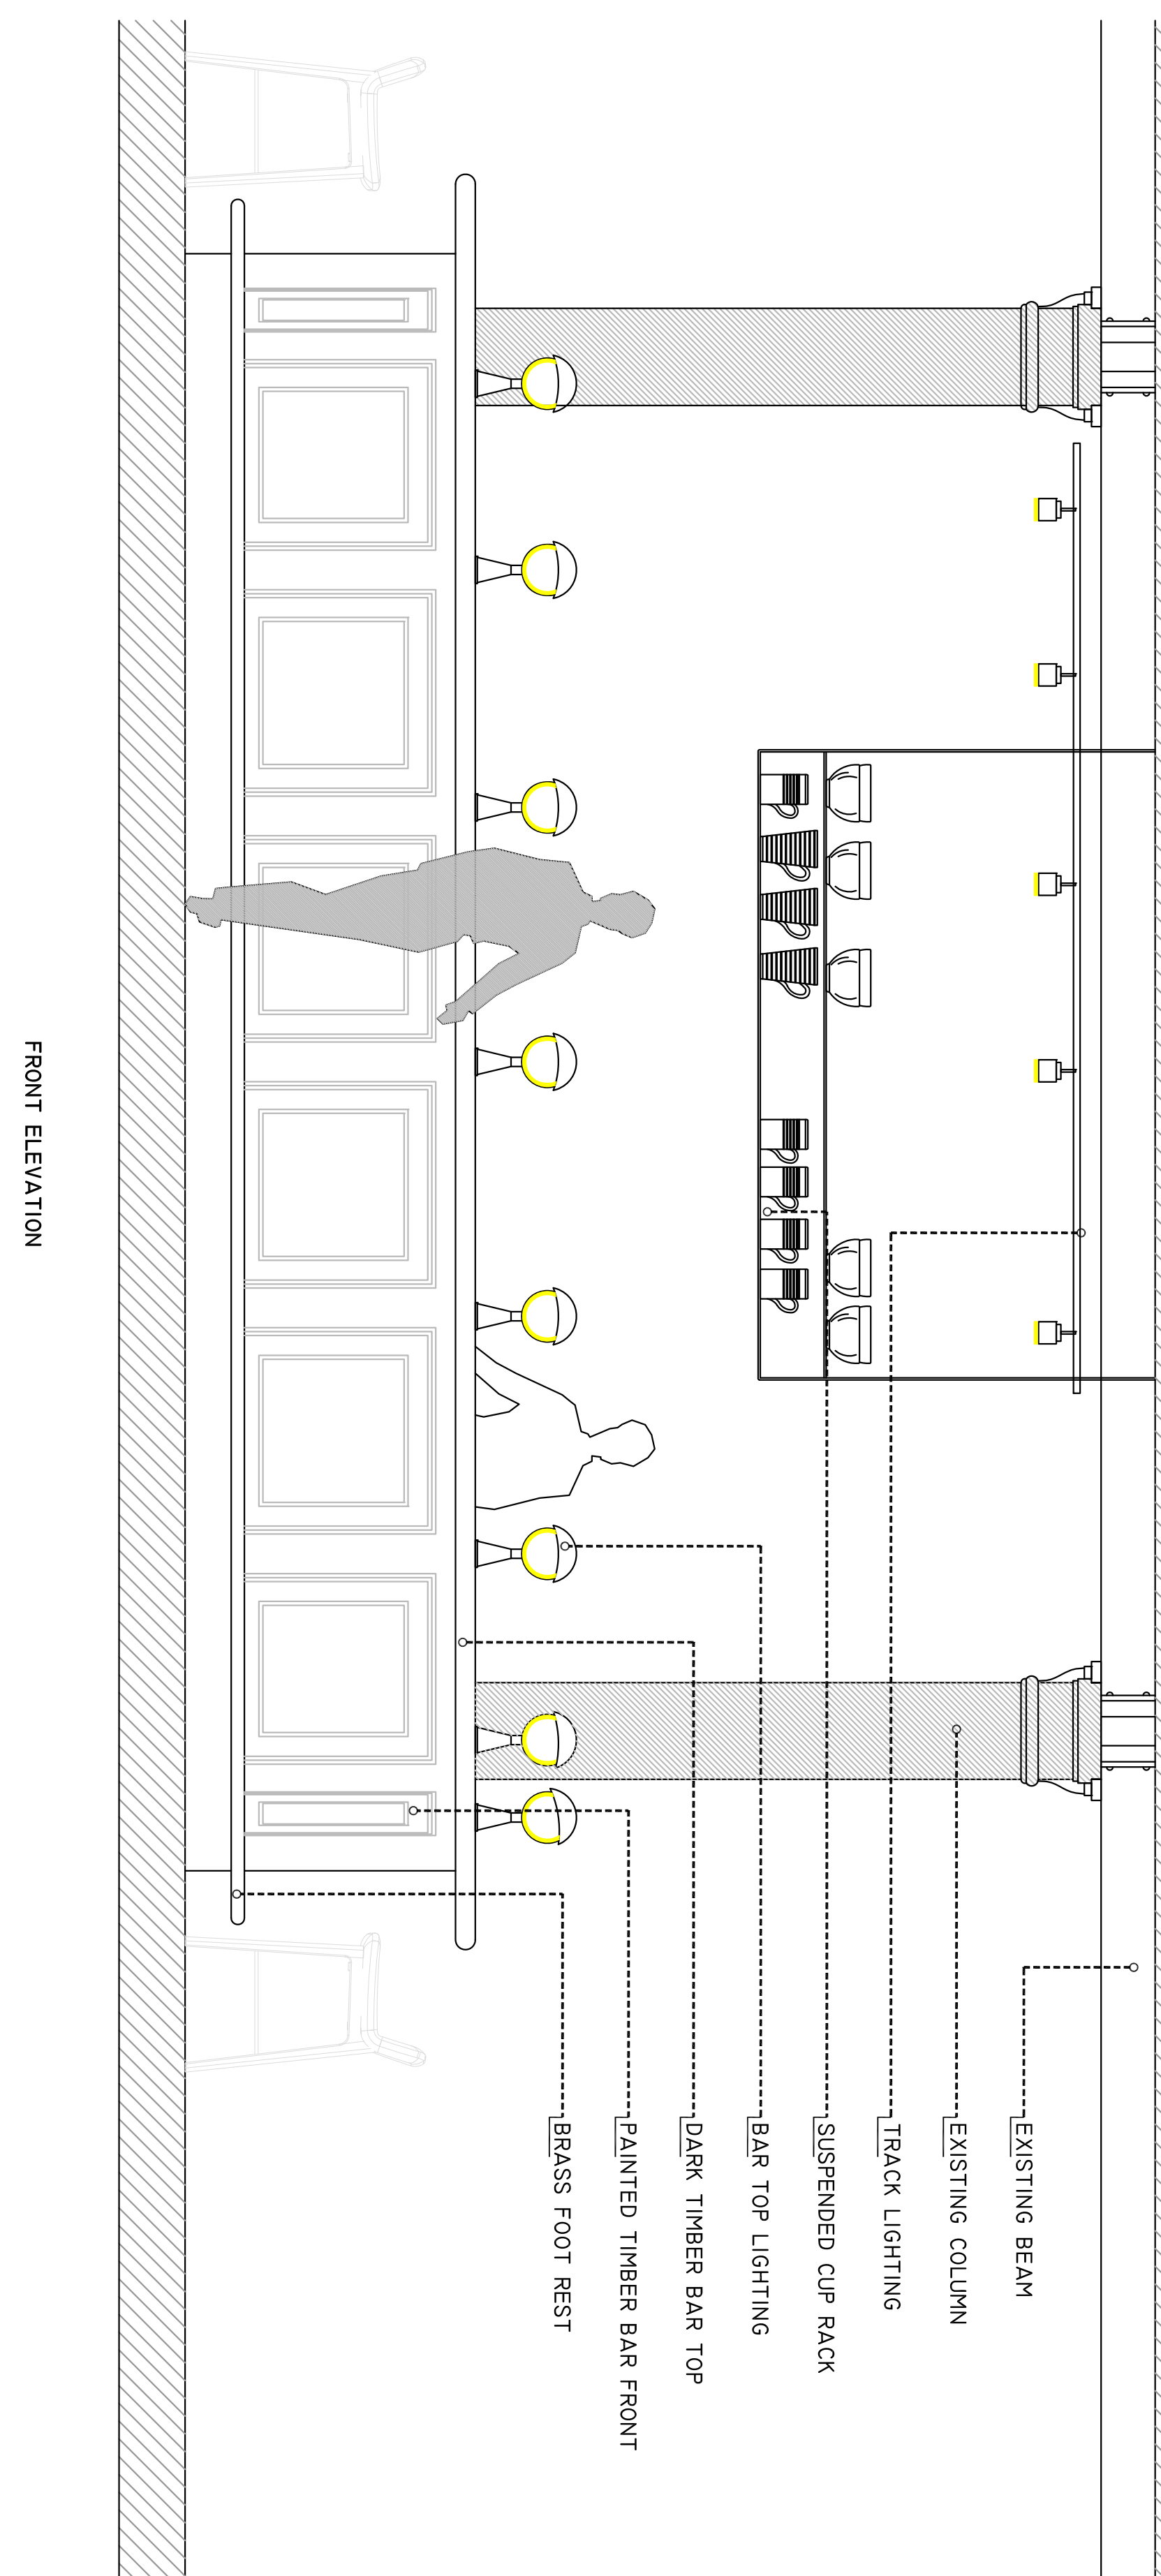

GROUND FLOOR LAYOUT

REFER TO DRAWING 3795-F01-001 FOR LOCATIONS

[illegible]

This drawing is the property of Sheld Bird Group. Copyright is reserved by them and the drawing is issued on the condition that it is not copied, reproduced, related or disclosed to any unauthorized person either wholly or in part without the consent in writing from Sheld Bird Group.

0161) 832 0832 
0161) 832 5832 
theilabird.co.uk 
shellabird.com 