



# EXISTING ELEVATION

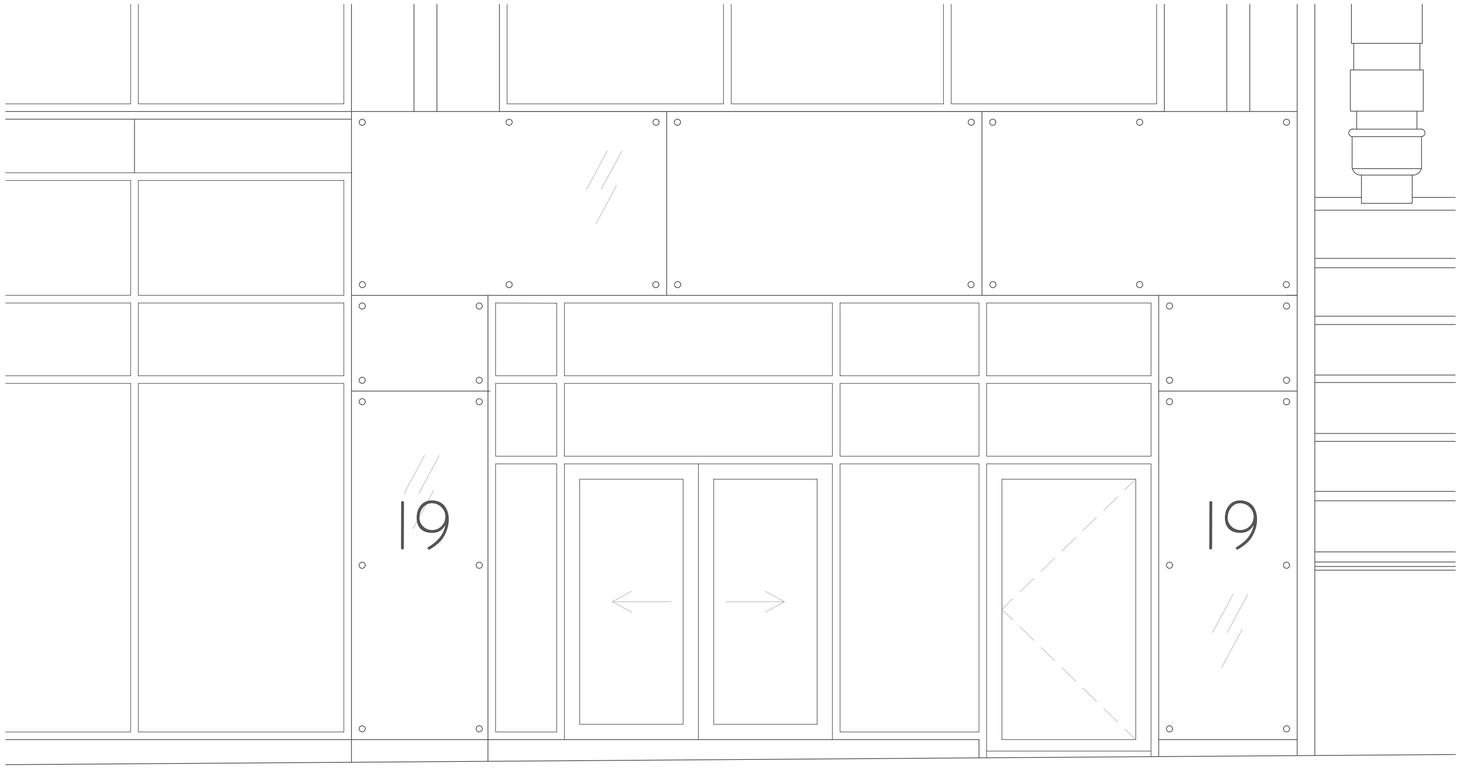


Existing Entrance.

0 50
PAPER SCALE CHECK (mm)

**CDM RESIDUAL RISK INFORMATION (HASBox)**

In addition to the hazards / risks normally associated with the types of work detailed on this drawing, note the following:-

**CONSTRUCTION**
CONSTRUCTION1
CONSTRUCTION2
CONSTRUCTION3

**MAINTENANCE / CLEANING**
MAINTENANCE1
MAINTENANCE2
MAINTENANCE3

**DEMOLITION / DECOMISSIONING**
DEMOLITION1
DEMOLITION2
DEMOLITION3

It is assumed that all works will be carried out by a competent contractor working, where appropriate, to and approved method statement.

| Revision | Drwn | Chk'd | Date |
|---|---|---|---|

Project Status
PLANNING

This information, whether drawn or as a data file, is copyright and issued strictly for use on the project for which it is provided

Project/Client
19 SPRING GARDENS
MANCHESTER

Drawing Title
EXISTING
GROUND FLOOR
ELEVATIONS

| Drawn | Date | Checked | Scale |
|---|---|---|---|
| PS | 05/02/20 | SL | 1:20 @ A1 |

**Manchester:**
55 King Street
Manchester M2 4LQ
+44 (0)161 831 7300

**Southampton:**
Manor Park
Minstead
Southampton SO43 7FY
+44 (0)23 8081 7900

www.fairhursts.com

fairhursts design group

| Job No. | Drawing No. | Revision |
|---|---|---|
| 7650 | 08-102 | - |