



- GENERAL NOTES
- 1 Do not scale from this drawing. All heights, levels, sizes and dimensions to be checked on site before the start of the works.
 - 2 The manufacturer's recommendations are to be followed in respect of the installation and fixing of all products and any discrepancies between those recommendations and any other requirements of the specification and/or drawings shall be notified to the Contract Administrator.
 - 3 All debris and waste material to be removed from site and the site shall be left clean and tidy.
 - 4 Check structural integrity prior to any demolition/dismantling operations - provide needed, propping and/or strutting where and as required.
 - 5 All works to comply with British Standards and health and safety regulations.
 - 6 All measurements are in millimetres unless otherwise stated.
 - 7 This drawing is to be read in conjunction with the work schedules, specification and all relevant construction, electrical, mechanical and structural drawings.

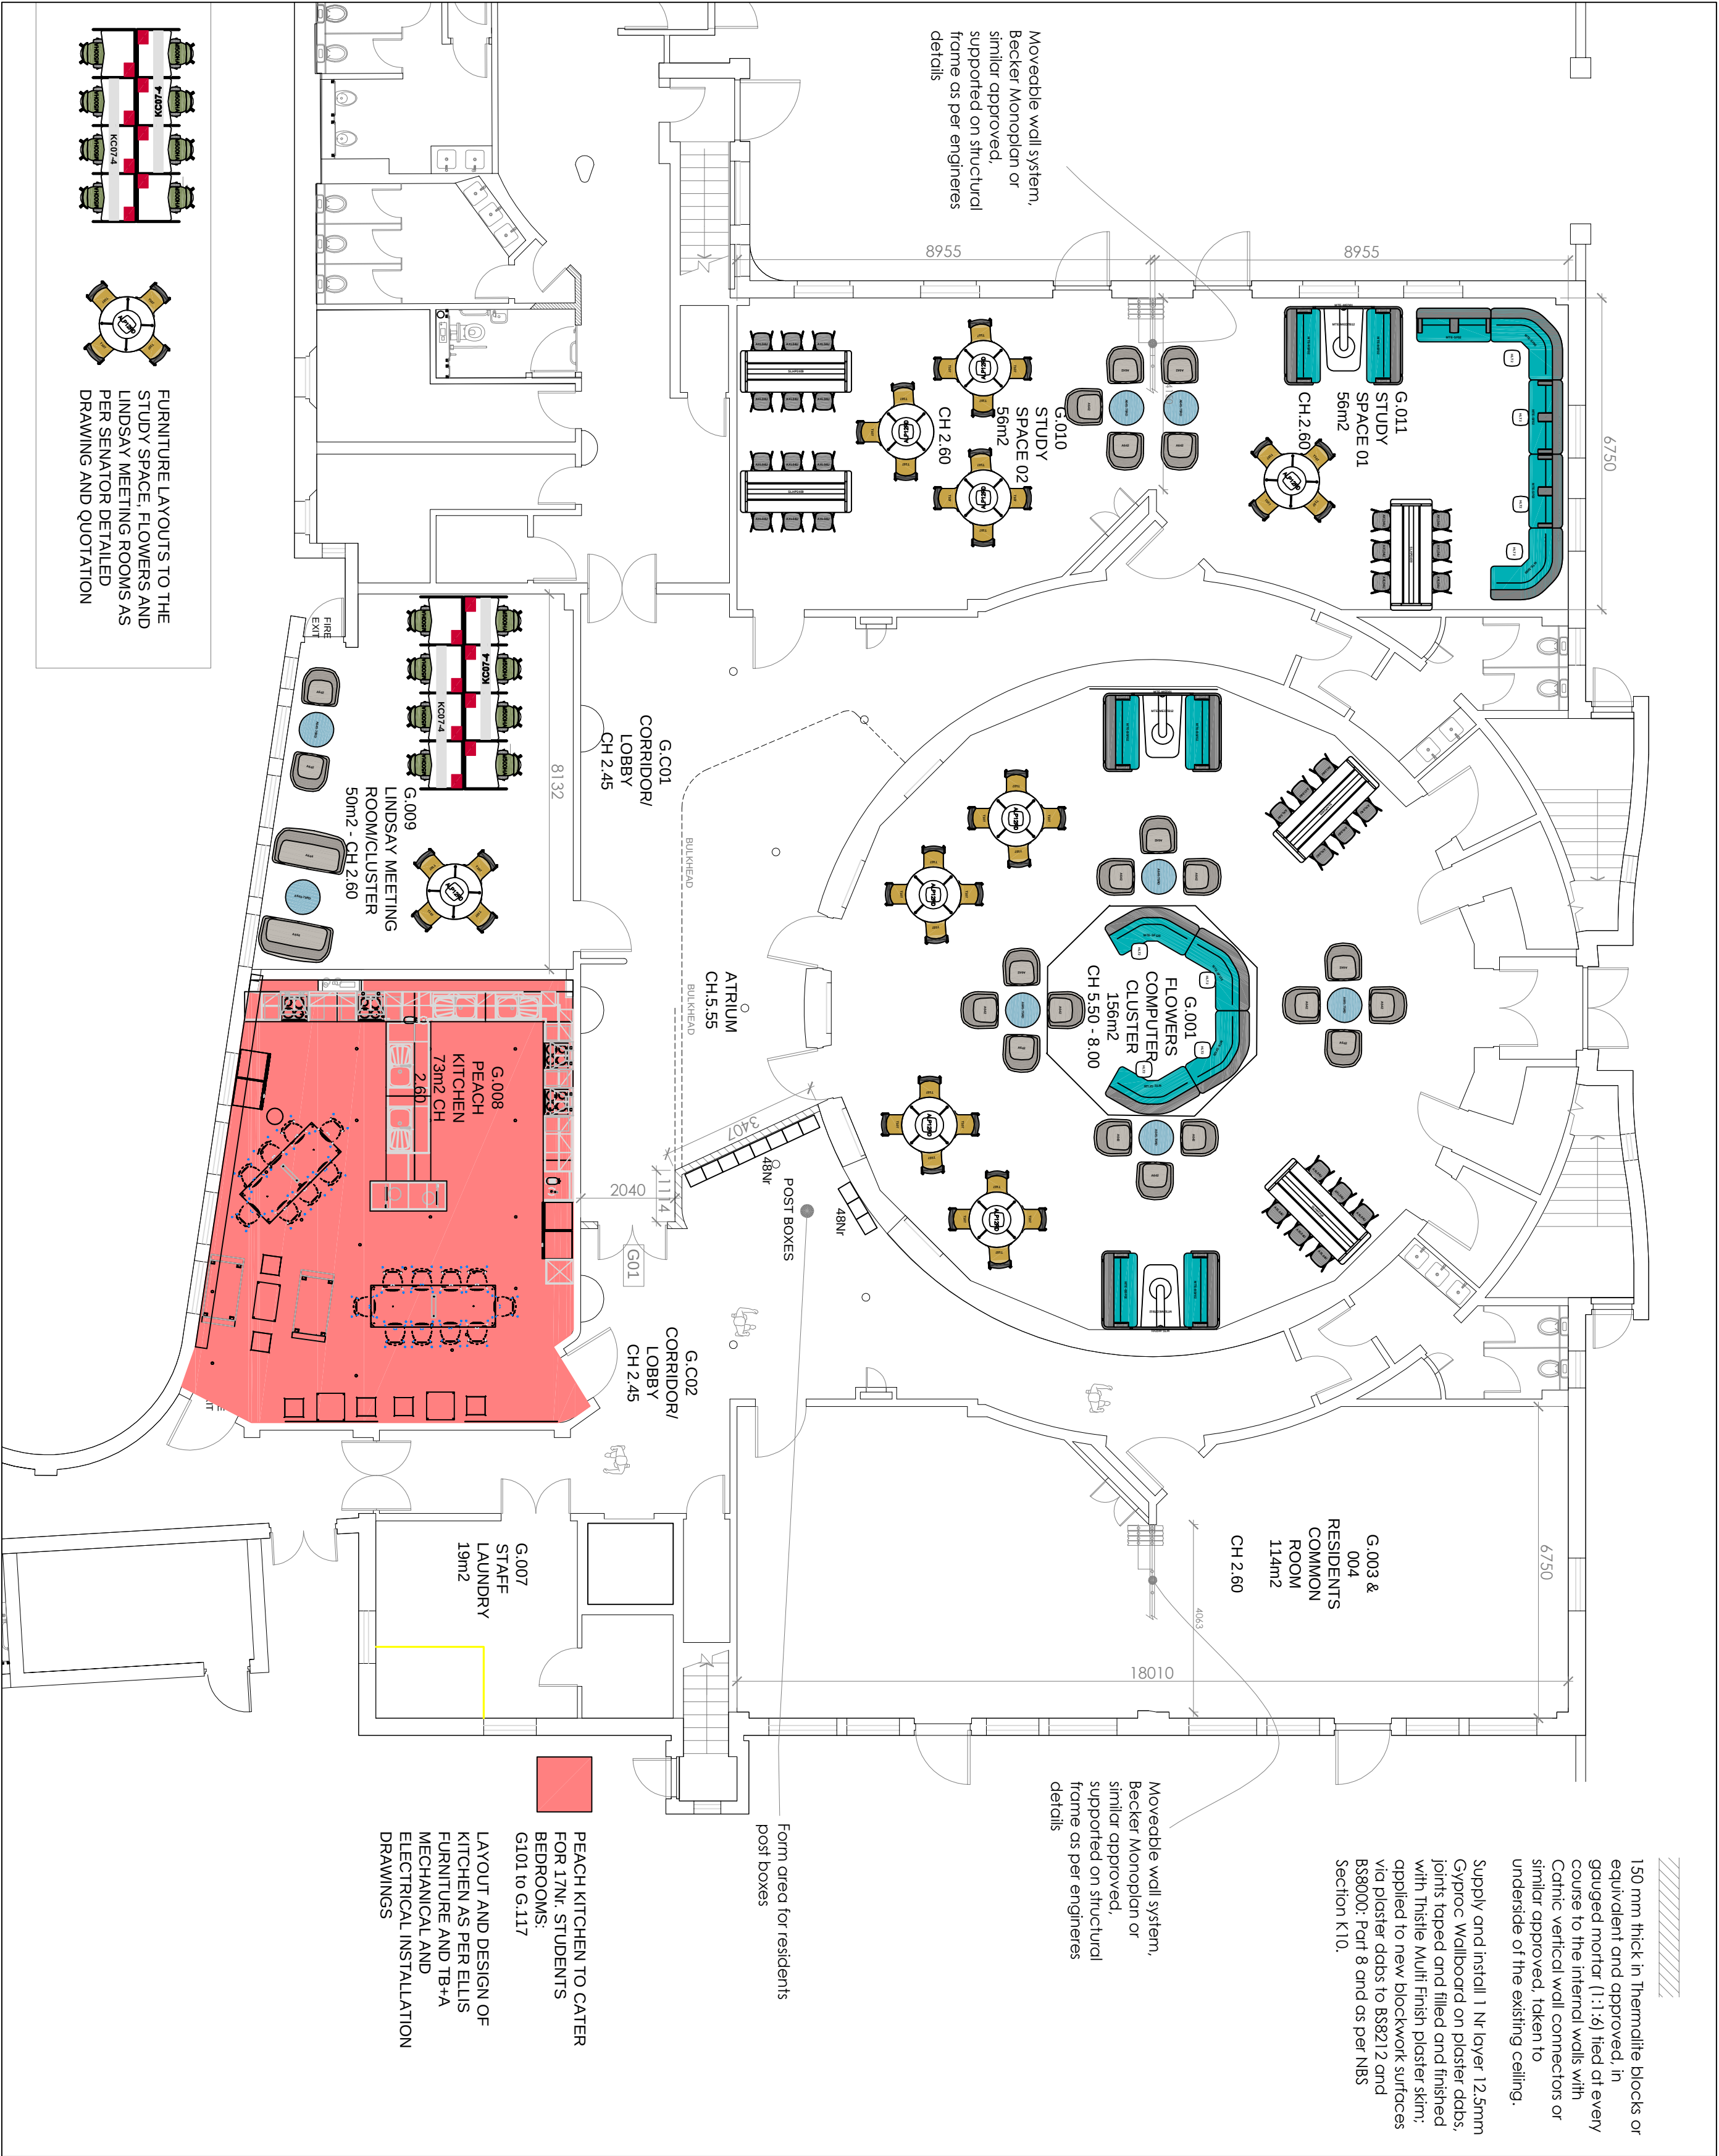


TYPICAL VIEW OF SLIDING/FOLDING PARTITION

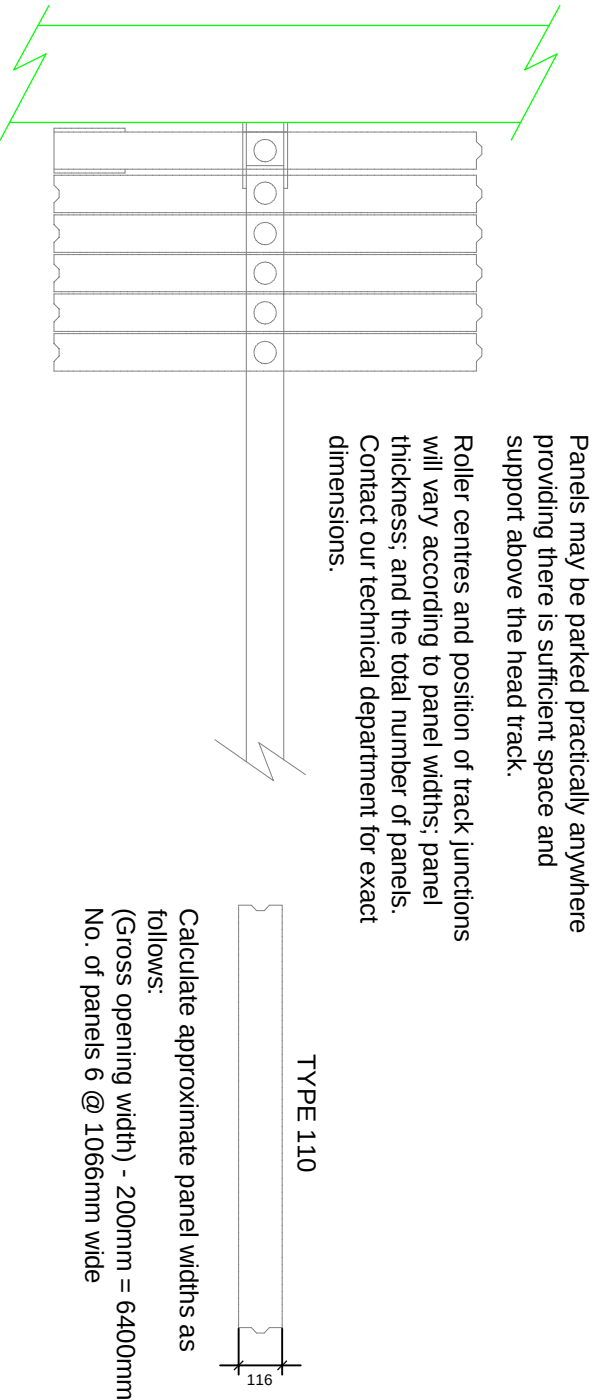

BECKER (SLIDING PARTITIONS) LTD.

MONOPLAN
Panel parking position 1
(SCALE 1:20)

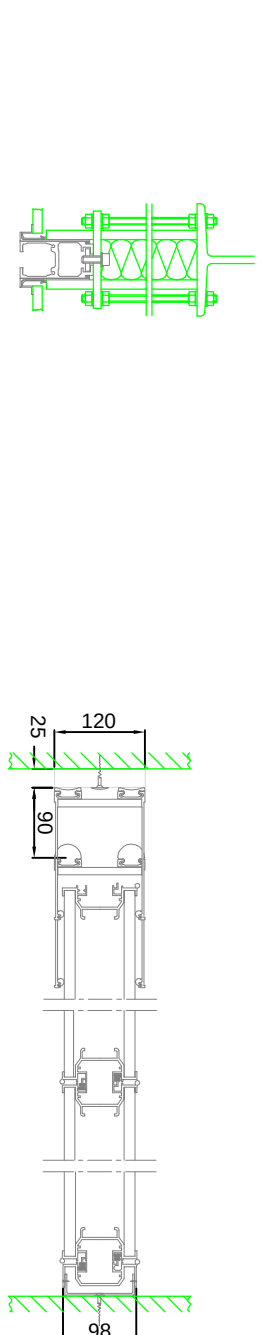

TYPICAL STANDARD DETAILS
FOR SLIDING PARTITION
(SCALE 1:10)

MONOPLAN 100
Vertical section
With single roller track

BECKER PARTITION TO STUDY & COMMON
ROOM (SCALE 1:10)

Rev. Description				By	Date	Checked	Auth.
Item				Heazard			Risk
IN ADDITION TO THE HAZARD/SKIS NORMALLY ASSOCIATED WITH THE TYPES OF WORK DETAIL ON THIS DRAWING, NOTE THE FOLLOWING SIGNIFICANT RESILUAL RISKS:							

sdaconsulting
construction consultants

SDA CONSULTING LLP
Edward House
Deva City Office Park
Trinity Way
Salford
M6 7BE
Tel: 0161 919 5252
W: www.sdaconsulting.co.uk

Drawing status

PLANNING

Project
CHANCELLORS HOTEL ALTERATIONS TO
FORM STUDENT RESIDENCE

Building Name
CHANCELLORS HOTEL & CONFERENCE SUITE

Address
CHANCELLORS WAY
MOSELEY ROAD, MANCHESTER

Drawing Title
PROPOSED GROUND FLOOR STUDY SPACE
COMMON ROOM AND CAFE REMODELLING

PM	SDA	Drawn	Checked	Authorised
	P8	----	----	----
Scale	1:100	@A1	03/03/20	--/--/--
Drawing No.	2278_PL_008			Revision

Revision
A