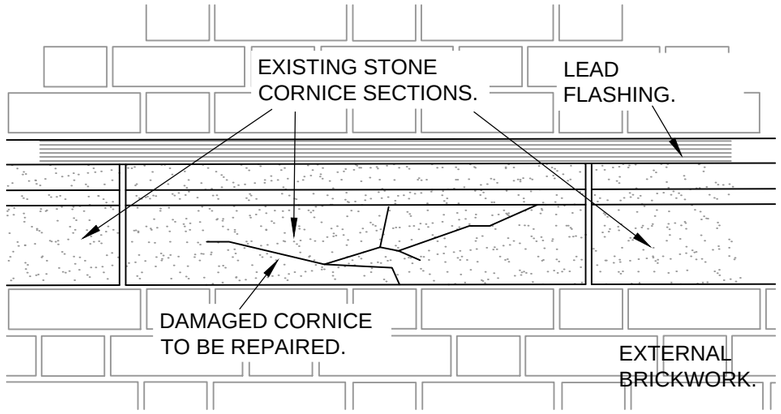

TYPICAL DAMAGED CORNICE.

SCALE 1:10

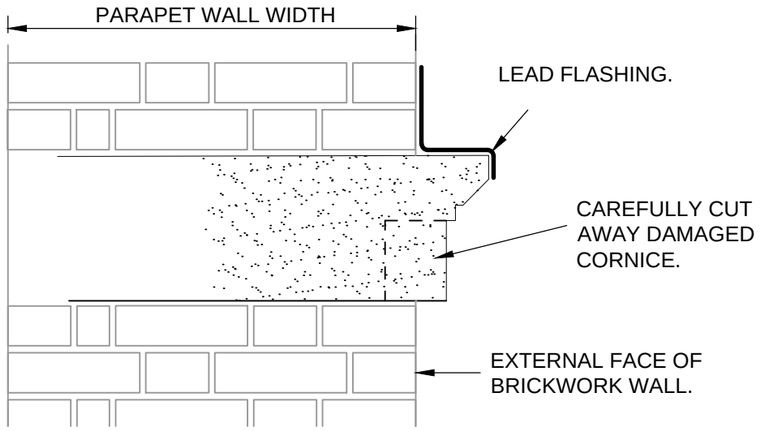

SECTION THRO' DAMAGED CORNICE.

SCALE 1:10

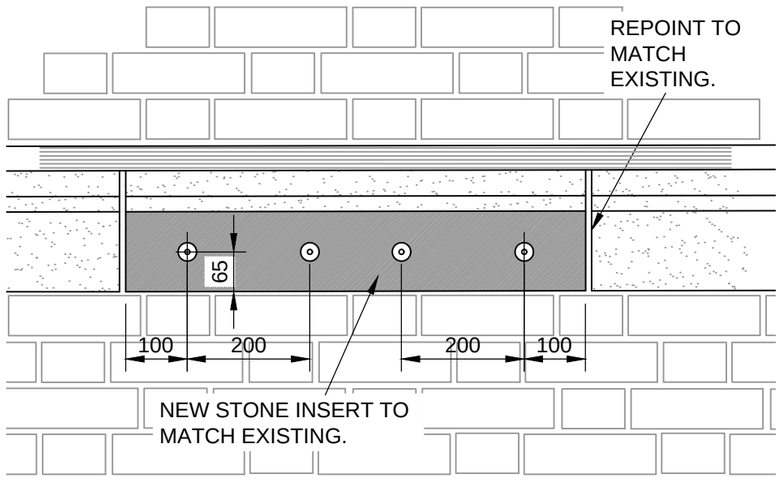

TYPICAL REPAIRED CORNICE.

SCALE 1:10

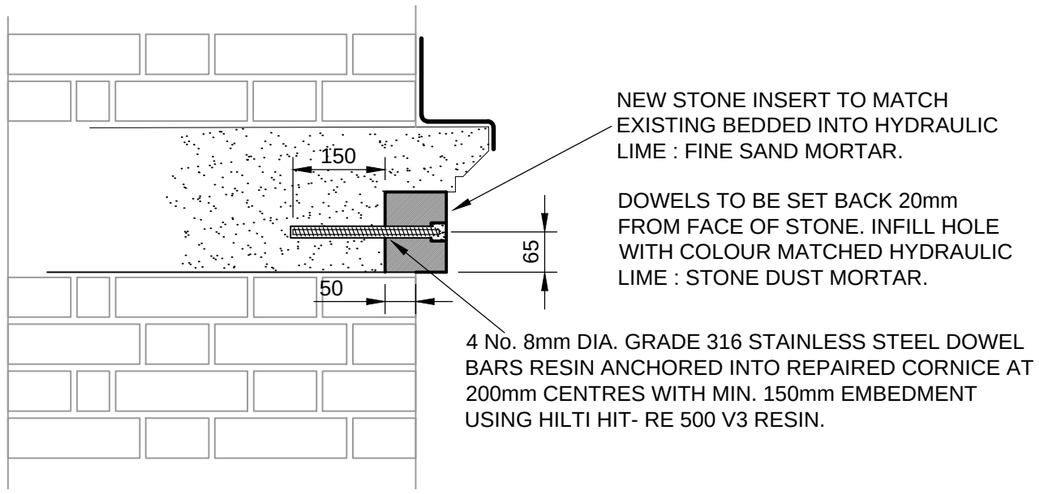

SECTION THRO' REPAIRED CORNICE.

SCALE 1:10

NOT FOR CONSTRUCTION

THIS DRAWING MUST BE READ IN CONJUNCTION WITH THE SPECIFICATION AND ALL OTHER RELEVANT DRAWINGS. DO NOT SCALE FROM THIS DRAWING

conisbee | Consulting Structural Engineers
Consulting Civil Engineers
London • Cambridge • Norwich
1-5 Offord St London N1 1DH
Telephone 020 7700 6666
www.conisbee.co.uk

Project
Science & Industry Museum,
1830 Warehouse URW

Title
Typical Cornice Indent Repair

Rev	Date	Description
T1	21.06.19	PRELIMINARY TENDER ISSUE.

Scale	Drawn	Engineer	Date
1:10	PM	SW	June 2019

Drawing Status	Project No	Revision
TENDER	180426	T1

Drawing No
180426-CON-1830-XX-DR-S-4003