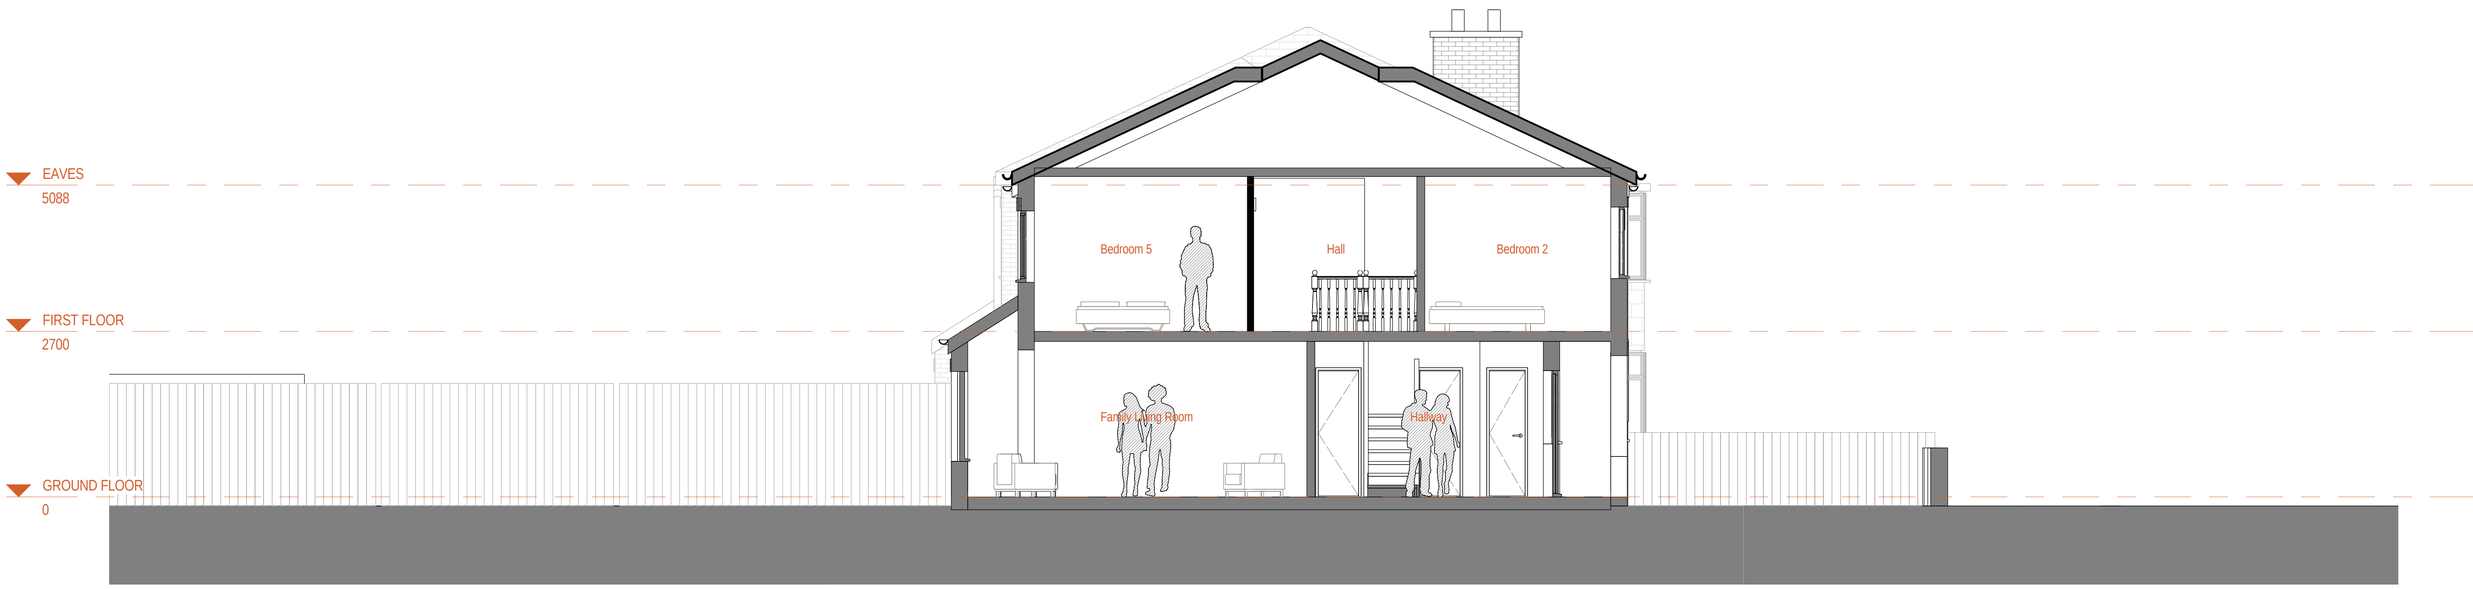

A Section A
1 : 50

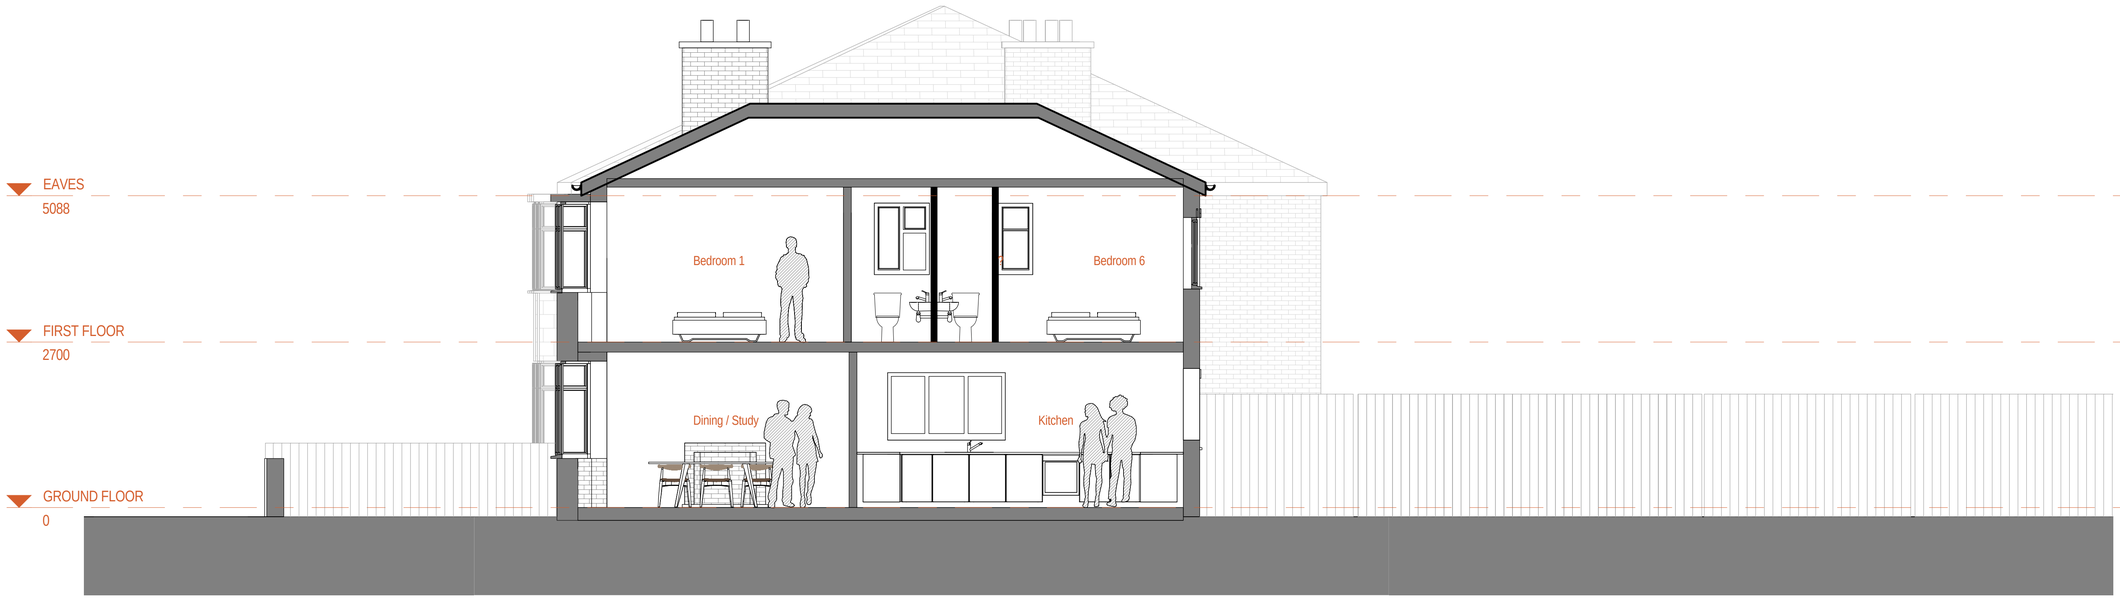

B Section B
1 : 50

REVISION	DATE	DESCRIPTION	ARCHITECT	PARTNER
S1 P 1	22/03/20	Planning set of drawings		ADP

CHECK ALL DIMENSIONS AND VERIFY ON SITE. REPORT ANY ERRORS OR OMISSIONS

PLANNING

JPM
architecture + design

Tall Trees
Bradshaw Lane
Parbold
WN8 7NQ

JOB TITLE:
51 WHITEMOSS AVE
CHORLTON-CUM-HARDY
MANCHESTER

DRAWING TITLE:
Proposed Sections

SCALE:	DRAWING SHEET SIZE:
1 : 50	A1

JOB CODE:	DRAWING NUMBER:	REVISION:
JM010	JM-00-ZZ-DR- A-1300	S1 P 1