


Boundary Wall Treatment Elevation 1:50

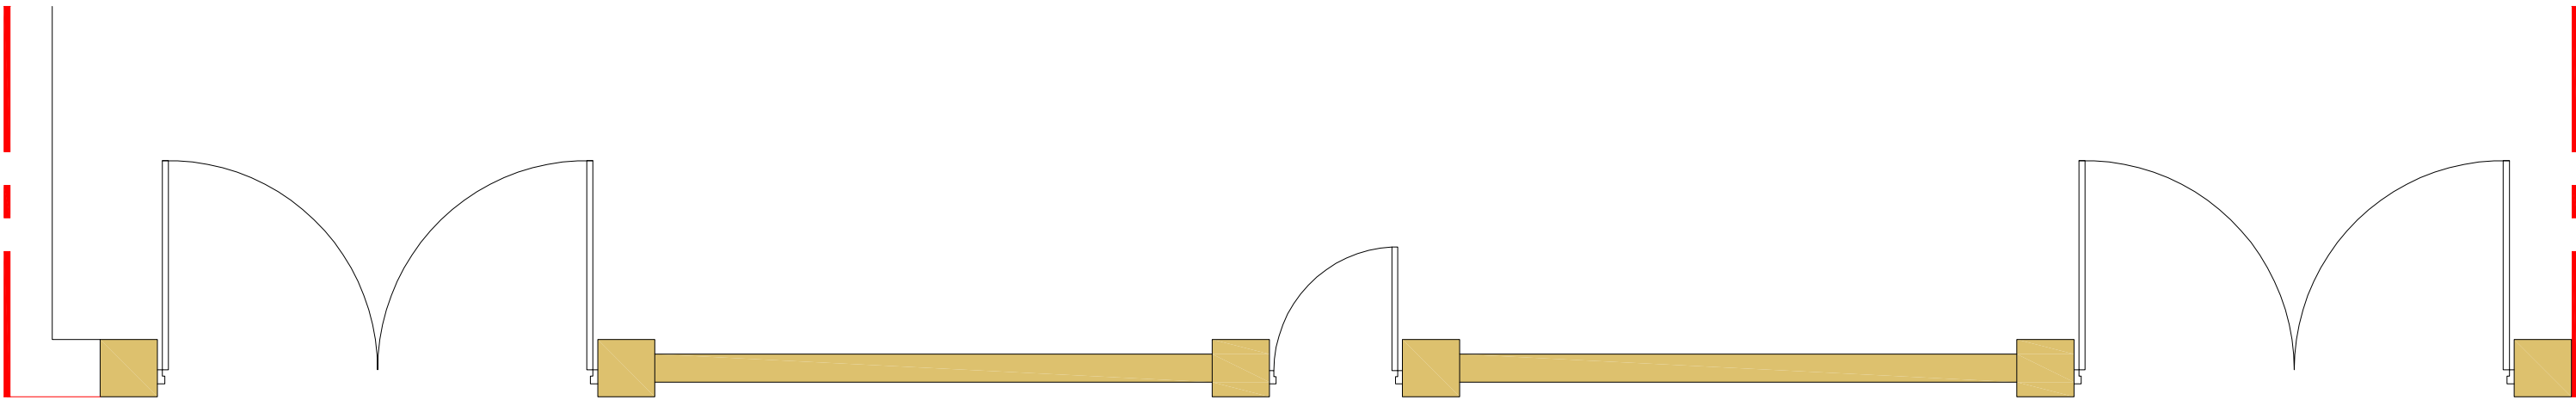

Boundary Wall Treatment Plan 1:50