PROPOSED LAYOUT

ELEVATION A

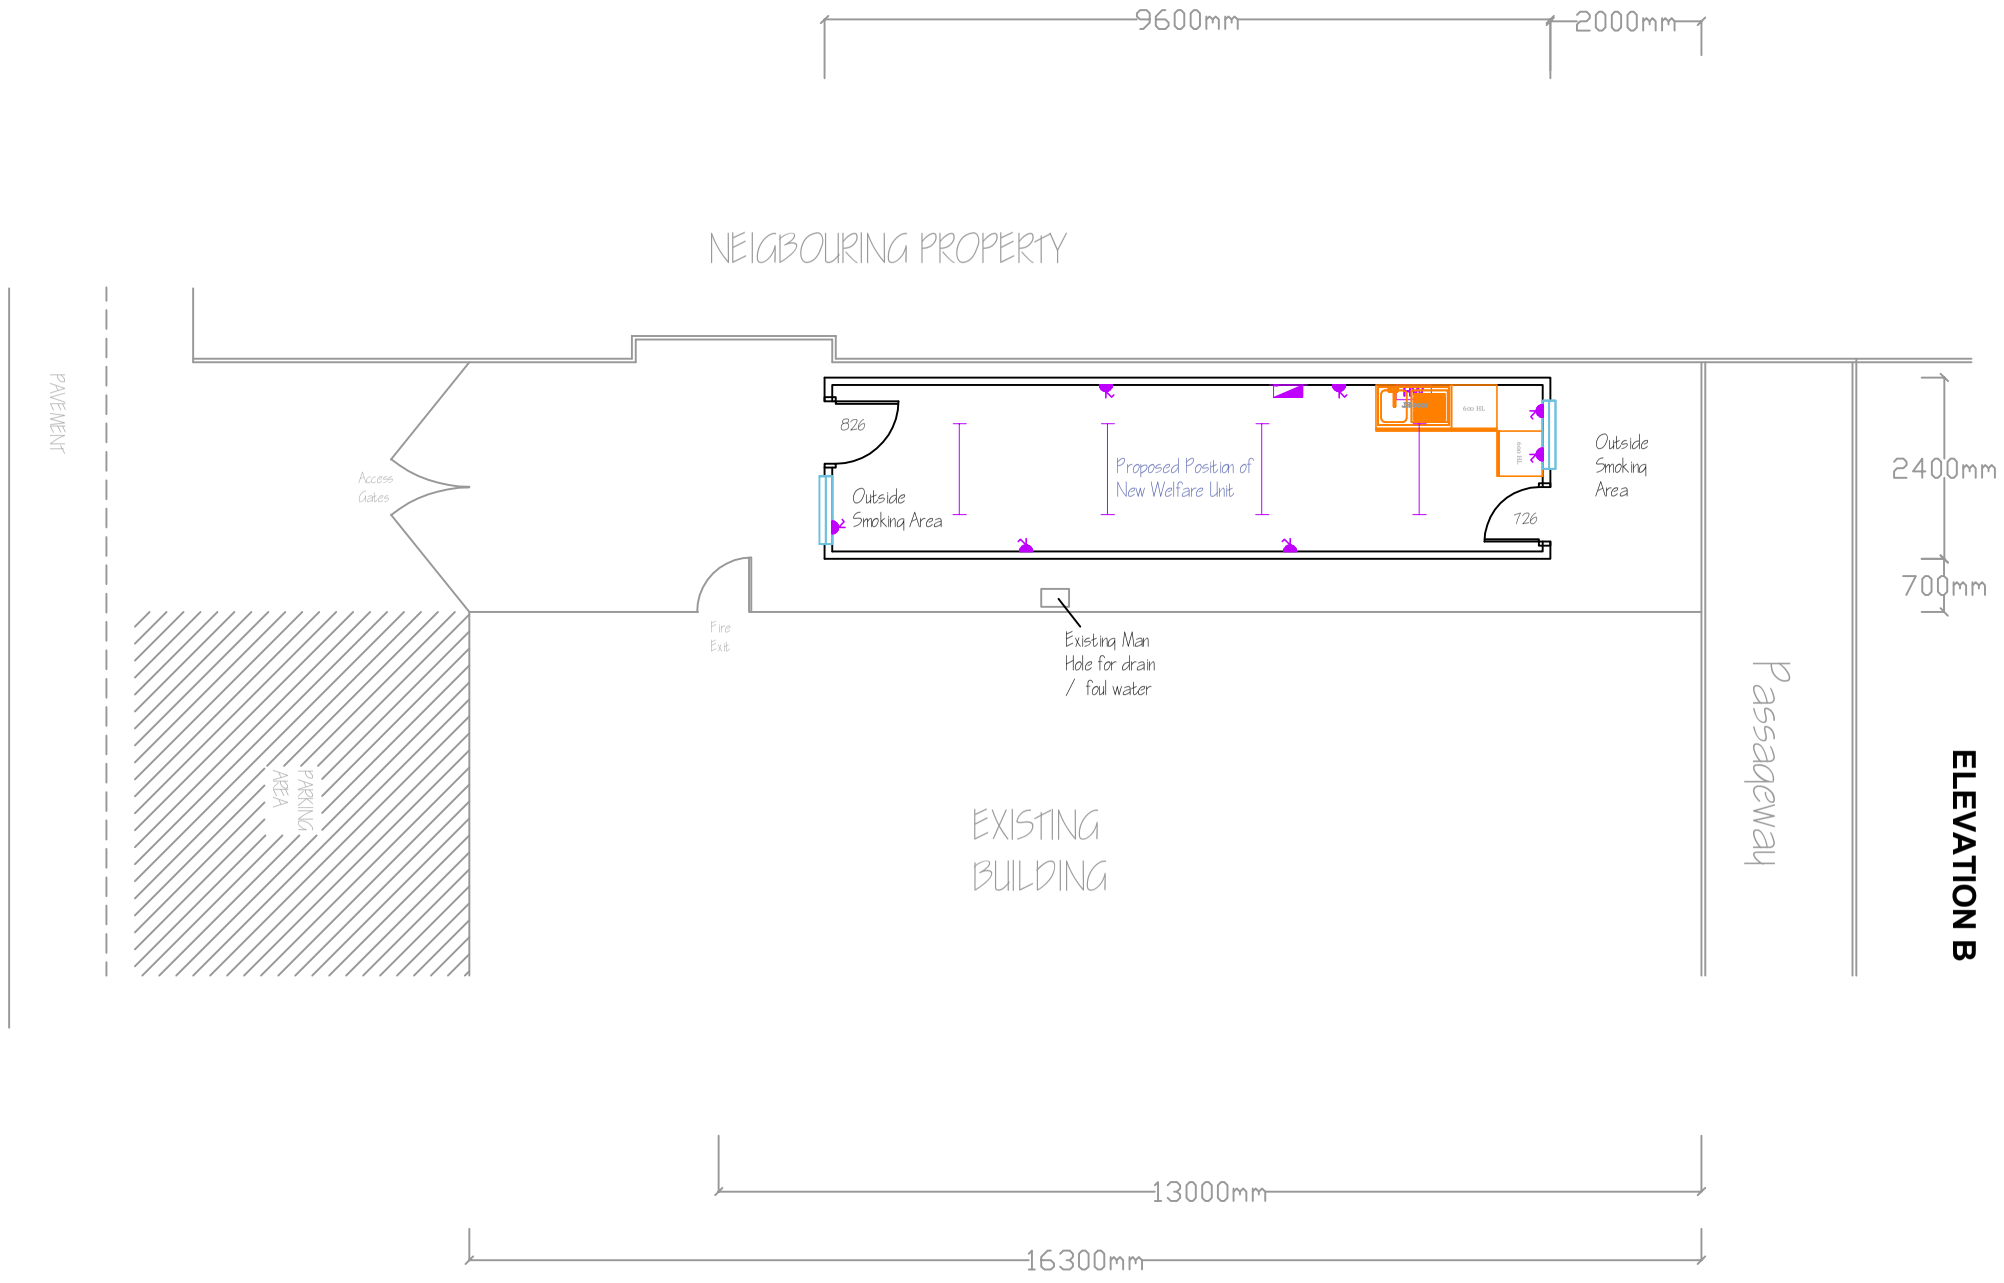

ELEVATION C

Legend

- LED Light Fitting
- Double Switched Socket
- WH — 2kW Undersink Water Heater
- Distribution Board

Client

Express Solicitors
Resolution House
317 -319 Palatine Road
Manchester
M22 4HH

Site Address

Brett Street
Manchester
M22

Proposed Works

Proposed Unit @ 9.6m x 2.4m

Amendments

Scale 1:100 @ A3

Drw Ref: 10290 A

Rev: 01

SPACEBUILDER ltd

Advantage Unit
132-134 Great Ancoats St
Manchester
M4 6DE

t: 0161 669 5917
f: 0161 601 0287
e: info@spacebuilder.co.uk

This drawing is confidential & the sole property of the agent company. It must not be reproduced either wholly or in part & is subject to Spacebuilder standard terms and conditions. All rights in respect of patents & design copyright are reserved.