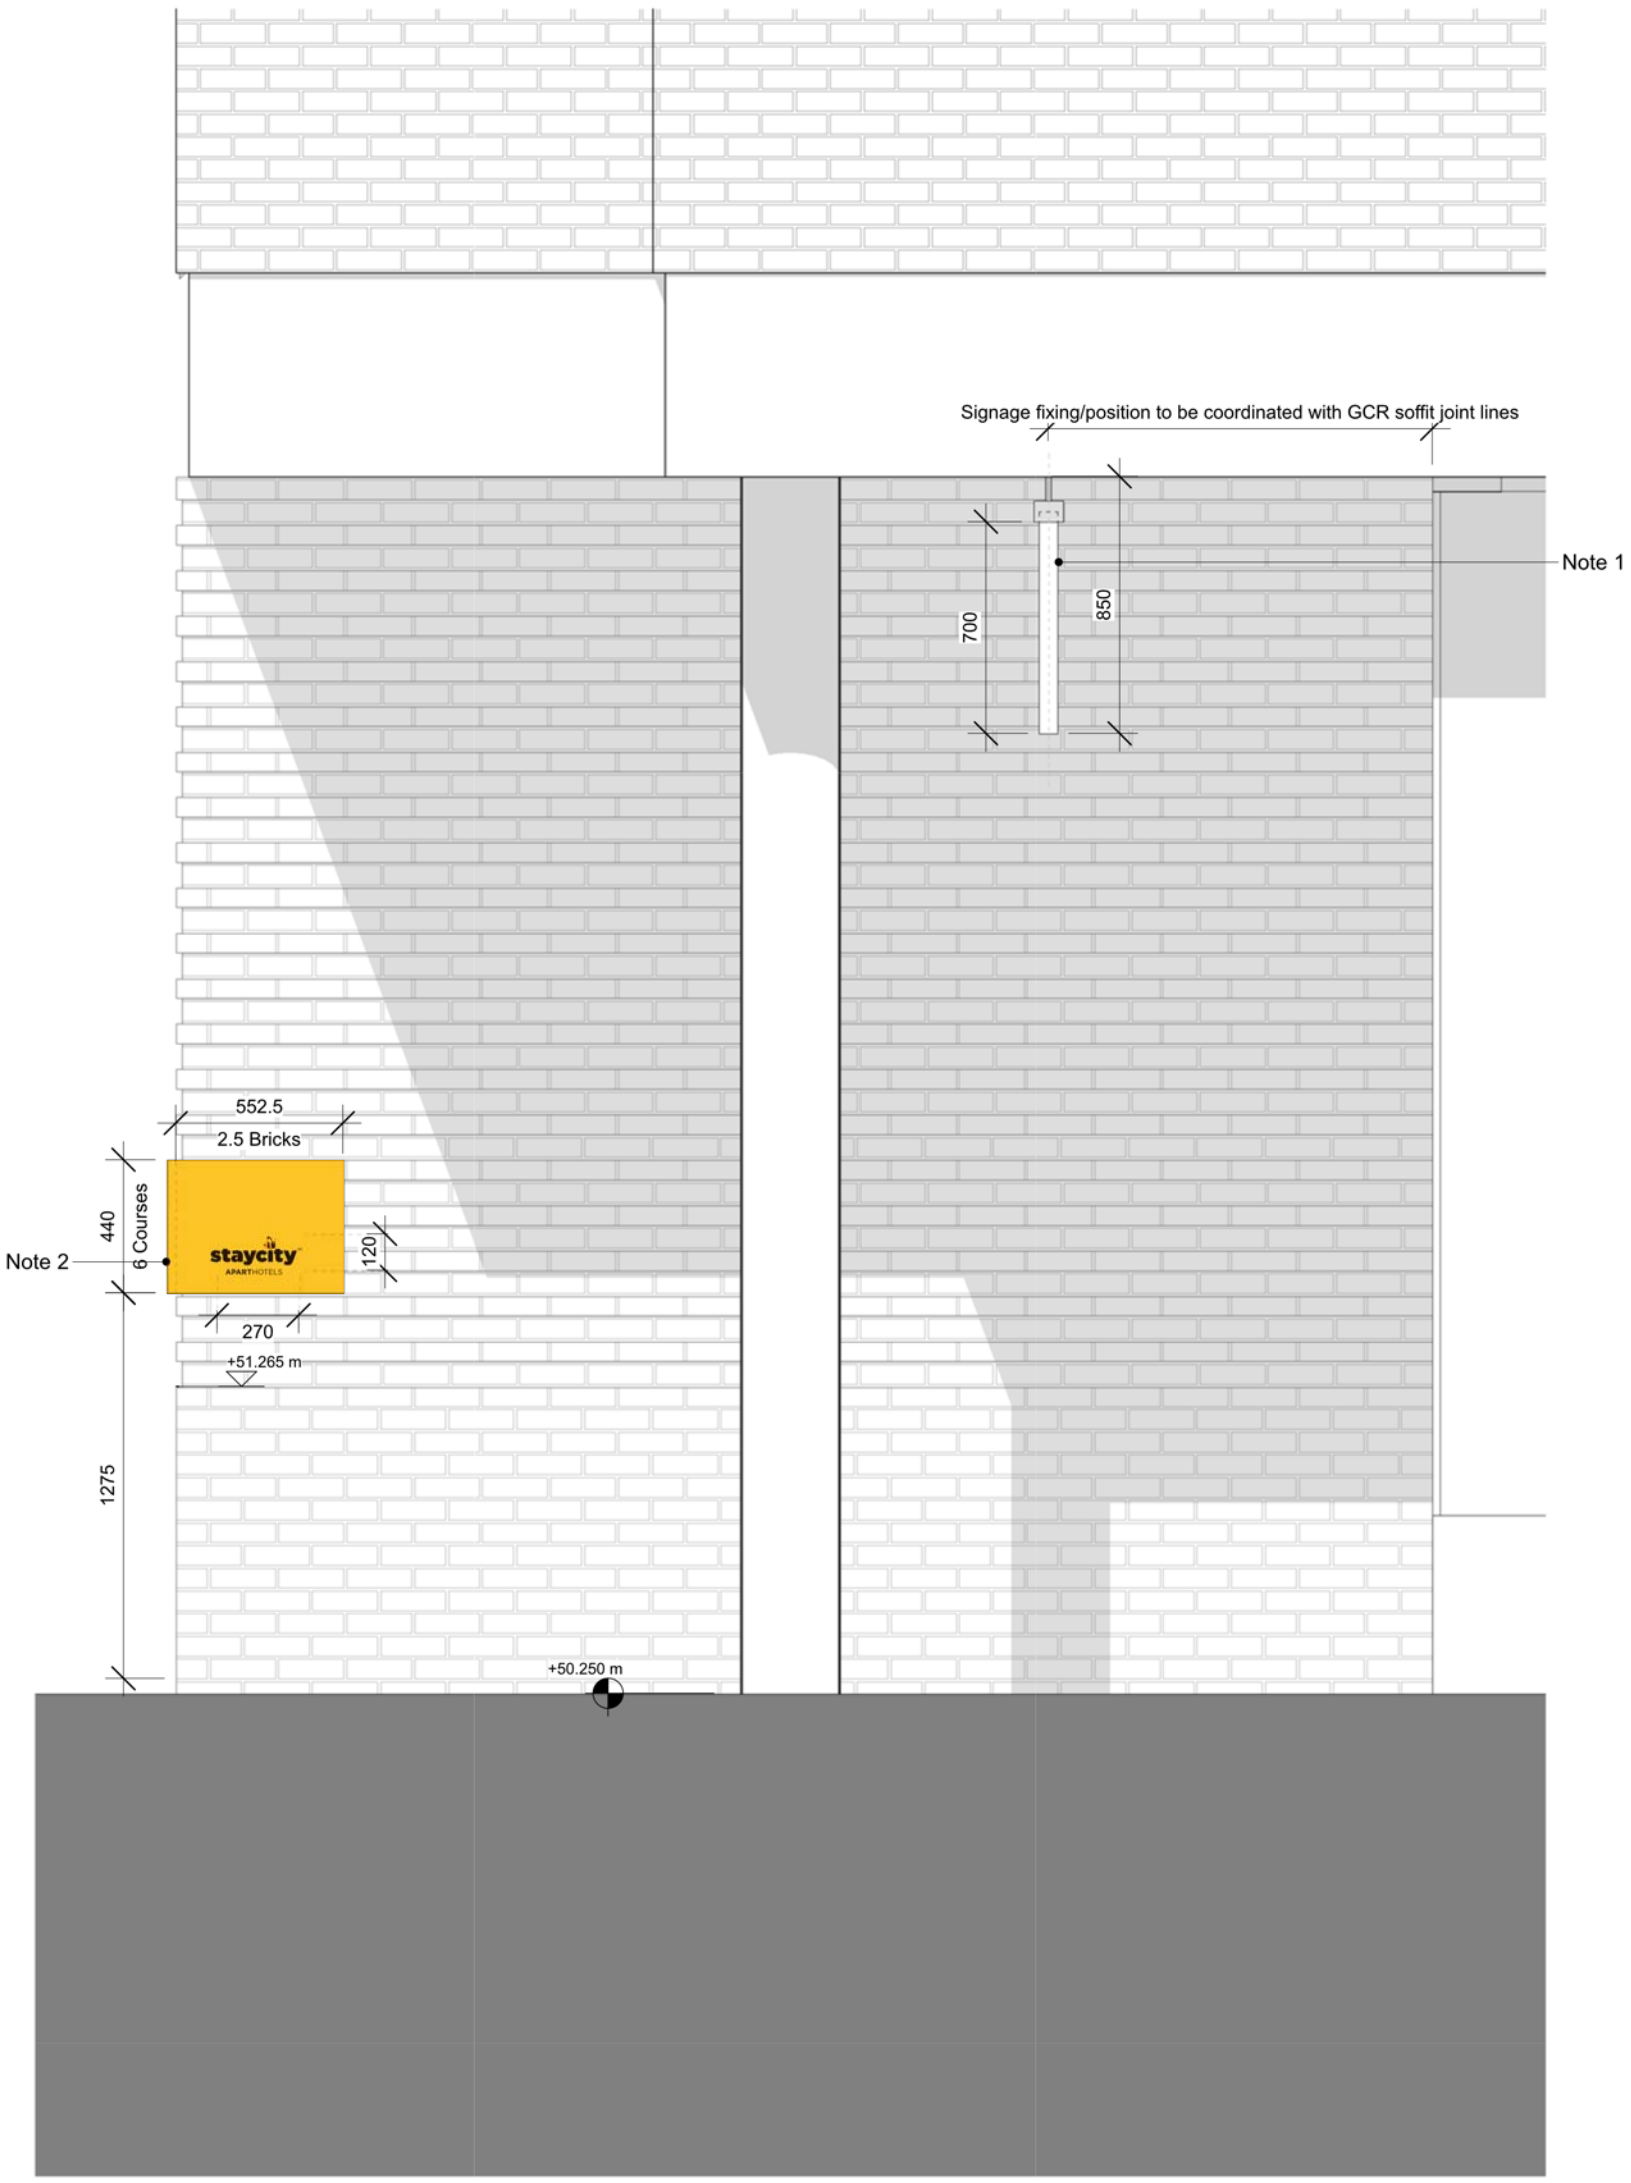


This drawing is copyright
Do not scale off dimensions.
All dimensions to be checked on site by contractor.
Contractor to report any dimensional discrepancies, errors or omissions prior to commencing on site.

NOTE:

NOTE 1

Panel:
Transparent perspex panel fixed with stainless steel structure hung from overhang.
Logo in Black fasson to be applied first to concel fixings/adhesives.


Logo:
Stainless steel letters & Bee Symbol 40mm returns and sprayed Pantone Black. Letters are bee symbol fitted internally illuminated white using LED lighting system. Aparthotels text routed from 10mm Komacell sprayed Pantone Black and non illuminated. The Bee symbol is digitally sprayed and applied to the Stainless Bee Symbol - 40mm returns.

NOTE 2

Panel:
Metal sheet with a 80mm return and sprayed to Pantone 130 wrapped around wall internally illuminated using LED lighting system.

Logo:
Stainless steel letters & Bee Symbol 20mm returns and sprayed Pantone Black. Aparthotels text routed from 10mm Komacell sprayed Pantone Black. The symbol is digitally printed and applied to the Stainless Bee Symbol - 20mm returns.

Signage position to be coordinated with SSC and BCL to confirm

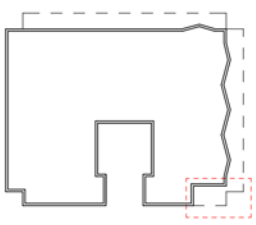

Keyplan



North

Rev	Date	Description
P1	23-08-2019	Design Update
P2	10-09-2019	Design Update
P3	13-09-2019	Design Update
P4	20-09-2019	Design Update

Project Title
10193
Stay City Apart Hotel

Drawing Title
External Signage
South East Elevation
Low Level Signage

Status
PRELIMINARY

Job No
10193

Scale
1 : 25@A3

Drawing No.
10193-SHP-Z1-00 EL -A G400 0002
Project Originator Zone Location Type Role Uniclass 1.4 Series

Rev
P4

simpsonhaugh
Manchester
+44 (0)161 835 2345
London
+44 (0)20 7549 4000

© SimpsonHaugh and Partners 2018