



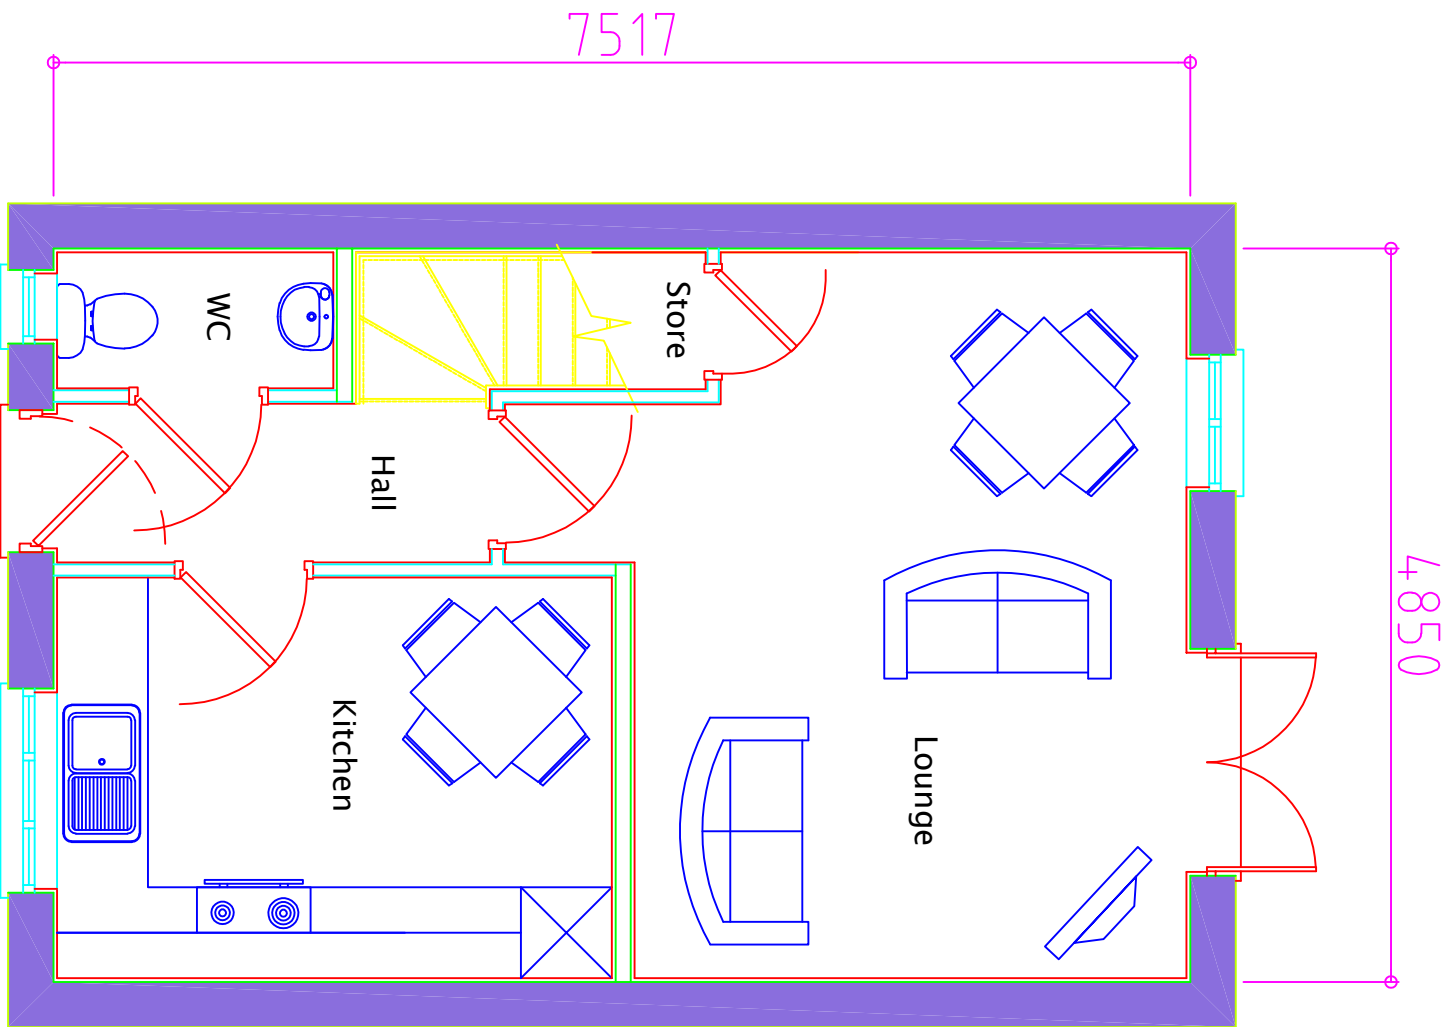

Ground Floor

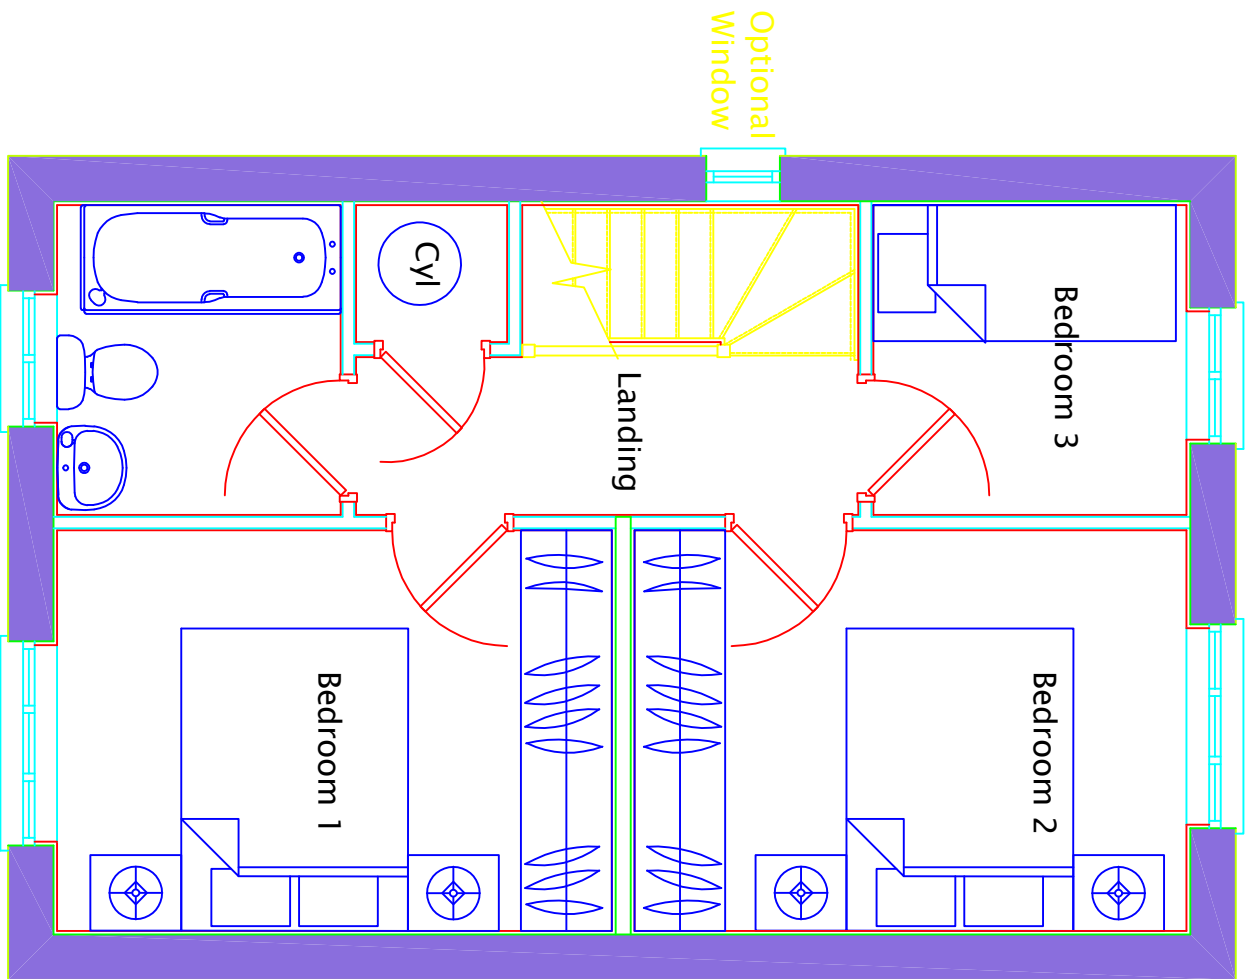

First Floor

Propose 2 number semi detached houses
Planning Application

Scale		1:50	
Date		March 2020	
Title		Barrington Street Manchester	
SC		DW2	
		-	