




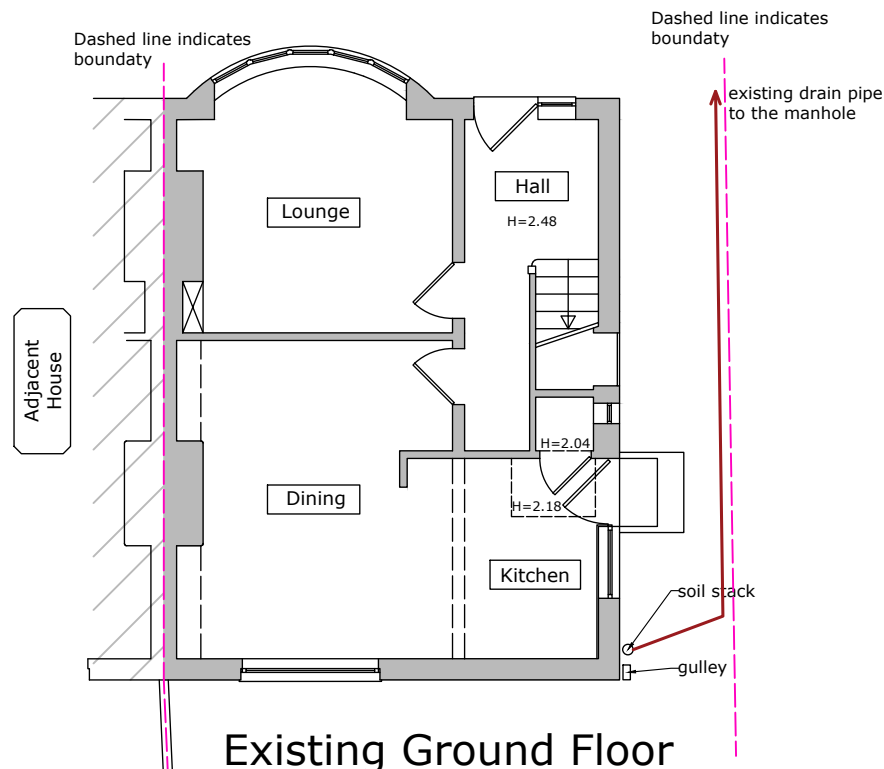


Existing Ground Floor

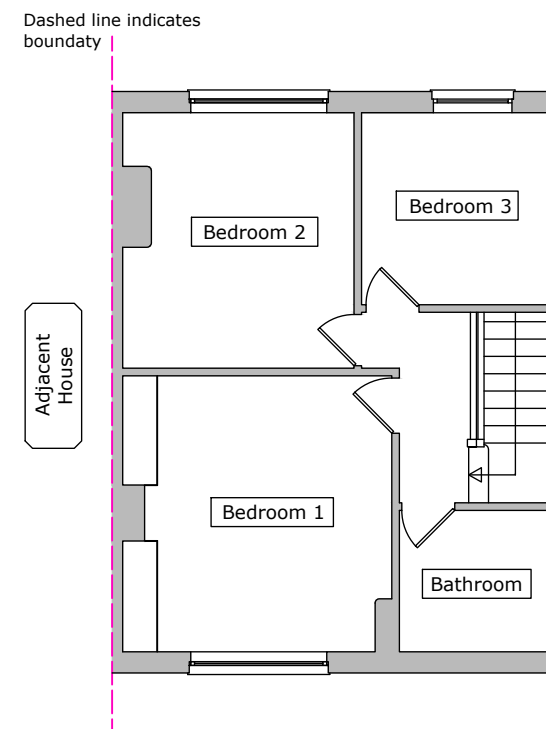

Existing First Floor

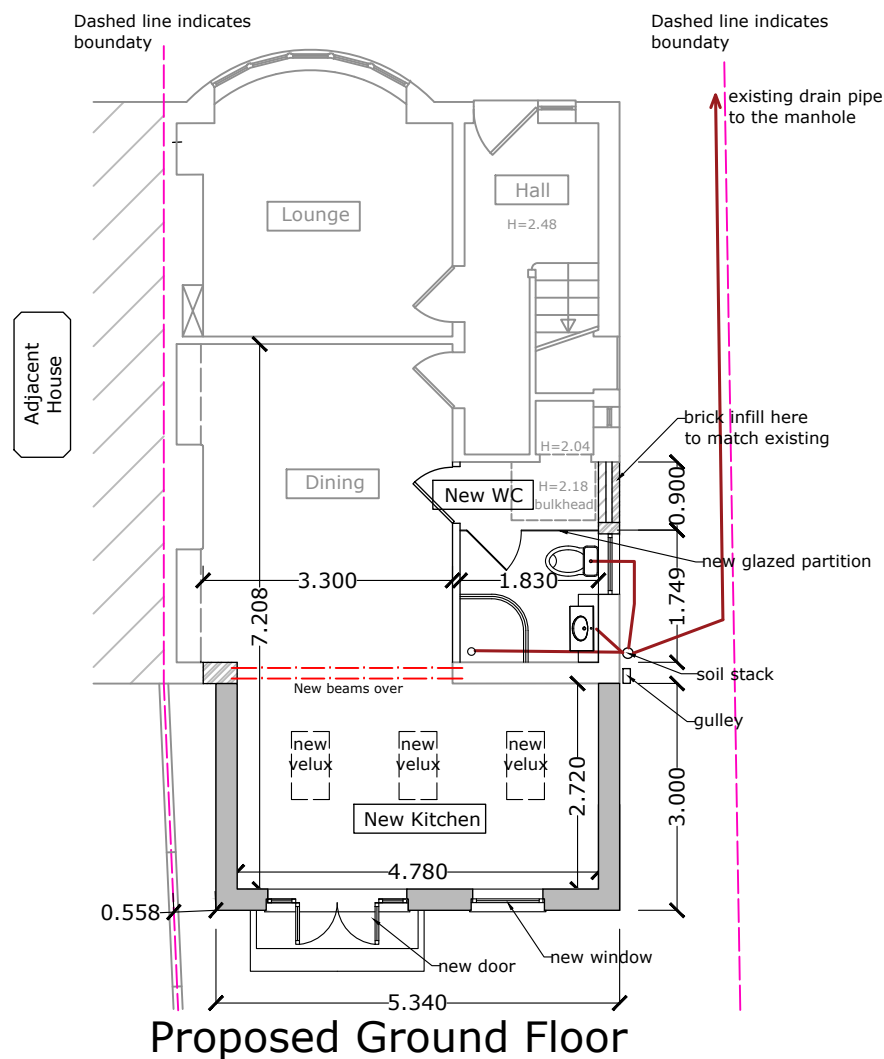

Proposed Ground Floor

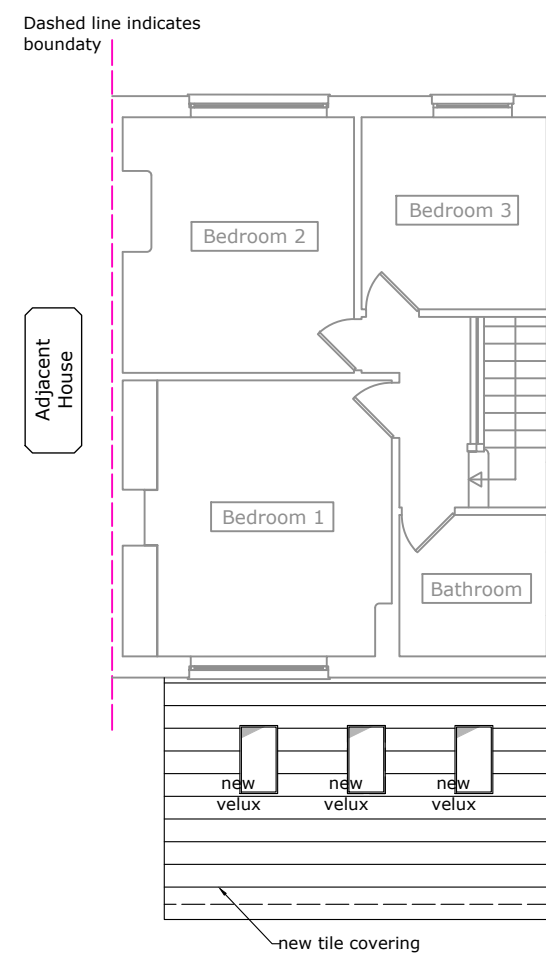

Proposed First Floor

notes



Tel. 07895 515856

client
Ms Vanitha Sivalingam

project
Proposed Extension
33 Heathside Road,
Withington, M20 4XW

title
Existing/Proposed Plans

date 03/03/2020 scale 1:100 drawn by CP checked by

status PLANNING status code

internal job no
revision
dwg no 2020-0003-01