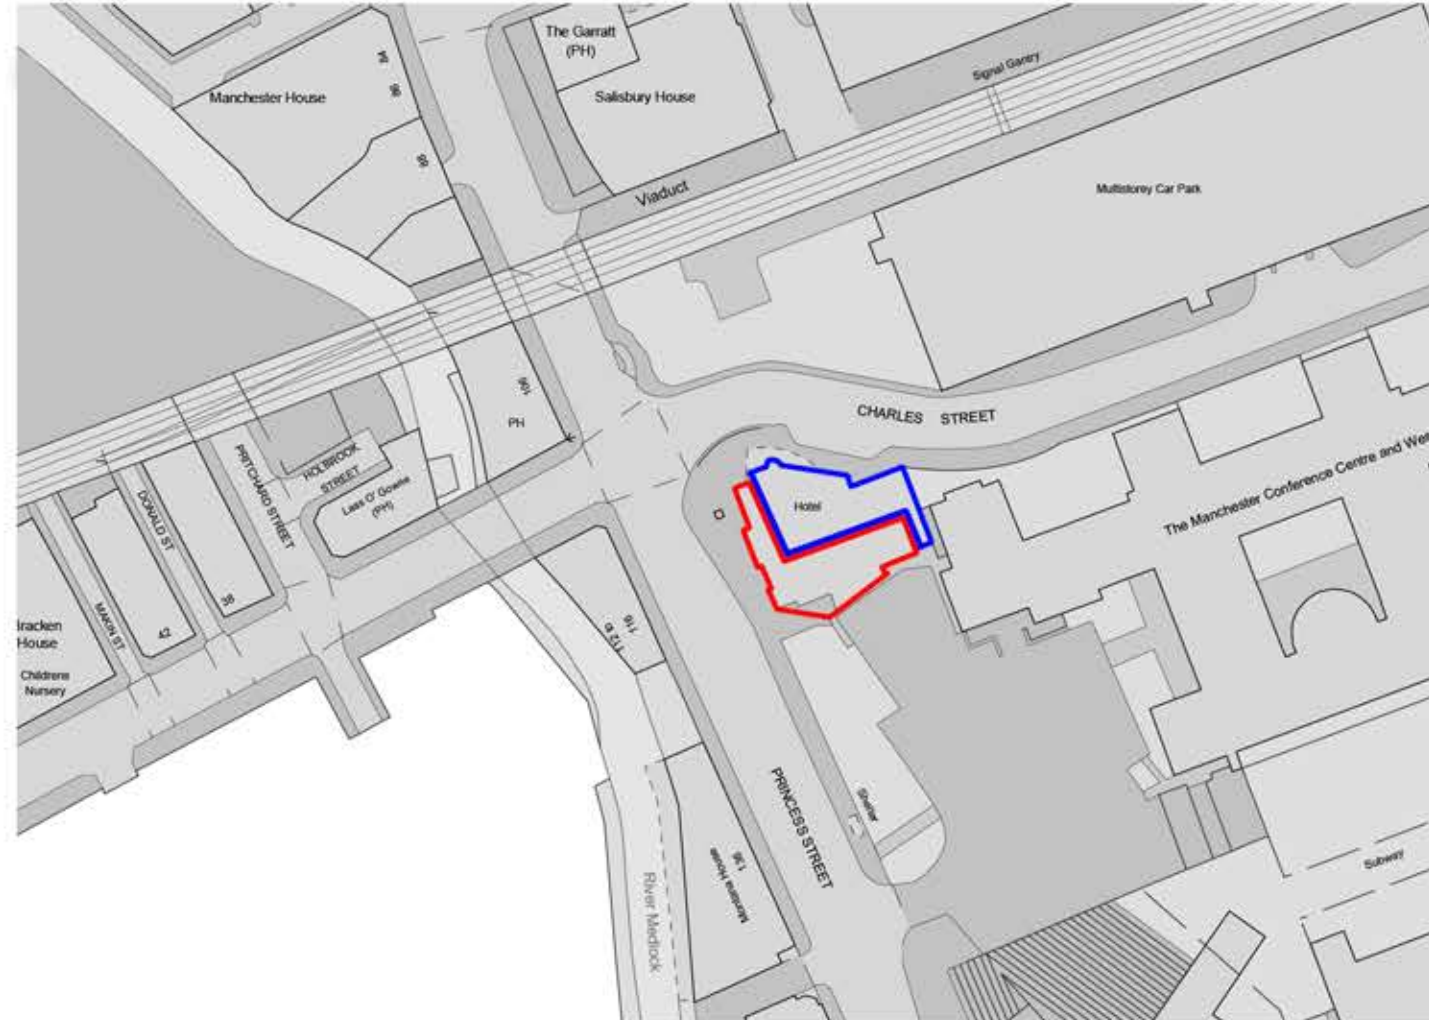


LeachRhodesWalker
Architects

Ground Floor West 50 Dearmans Place Manchester M3 5LH t 0161 833 0211 e info@lrw.co.uk www.lrw.co.uk

7989 IBIS MANCHESTER : LOCATION PLAN

Scale: 1:1250@A3 Auth By: SA Drawn By: MM Date: 10.02.20 Dwg No: 7989_L(00)11