PLANNING ISSUE

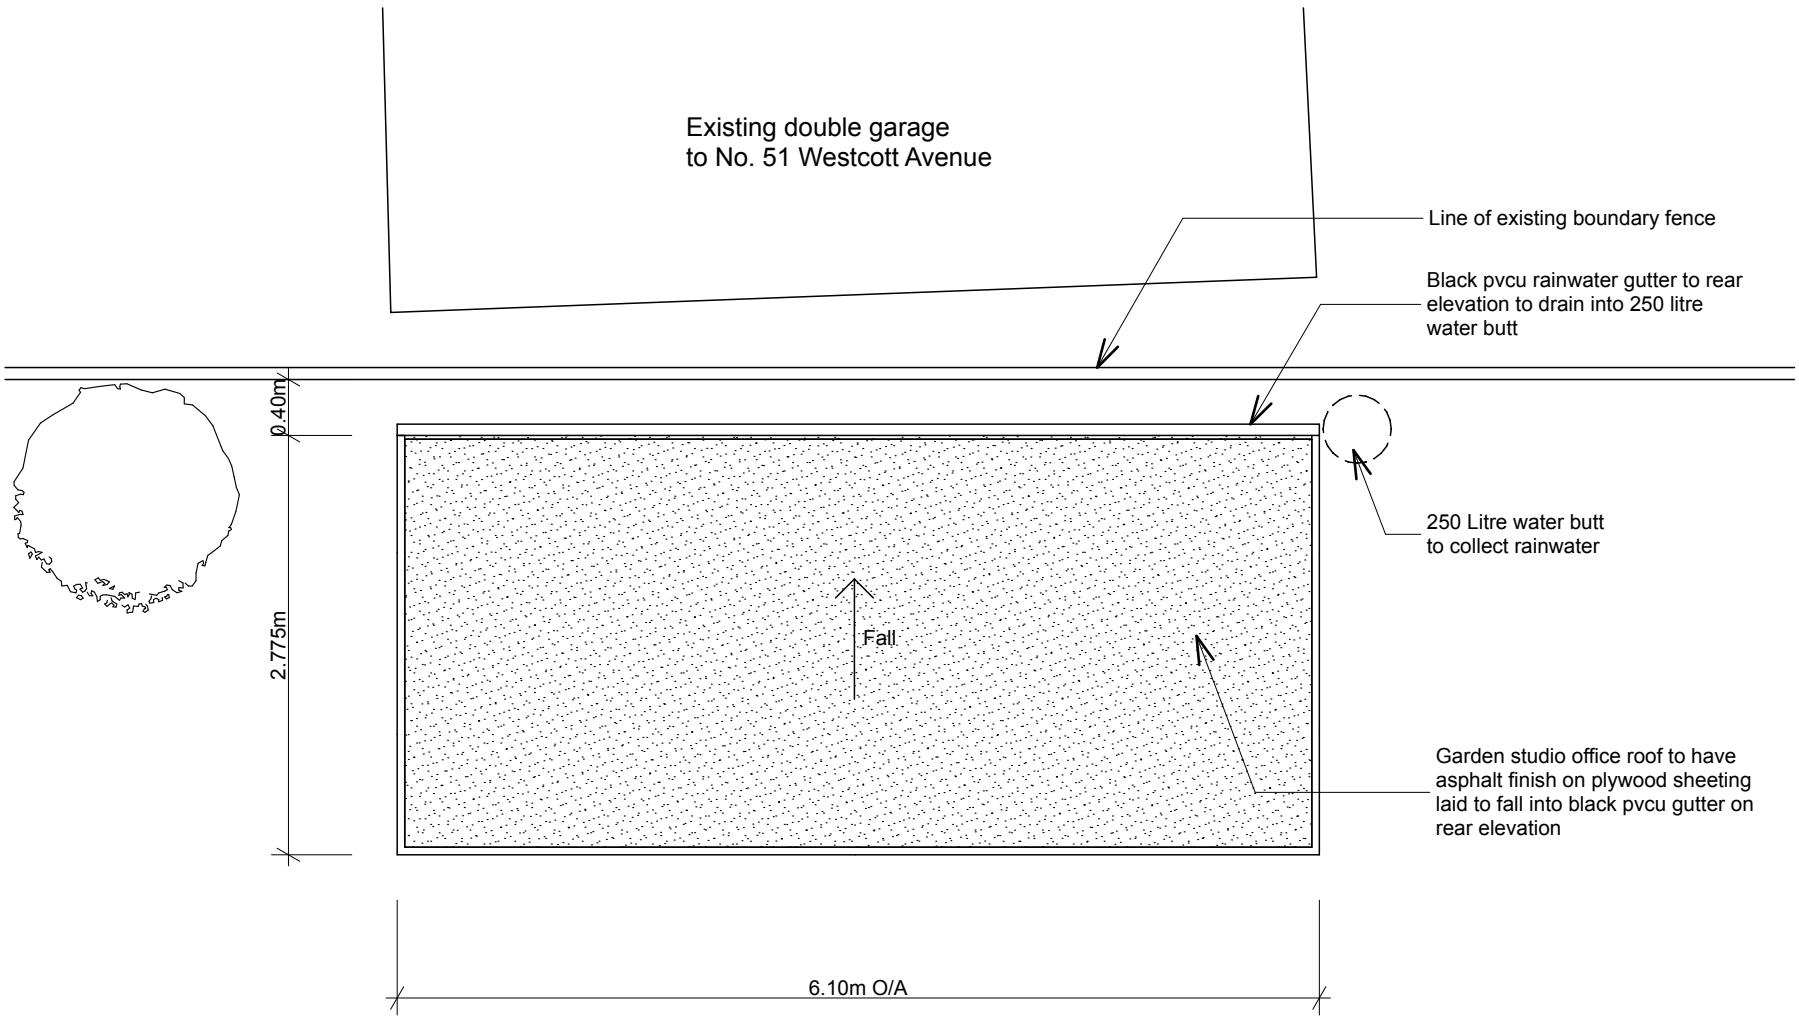

PROPOSED ROOF PLAN

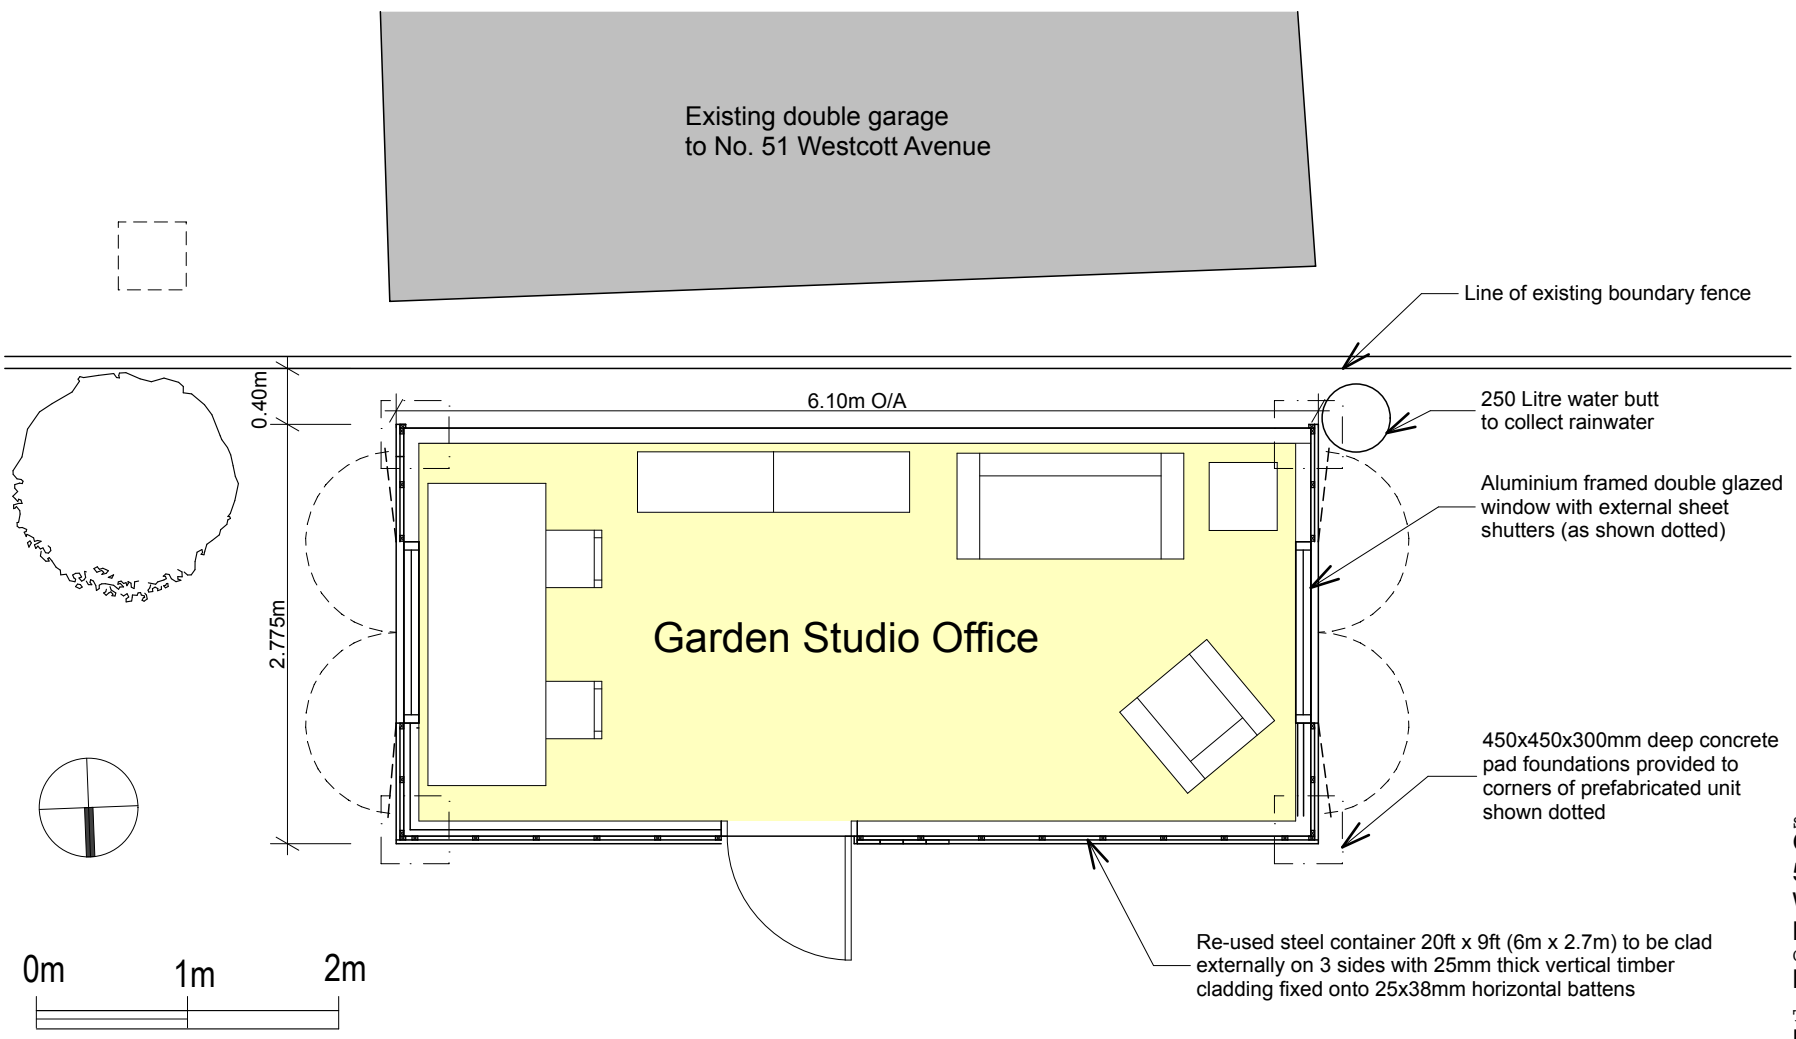

PROPOSED FLOOR PLAN

Scheme
Garden Studio Office
53 Westcott Avenue
Withington
Manchester M20 1EU

Client
K Stott

Title
Proposed Floor & Roof Plans

Scale	Date	Drawn
1:50	19.02.20	MM
Job No	Dwg No	Rev
P318	04	

Mike Macpherson Architects
38 Reynard Road, Chorlton, Manchester M21 8DD
T: 0161 870 6129
E: mail@mikemacpherson-architects.co.uk
www.mikemacpherson-architects.co.uk

PROPOSED FLOOR & ROOF PLANS 1:50@A3