Basement Ceilings As Existing

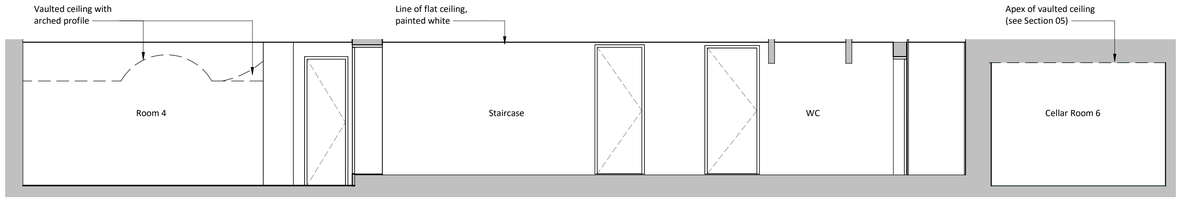

Basement Section 01 as Existing
1 : 50

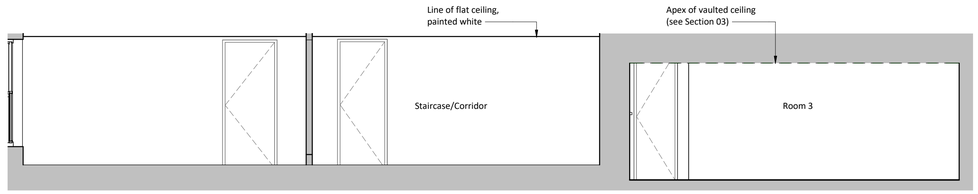

Basement Section 02 as Existing
1 : 50

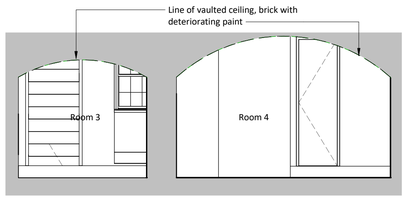

Basement Section 03 as Existing
1 : 50

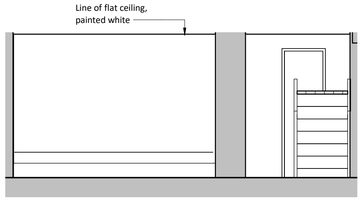

Basement Section 04 as Existing
1 : 50

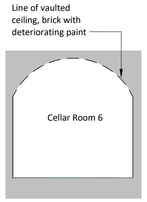

Basement Section 05 as Existing
1 : 50

Basement Ceilings As Proposed

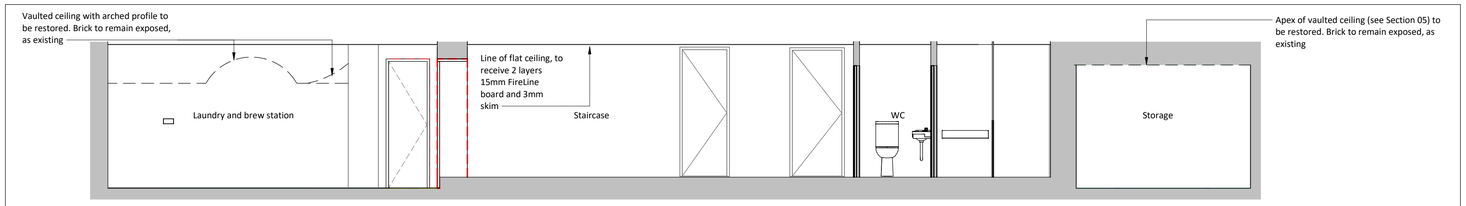

Basement Section 01 as Proposed
1 : 50

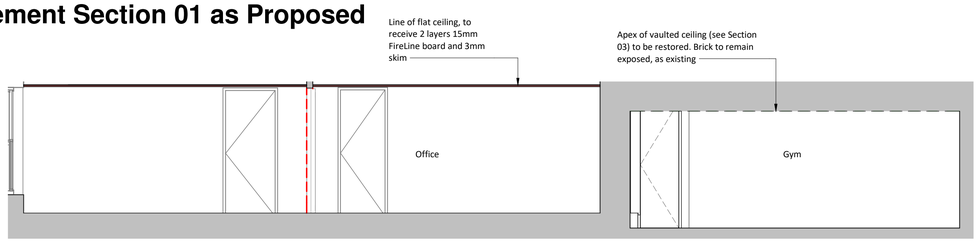

Basement Section 02 as Proposed
1 : 50

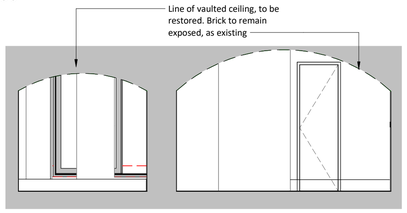

Basement Section 03 as Proposed
1 : 50

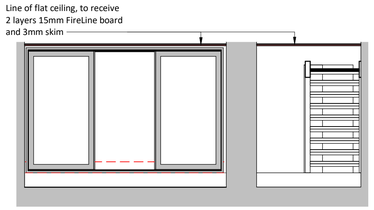

Basement Section 04 as Proposed
1 : 50

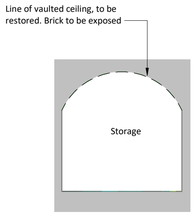

Basement Section 05 as Proposed
1 : 50

DO NOT SCALE FROM THIS DRAWING
ALL DIMENSIONS MUST BE CHECKED ON SITE BY CONTRACTOR PRIOR TO CONSTRUCTION

Approved Drawing on the 30th of August 2019
Ref. 124727/LO/2019
124726/LO/2019

Key to proposed ceilings

- 2 layers 15mm FireLine board with 3mm skim
- Exposed brick

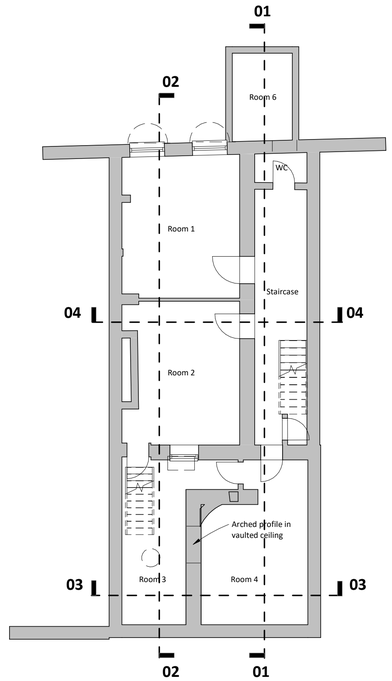

Basement Plan - Section Key as Existing
1 : 100

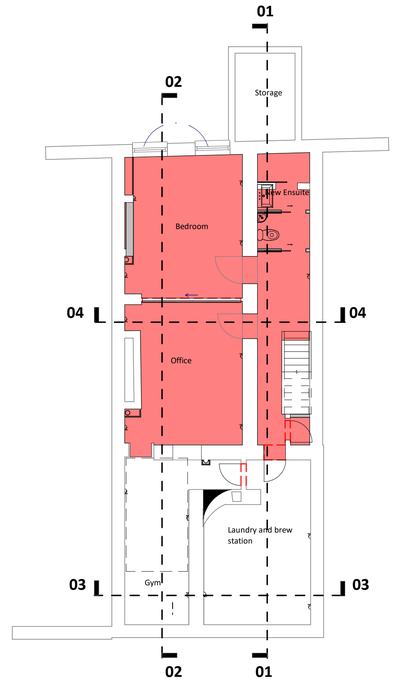

Basement Plan - Section Key as Proposed
1 : 100

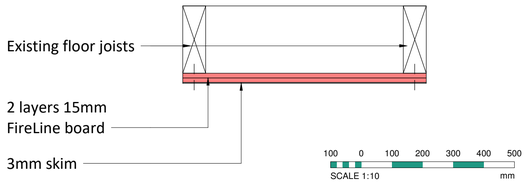

FireLine ceiling board detail
1 : 10

Rev	Date	Int	Description
A	24/10/19	LT	Clarification on detail for ceilings

btp ARCHITECTS
RIBA Chartered Practice

Client:
Nilesh Bhatt

Project:
13 St John Street, Manchester

Description:
Basement Ceiling Sections - Existing & Proposed

Purpose of Issue:
Planning

Drawn By:	Checked By:	Date:	Scale @ A1:
LT	VS	23/10/19	As indicated

Job No:	Status Code:	Drawing No:	Rev:
3521	S2	230	A

File Identifier:
SJ-BTP-00-B-DR-A-3521_230

Elizabeth House, 486 Didsbury Road, Heaton Mersey, Stockport, SK4 3BS
t 0161 443 1221 e info@bernardtaylor.co.uk w www.btparchitects.co.uk