
8 Fairfield Street

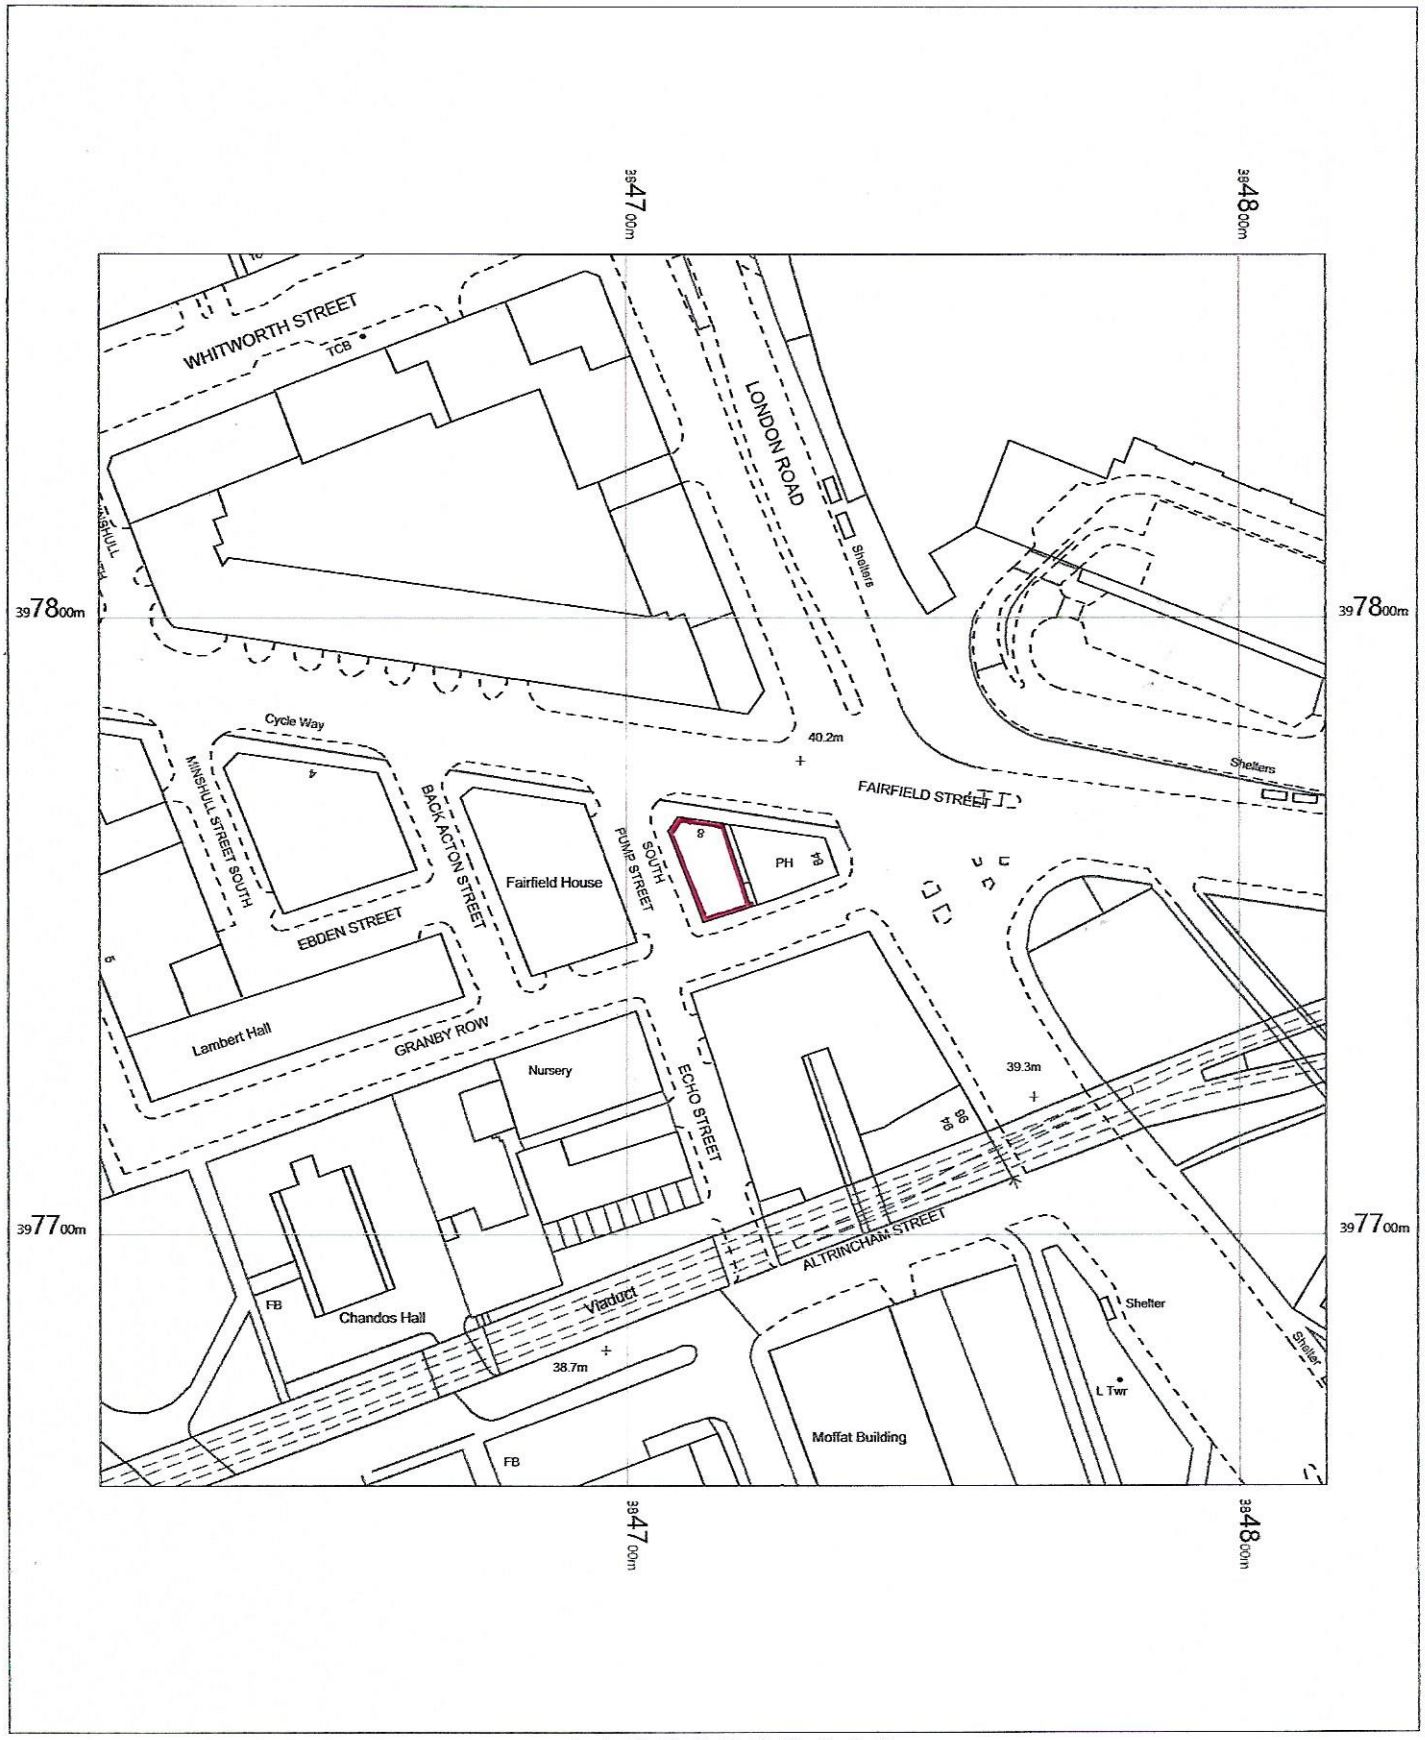

N

OS MasterMap 1250/2500/10000 scale
Tuesday, April 16, 2019, ID: BLJT-00793530
www.planningapplicationmaps.co.uk

1:1250 scale print at A4, Centre: 384714 E, 397759 N

©Crown Copyright Ordnance Survey. Licence no. 100051661

OS Data

bluejet mapping