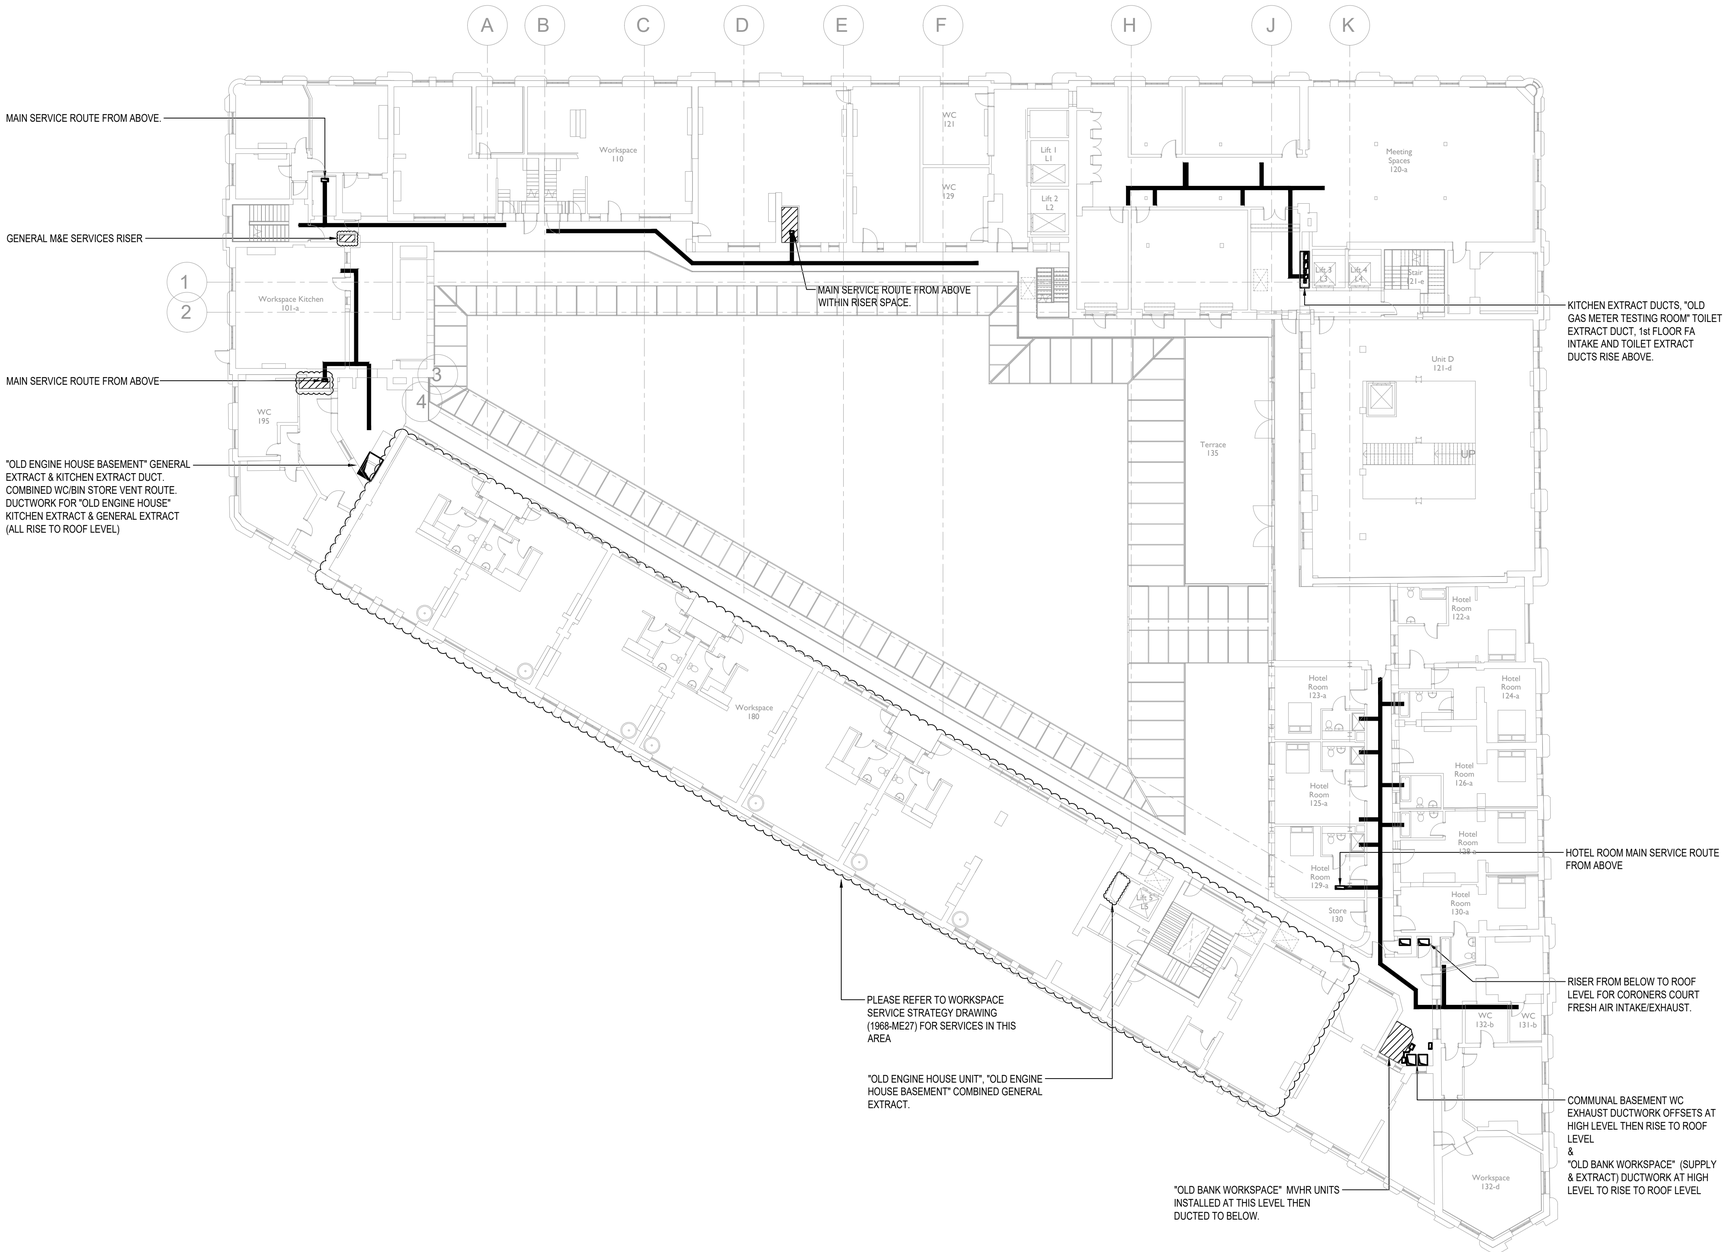


This document and its contents are the property of the Purchaser/Employer and Crookes Walker Consulting. They may not be copied or reproduced in any way, in part or whole, without prior written approval of both parties. Violations will result in legal action.
This drawing shall be read in conjunction with the CWC Mechanical and / or Electrical Specification(s).
DO NOT SCALE FROM THIS DRAWING

DESIGNERS RISK ASSESSMENT

REFER TO APPENDIX 1 OF M&E SPECIFICATION FOR DESIGNERS RISK ASSESSMENT SCHEDULE

DRAWING BACKGROUND(S):

ARCHITECTS: 240242-PUR-FS-01-DR-A-2004 REV 3

LEGEND

\- MAIN M&E SERVICES ROUTES

Rev	Date	Description	Eng	Chk
P3	06.12.19	XREF UPDATED	SM	RW
P2	04.12.19	XREF UPDATED	SM	RW
P1	27.11.19	PLANNING ISSUE	SM	RW

CWC crookes walker consulting

Alberton House, 30 St Mary's Parsonage
Manchester M3 2WJ
Tel: 0161 834 9999

The Plaza, Old Hall Street,
Liverpool L3 9QJ
Tel: 0151 600 5409

E-mail: admin@cwcon.co.uk
Website: www.cwcon.co.uk

Client

AlliedLondon

Project

LONDON ROAD FIRE STATION, MANCHESTER

Drawing Title

FIRST FLOOR LAYOUT PRELIMINARY M&E SPACE AND VOLUME LAYOUT

Status

PLANNING

Project No.	Drawn	Scale / Paper Size
1968	WN	1:200 @A1

Drawing No. 1968-ME03

Rev P3