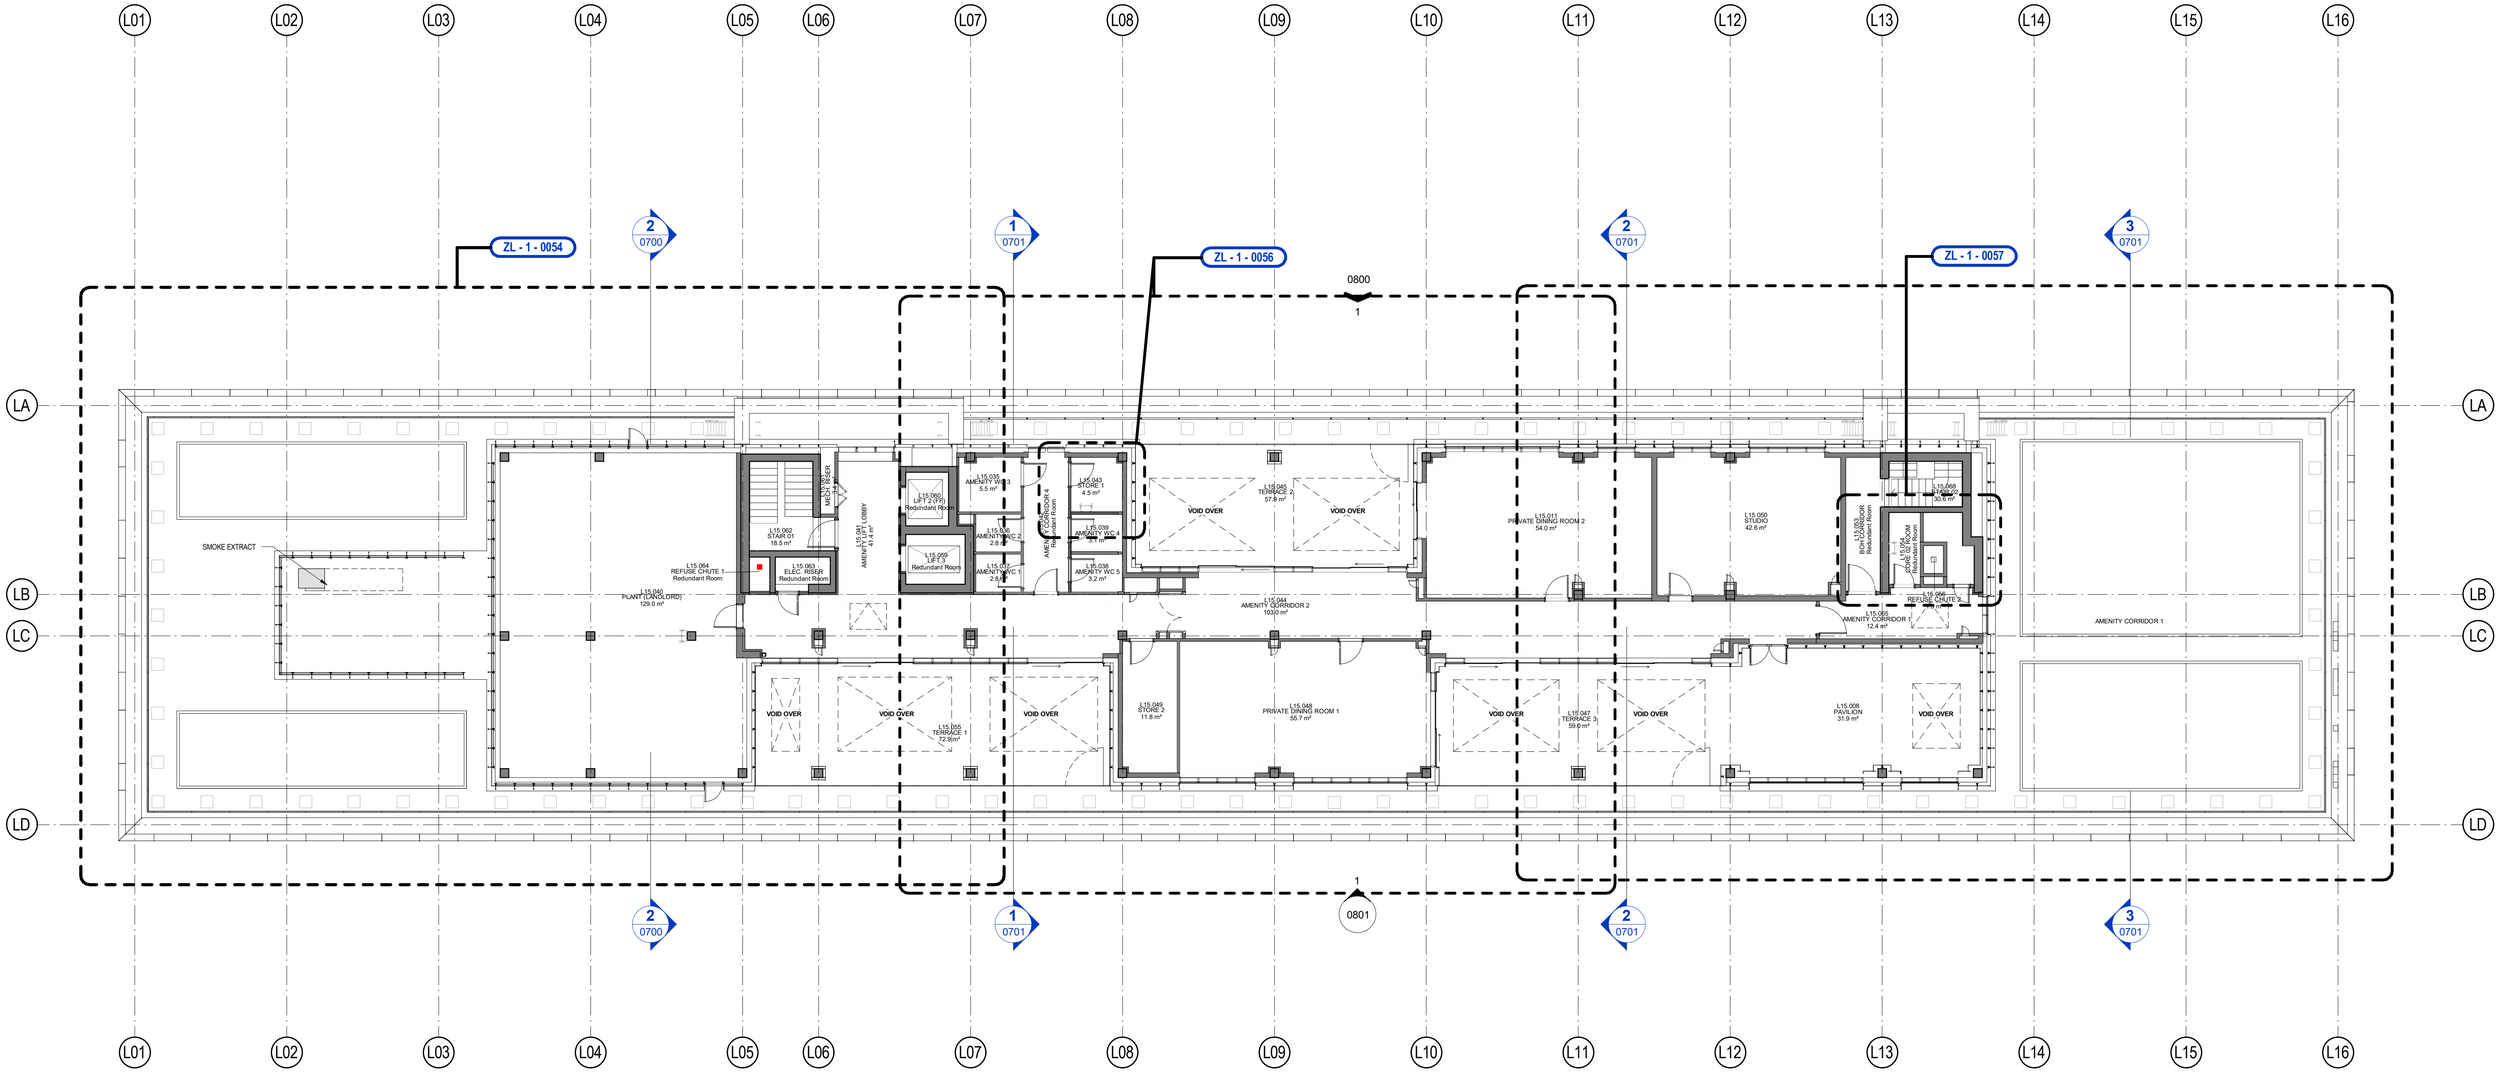


NOTE.
IN ABEYANCE AT THIS LEVEL:
- RWP, RWO, SVP, SVO LOCATIONS
- CEILING ACCESS PANELS SETTING-OUT

TO BE READ IN CONJUNCTION WITH ZL-2000 SERIES DRAWINGS - SEE CALLOUT REFERENCES

Amendment		Date
P09	Roof Signage added for application and Balustrade changed as per Sisk instruction No. 763 and General Roof Coordination	05.02.20
P08	WS5 Updates - Sisk Instruction No.313	12.07.19
P07	Updates to GA Plans	31.10.18
P06	WS5 Updates - GAs - Incorporation of derogations and Sisk instruction 54	14.08.18
P05	Incorporation of Derogations	29.06.18

A5 - Stage 5 Complete 05.02.20

FelldenCleggBradleyStudios LLP
Bath Brewery
Toll Bridge Road
Bath
BA17DE
t 01225 852545
f 01225 852528
e bath@fcbstudios.com

1808 Blocks 7&8

Drawing No: **CSAL-FCBS-ZL-15-DR-A-0215**

Rev: **P09**

Drawing Name: GA Plan - Level 15

Scale 1 : 125 @ A1
Date 28/07/17
Drawn FCBS - MCR

Do Not Scale
Original printed at A1

All Dimensions to be checked on site