




P1150.01 Site Elevation 01 - Block 3 Canal Basin / Access Road Elevation - 1:200 @ A1



P1150.02 Site Elevation 02 - Block 4 Elevation Facing Mancunian Way (A57) - 1:200 @ A1

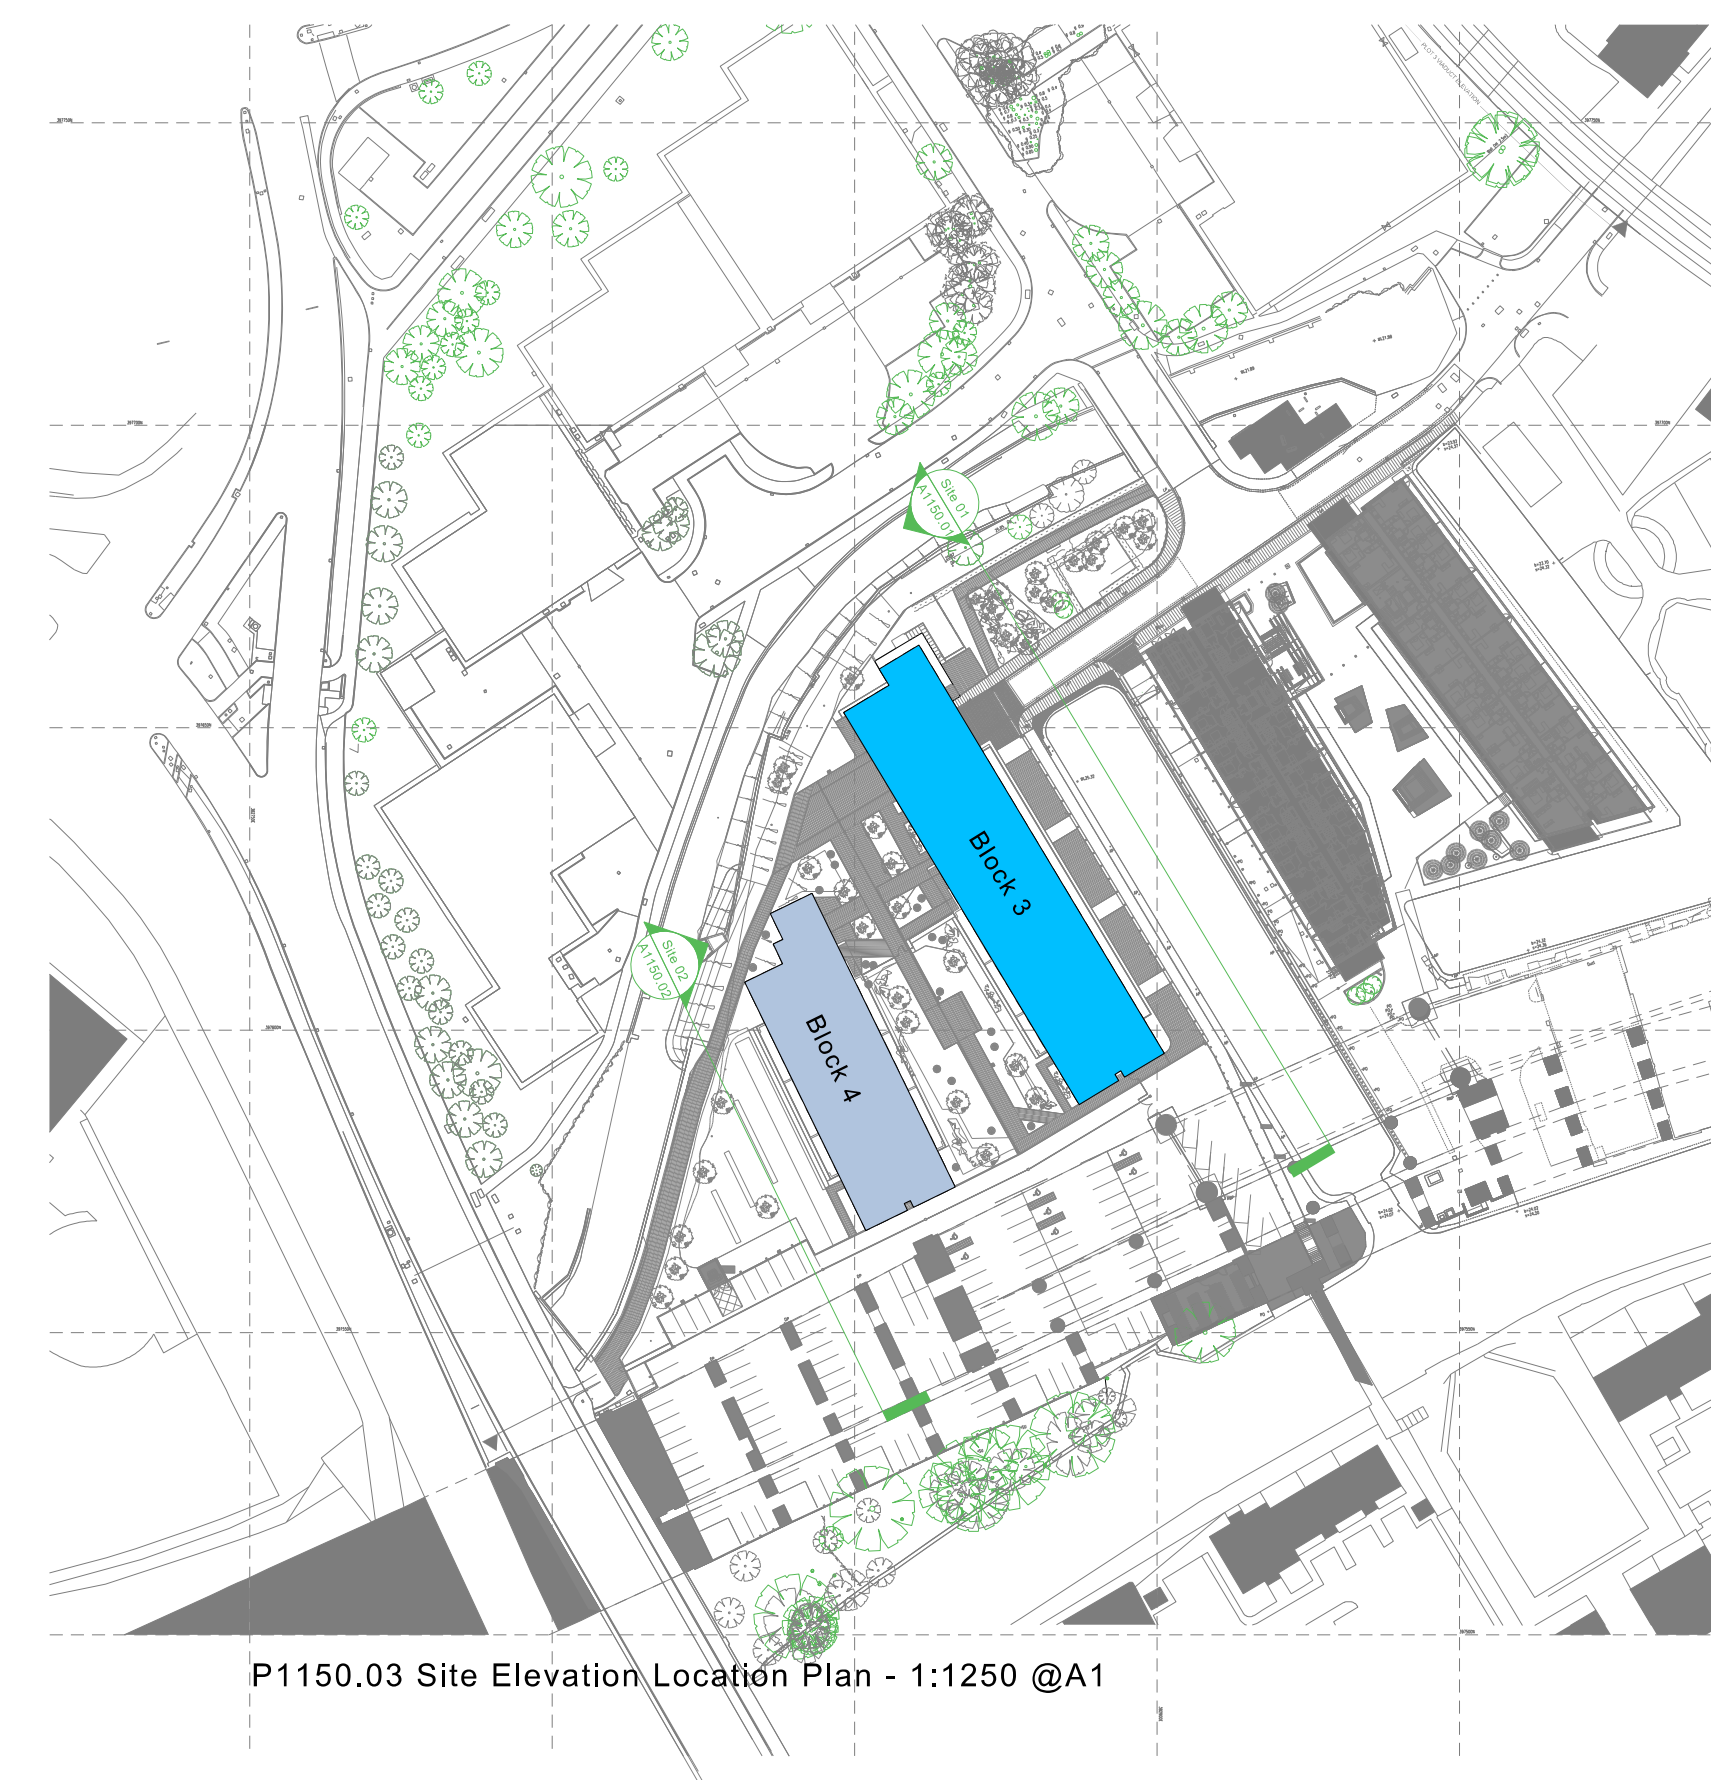

P1150.03 Site Elevation Location Plan - 1:1250 @ A1