



SITE LOCATION PLAN
AREA 4 HA
SCALE: 1:1250 on A4
CENTRE COORDINATES: 385470 , 392471

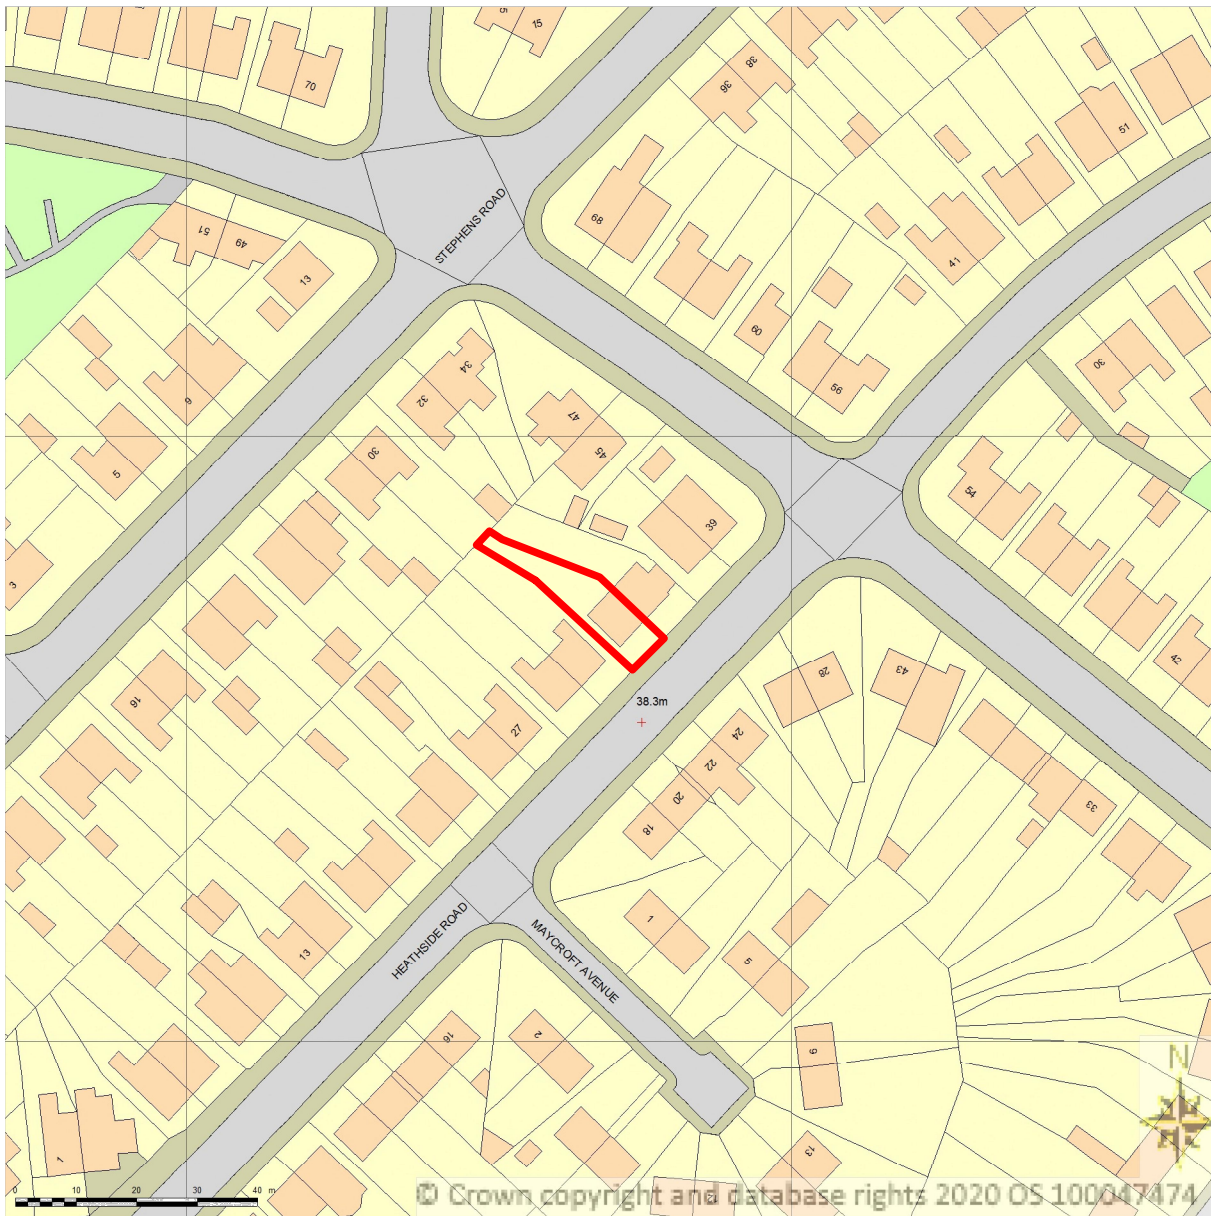

Supplied by Streetwise Maps Ltd
www.streetwise.net
Licence No: 100047474
10:38:55 06/03/2020

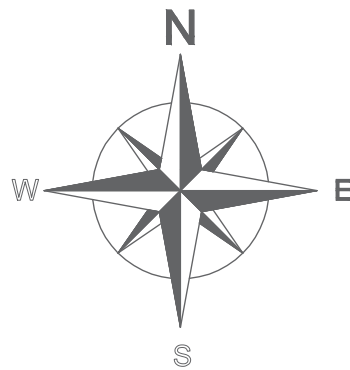

notes



Tel. 07895 515856

client
Ms Vanitha Sivalingam

project
Proposed Extension
33 Heathside Road,
Withington, M20 4XW

title
Location Plan

date	scale	drawn by	checked by
03/03/2020	1:1250	CP	

status	status code
PLANNING	

internal job no	revision
2020-0001-01	