




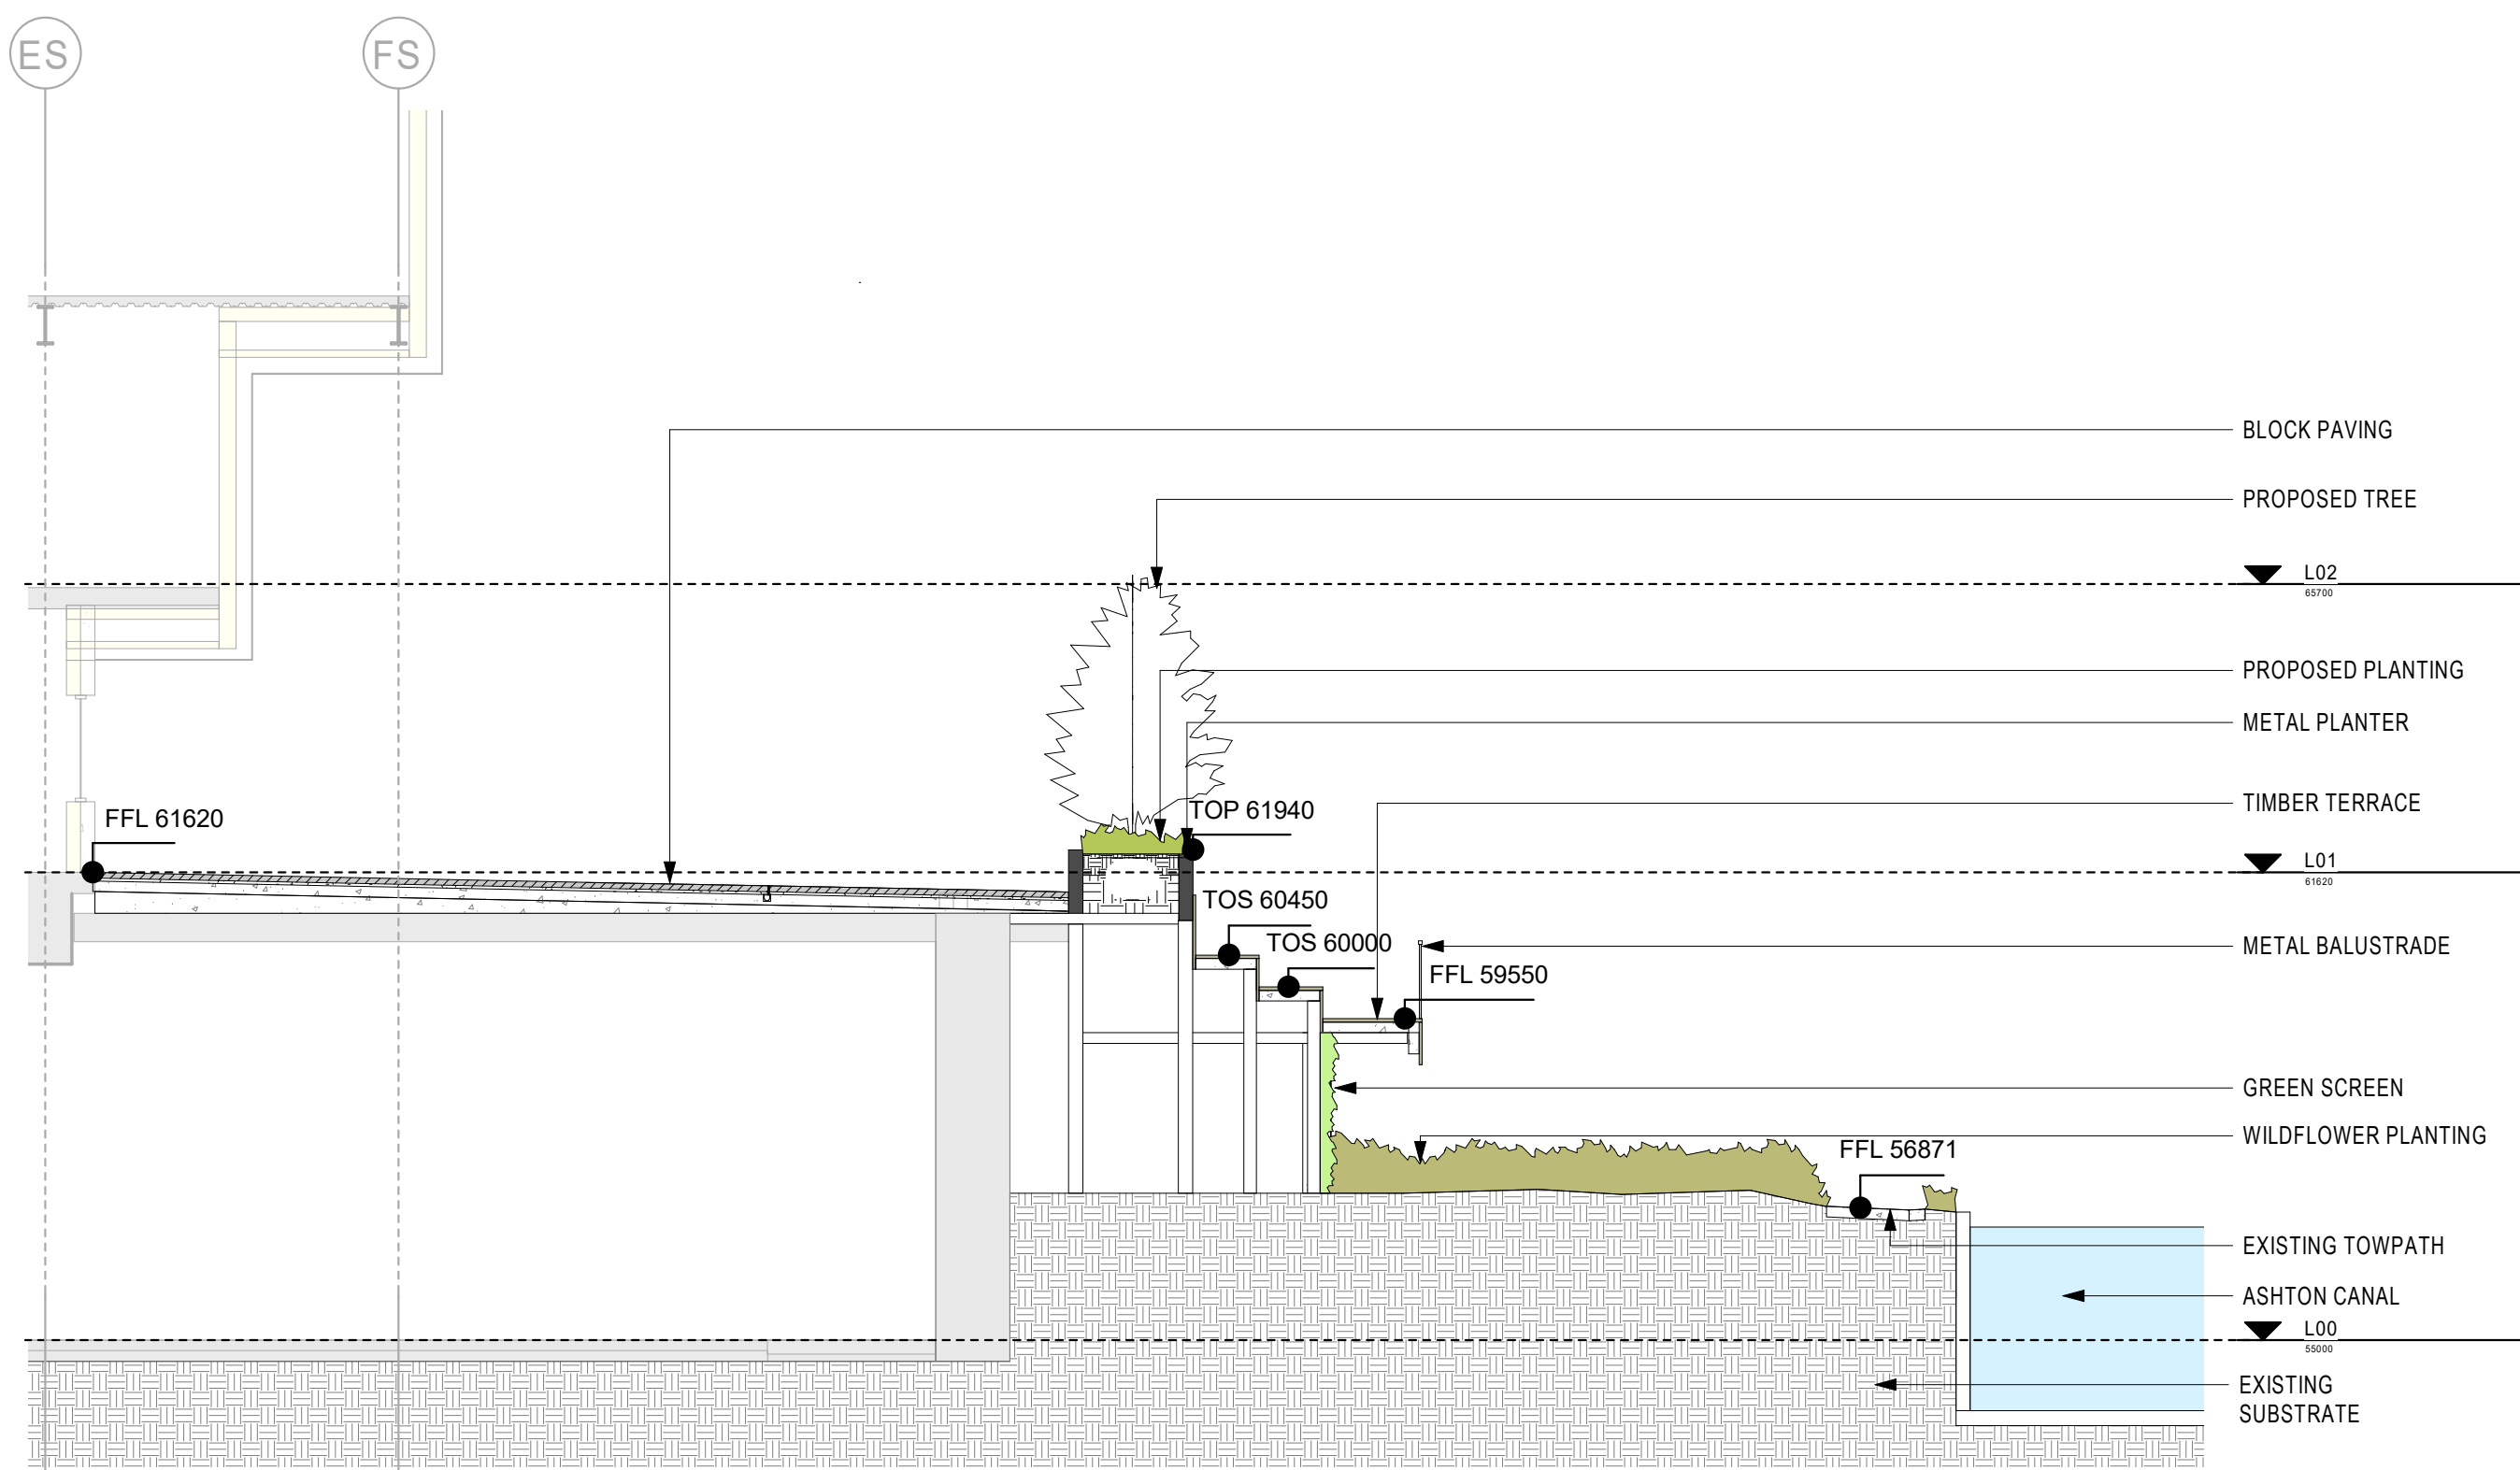


1 SECTION A-A' TIERED SEATING
1:100

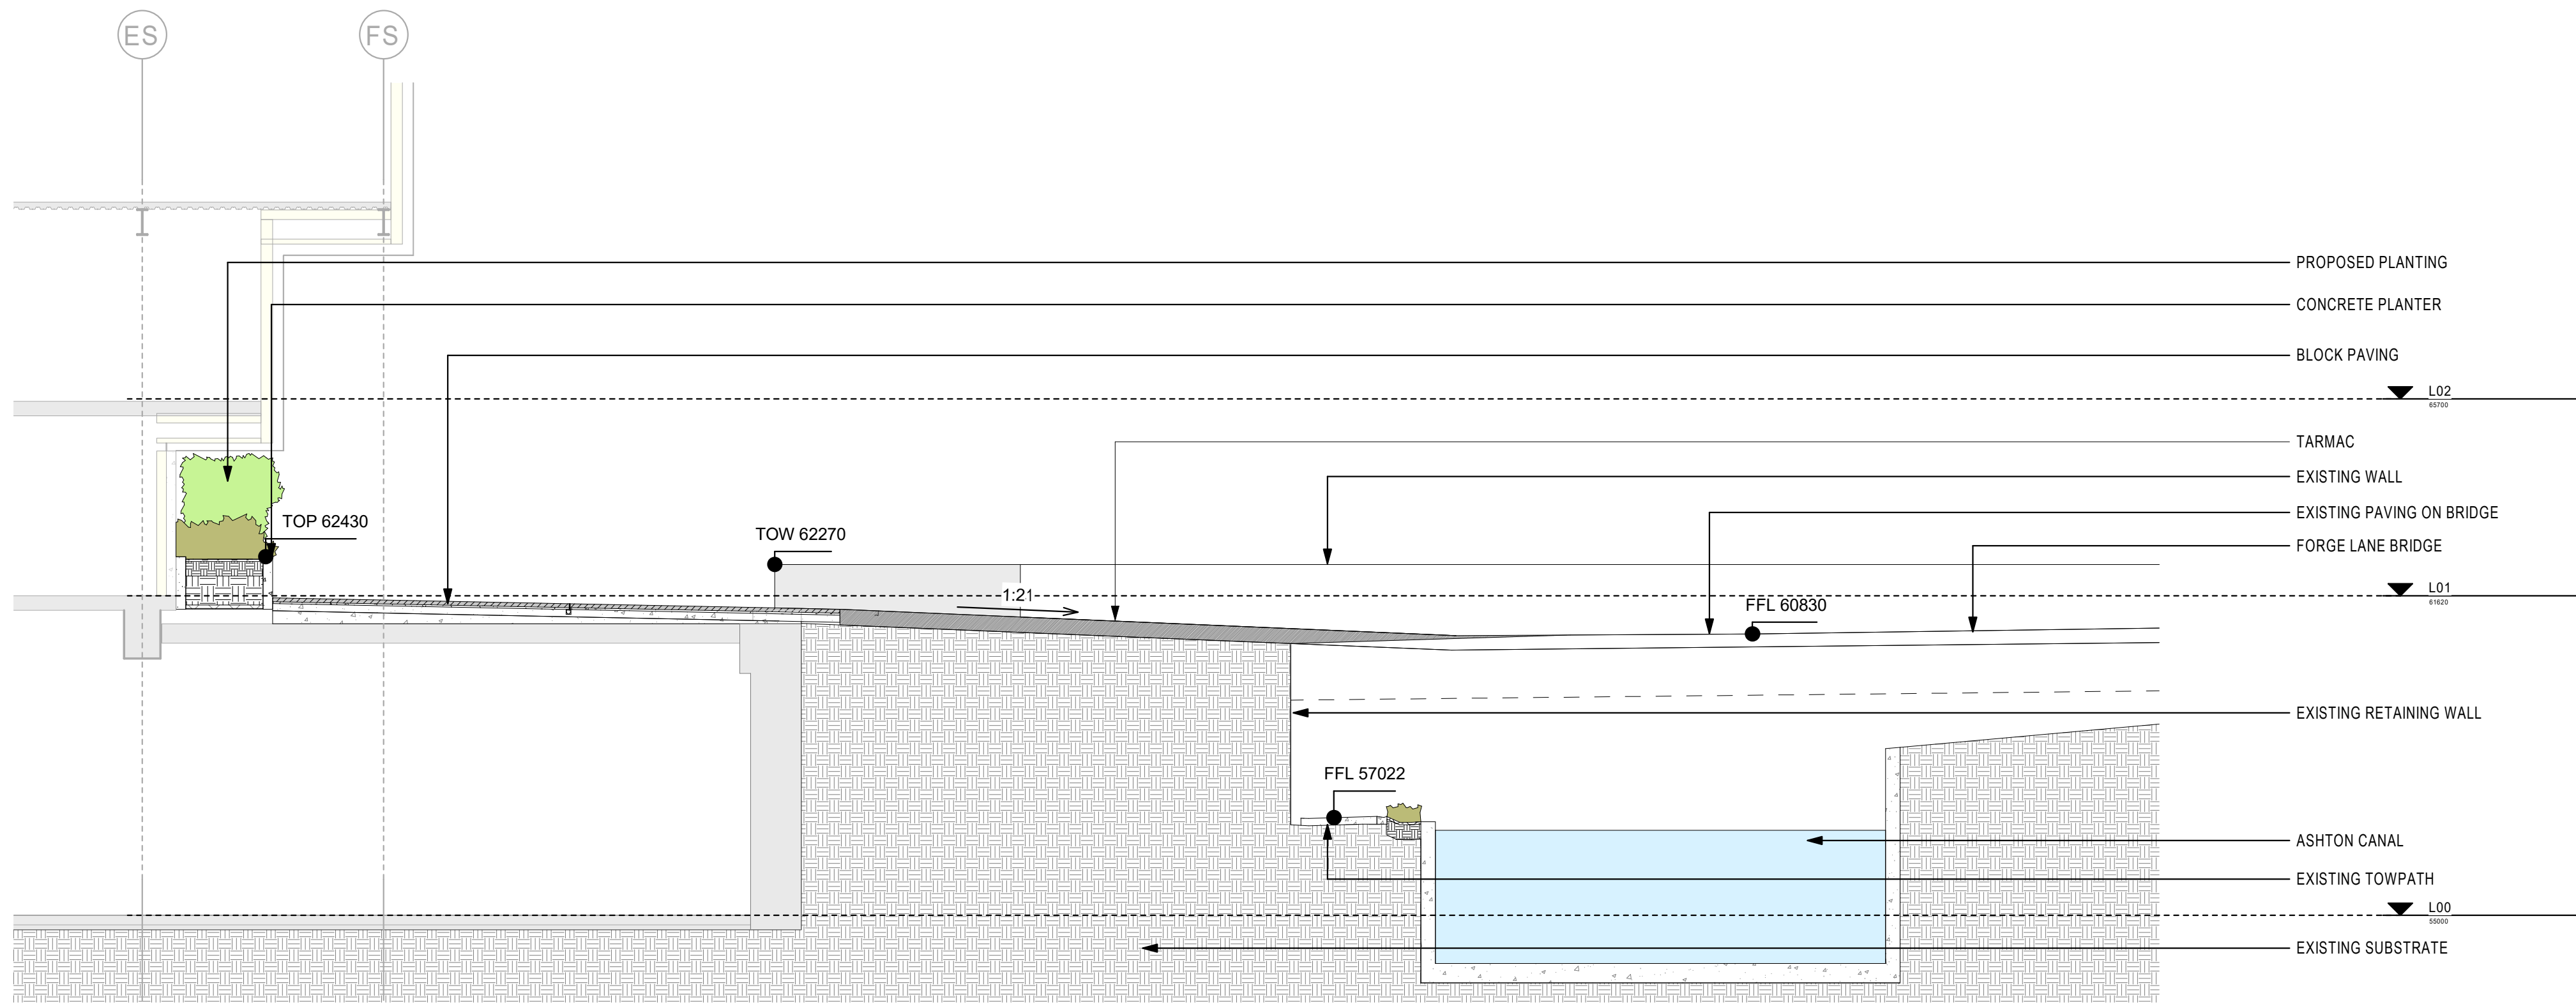


2 SECTION B-B' FORGE LANE BRIDGE
1:100

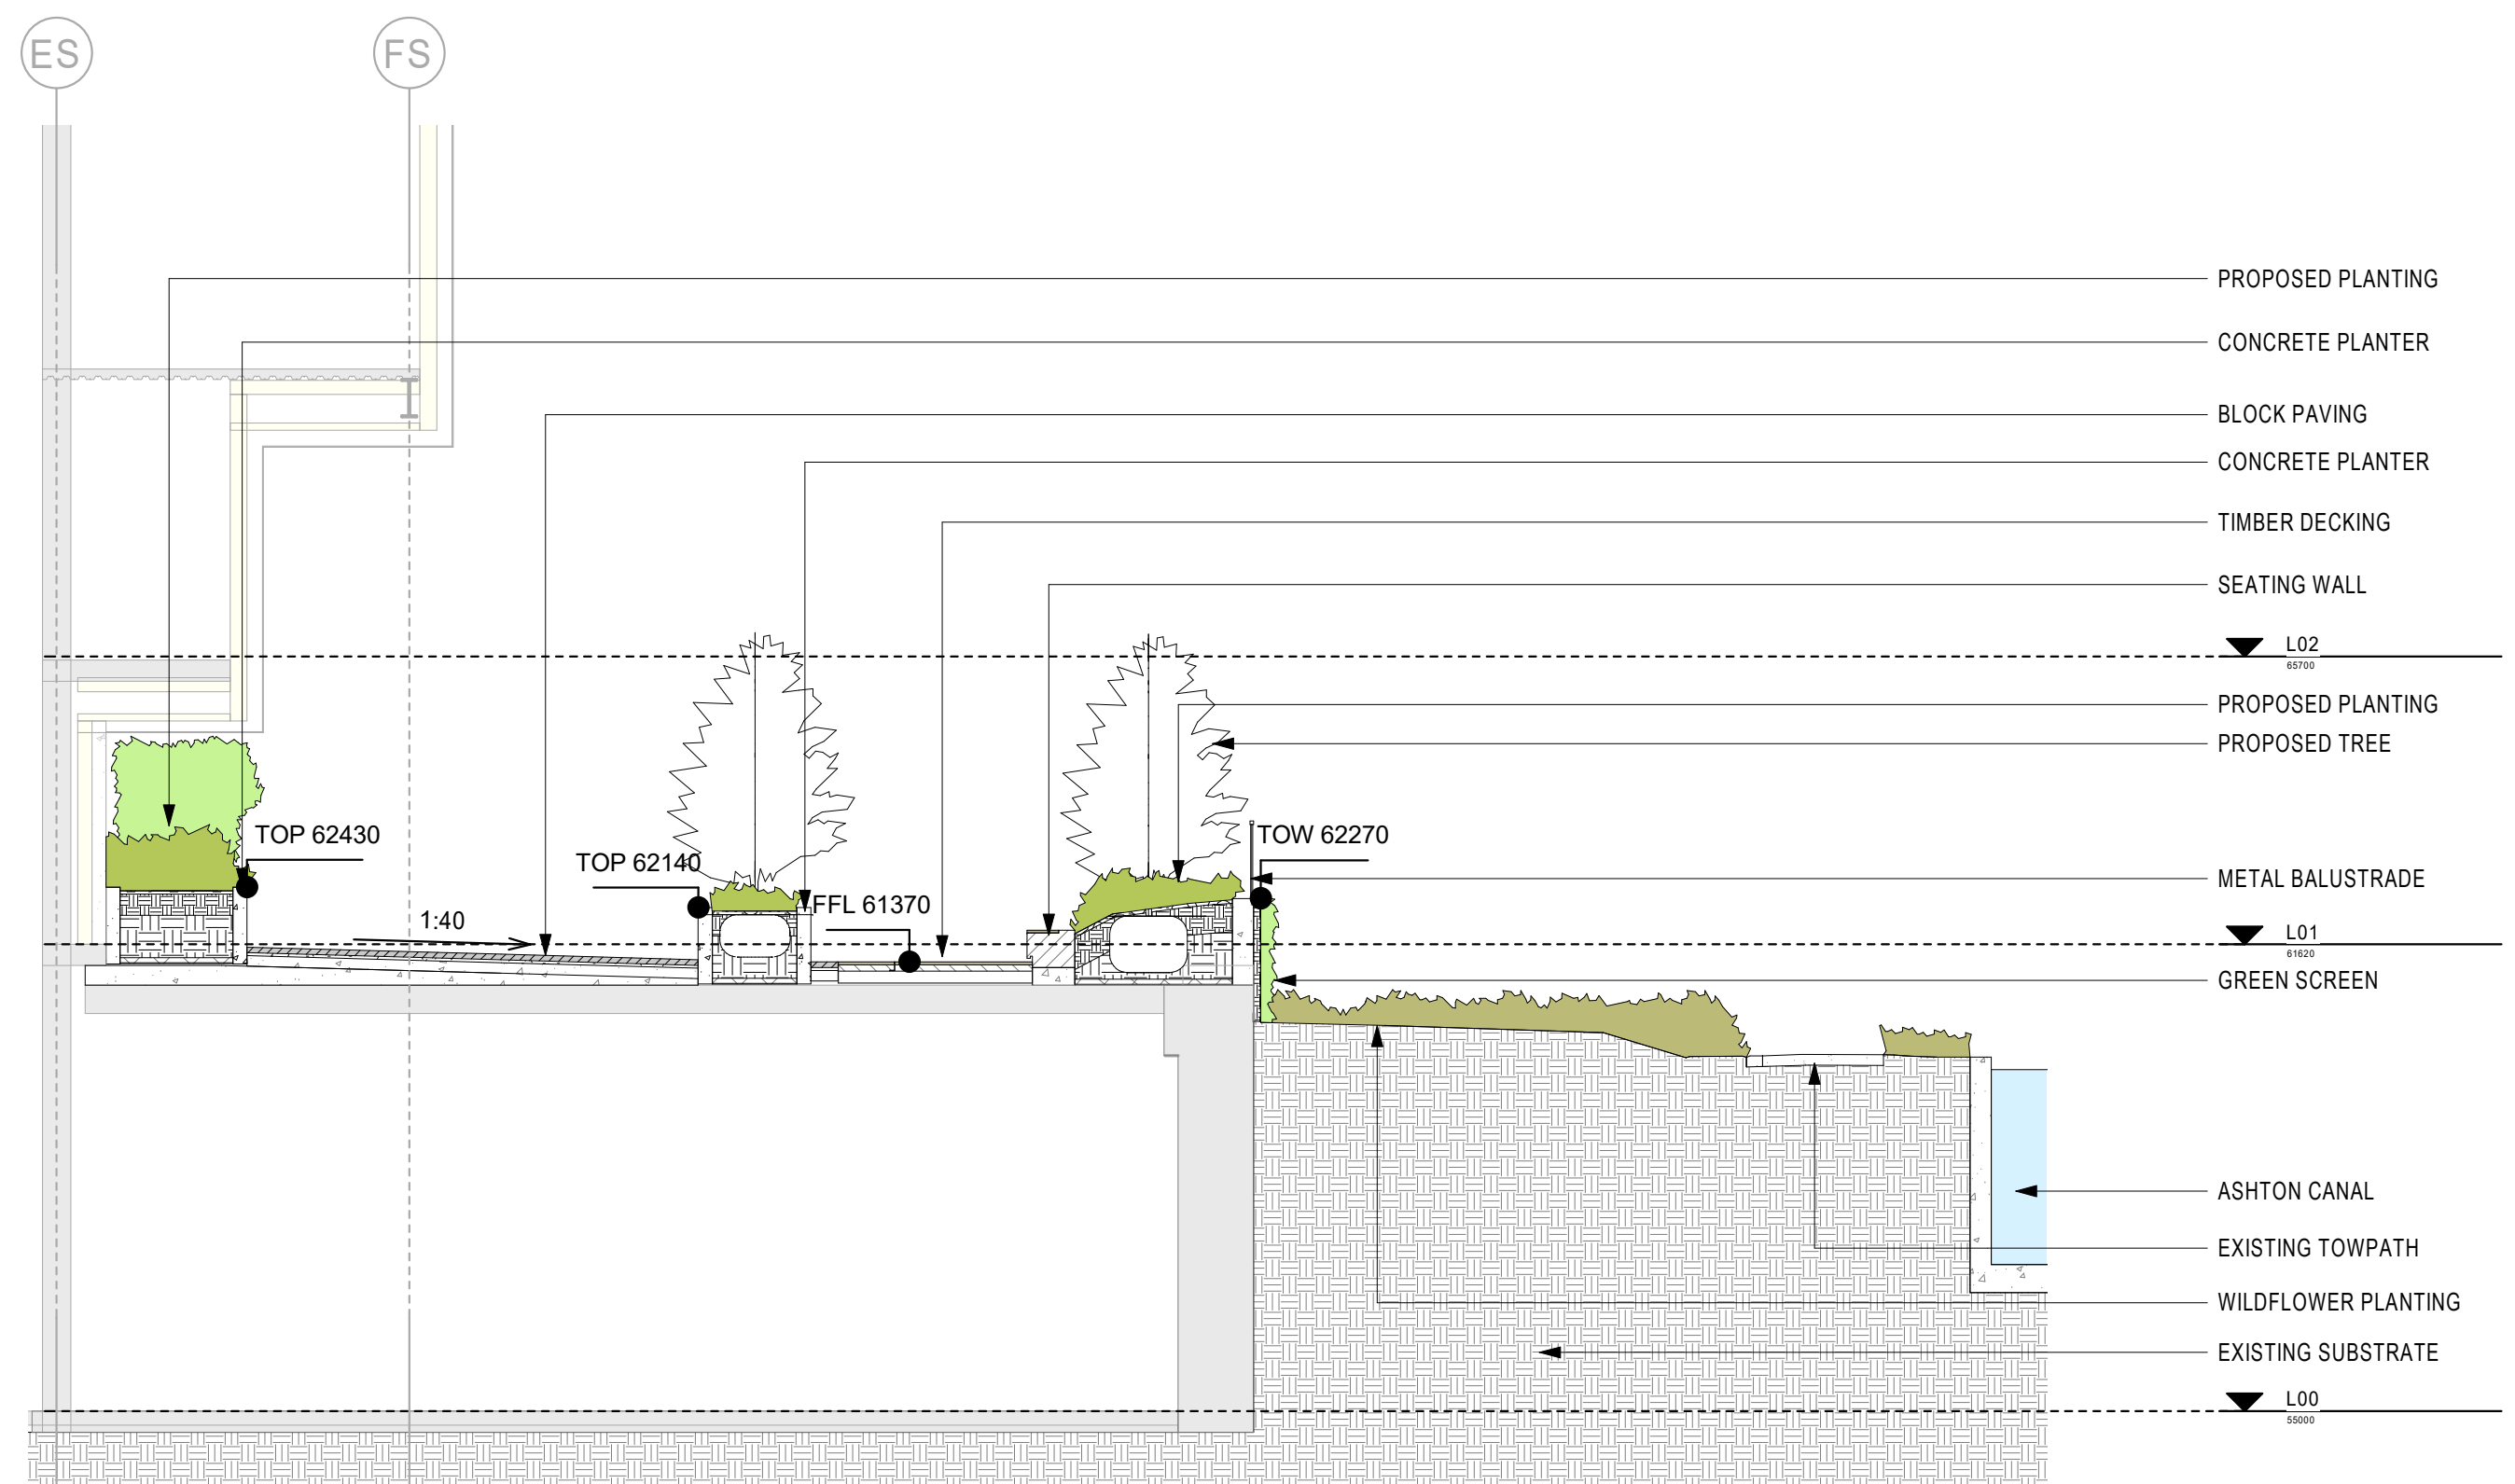


3 SECTION C-C' GREEN BUFFER
1:100

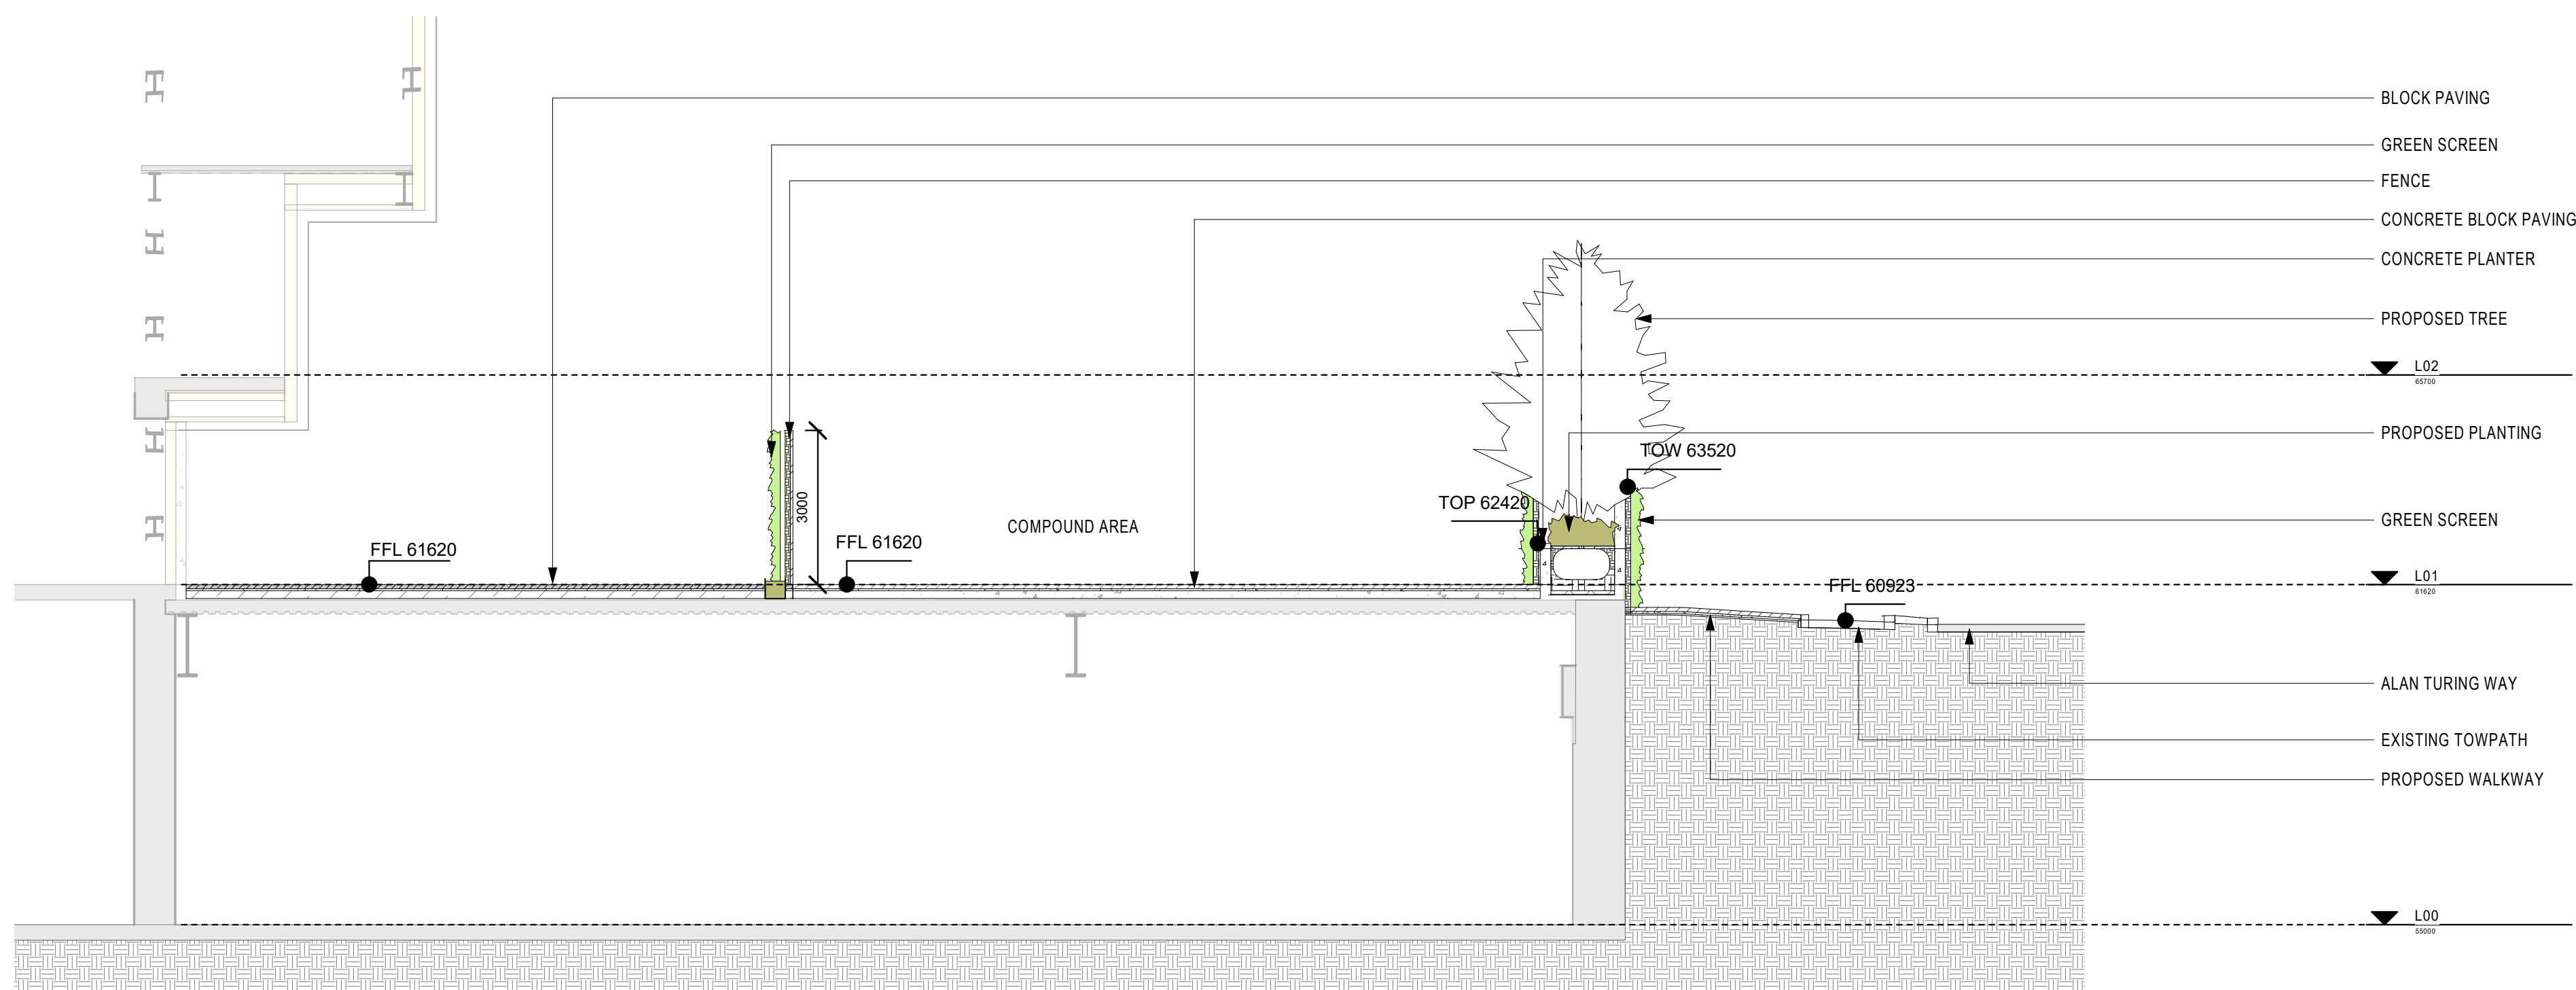

4 SECTION D-D' COMPOUND AREA AND ALAN TURING WAY
1:100

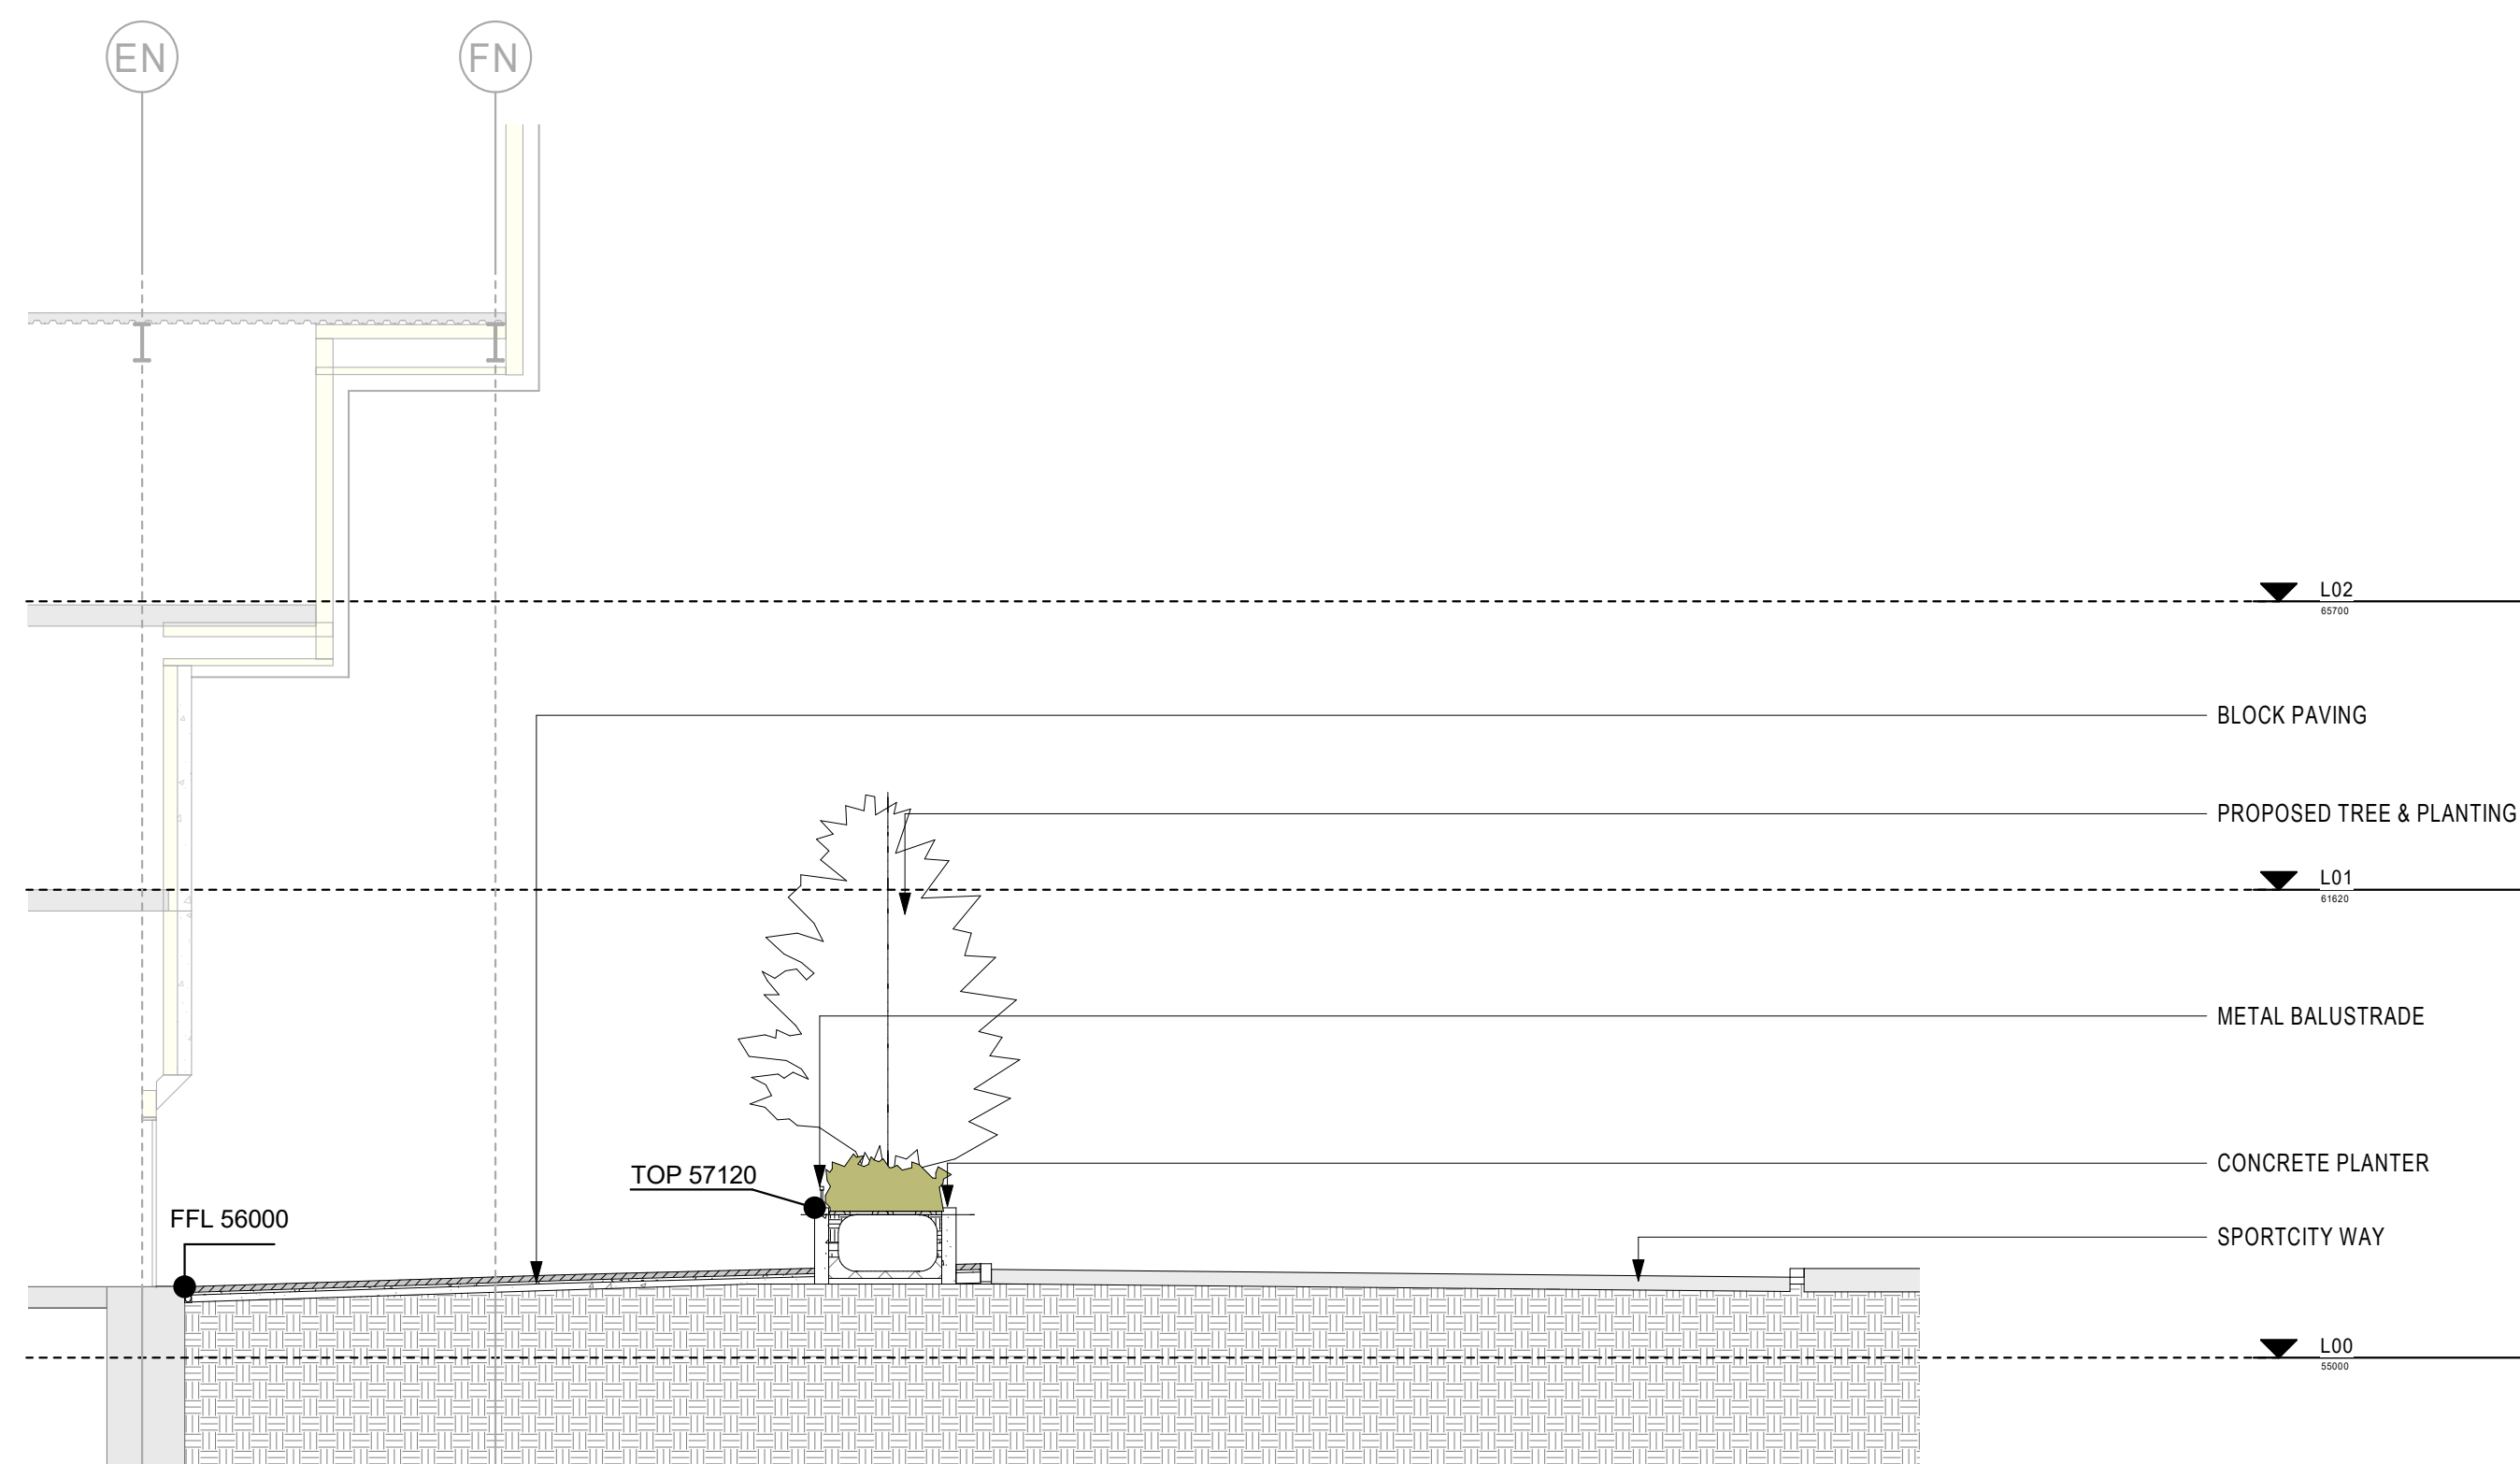


5 SECTION E-E' VIP DROP-OFF
1:100

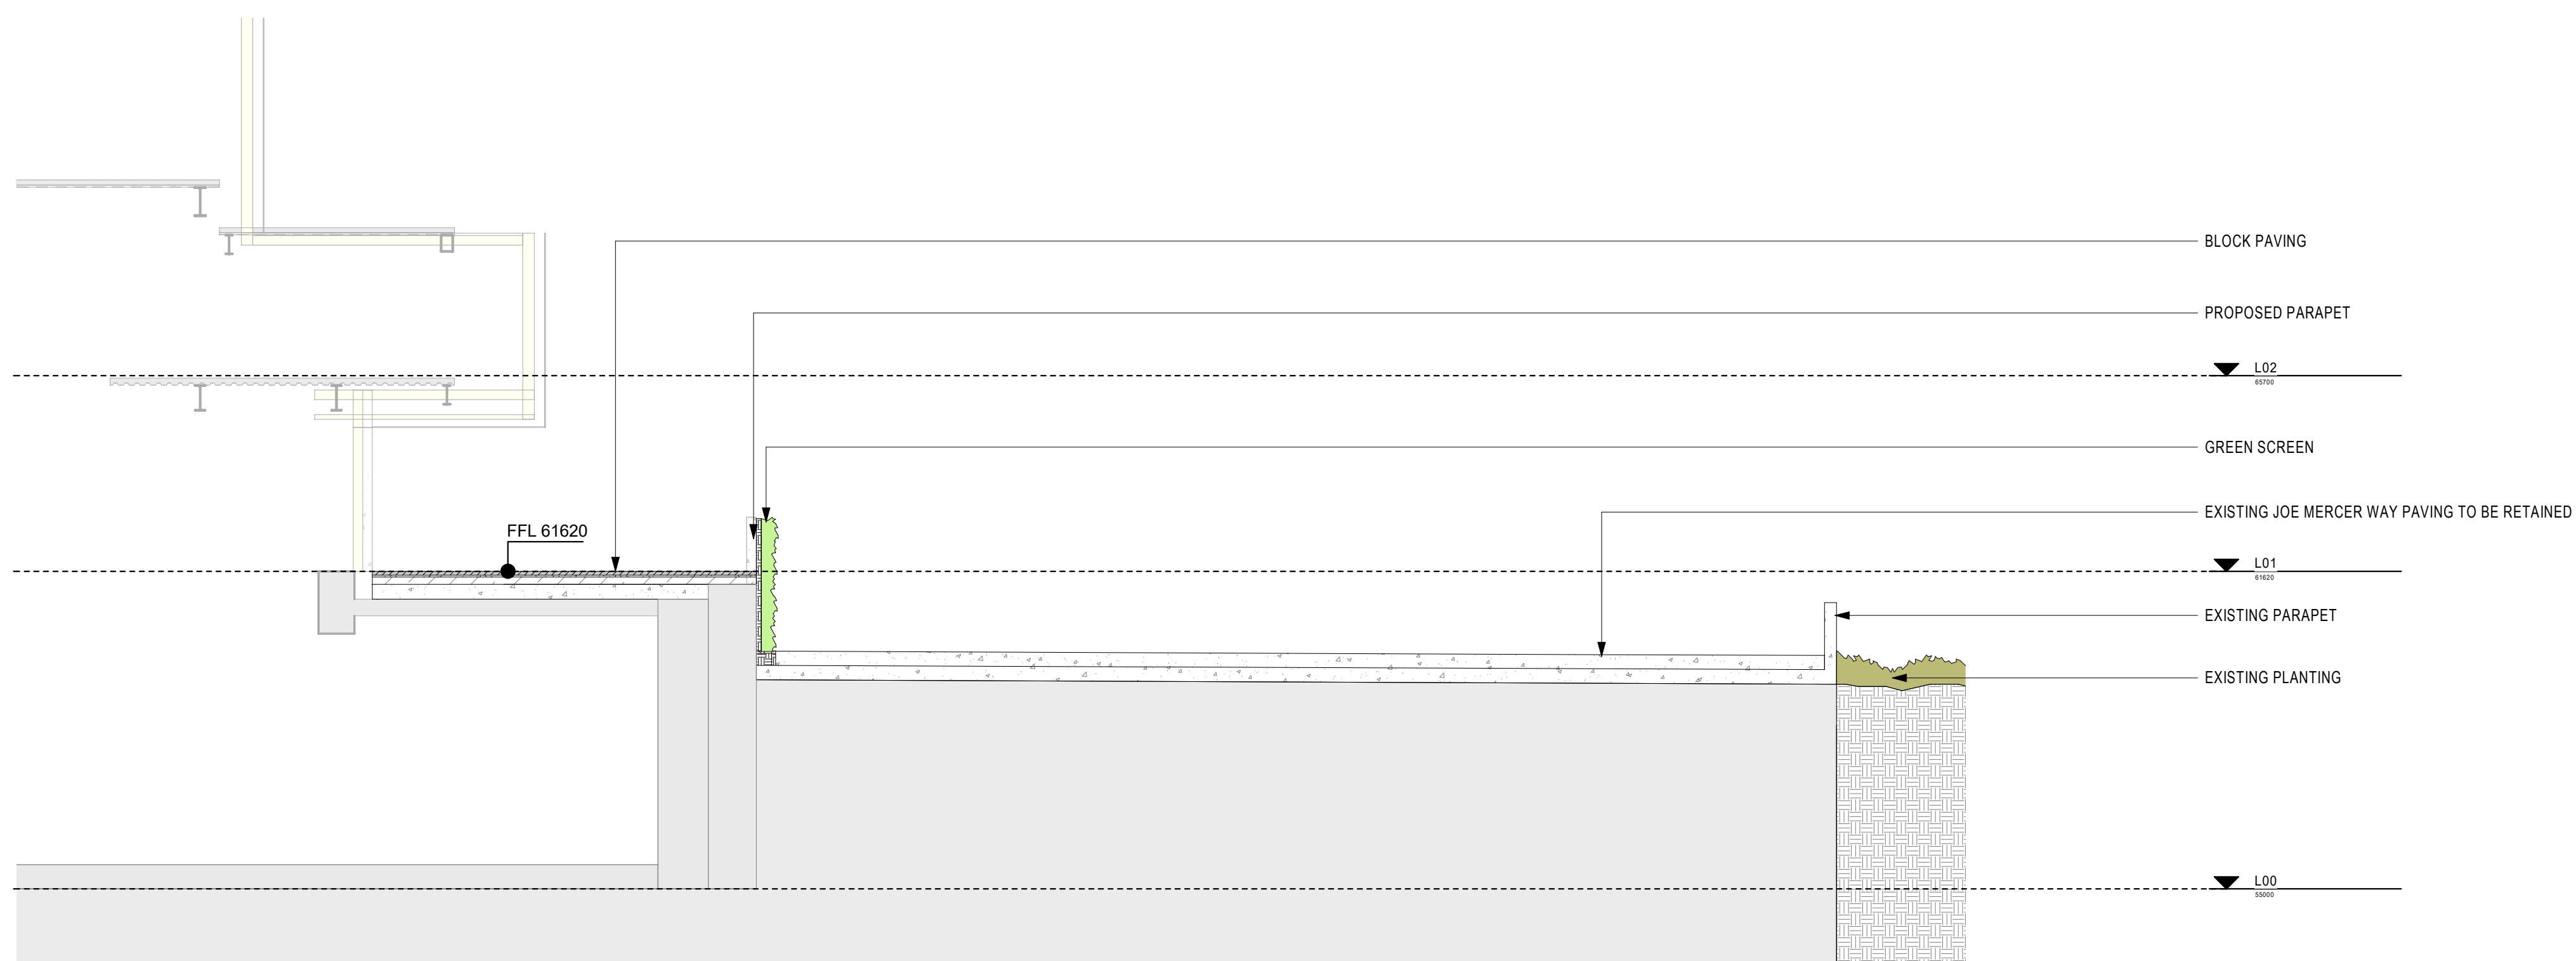

6 SECTION F-F' JOE MERCER WAY
1:100


REVISIONS		
REV	DATE	DESCRIPTION
01	14/02/2020	PLANNING

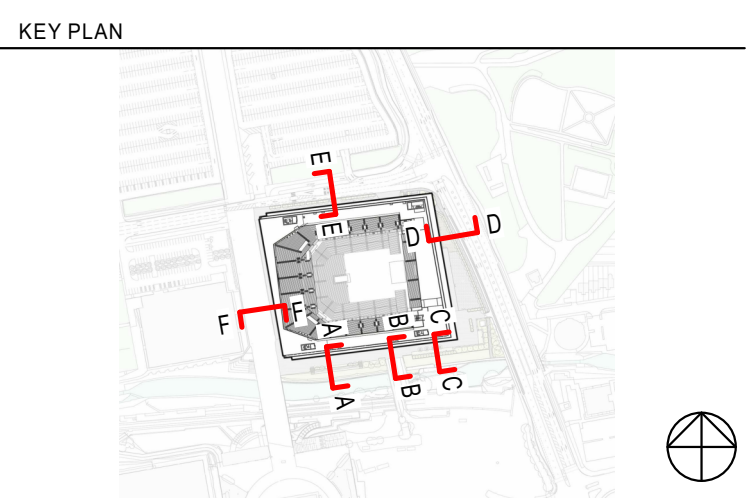

THIS DRAWING IS ONLY TO SCALE IF IT IS REPRODUCED AT THE CORRECT PAPER SIZE
1:100@A0
ALL INTERNAL LAYOUTS AND USES ARE SHOWN FOR ILLUSTRATIVE PURPOSES ONLY AND ARE NOT FOR DETERMINATION



© COPYRIGHT. ALL RIGHTS RESERVED.
THIS WORK IS COPYRIGHT AND CANNOT BE REPRODUCED OR COPIED IN ANY FORM OR BY ANY OTHER MEANS (DRAWING, ELECTRONIC OR MECHANICAL, INCLUDING PHOTOCOPYING) WITHOUT THE WRITTEN PERMISSION OF OVG. ALL RIGHTS RESERVED. THE TERMS OF THE AGREEMENT OR AGREEMENT BETWEEN POPULOUS AND THE RESTRICTING PARTY.
USE FIGURED DIMENSIONS IN PREFERENCE TO SCALED. CHECK ALL DIMENSIONS ON SITE BEFORE FABRICATION OR SETTING OUT.

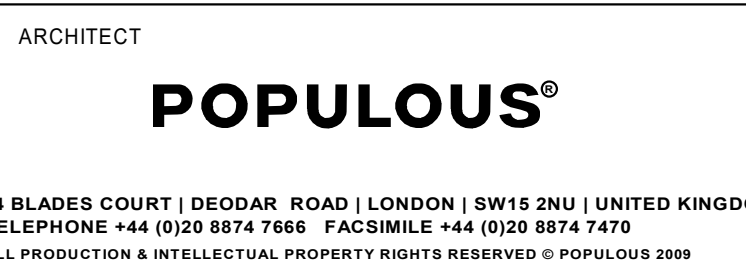

PROJECT NAME
OVG MANCHESTER

DRAWING TITLE
LANDSCAPE SECTIONS

STATUS		PROJECT No.	
PLANNING		4933	
DATE	SCALE	SIZE	
14/02/2020	1 : 100	A0	
DRAWN		APPROVED	
ML	TJ	DS	
PROJECT	ORIGIN	ZONE	LEVEL
BRA-POP-ZZ-	ZZ-	DR-	L-