


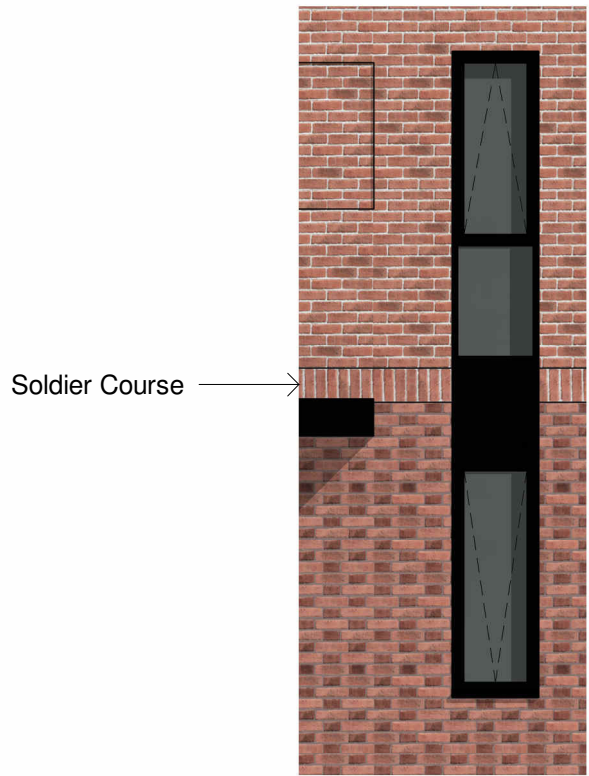


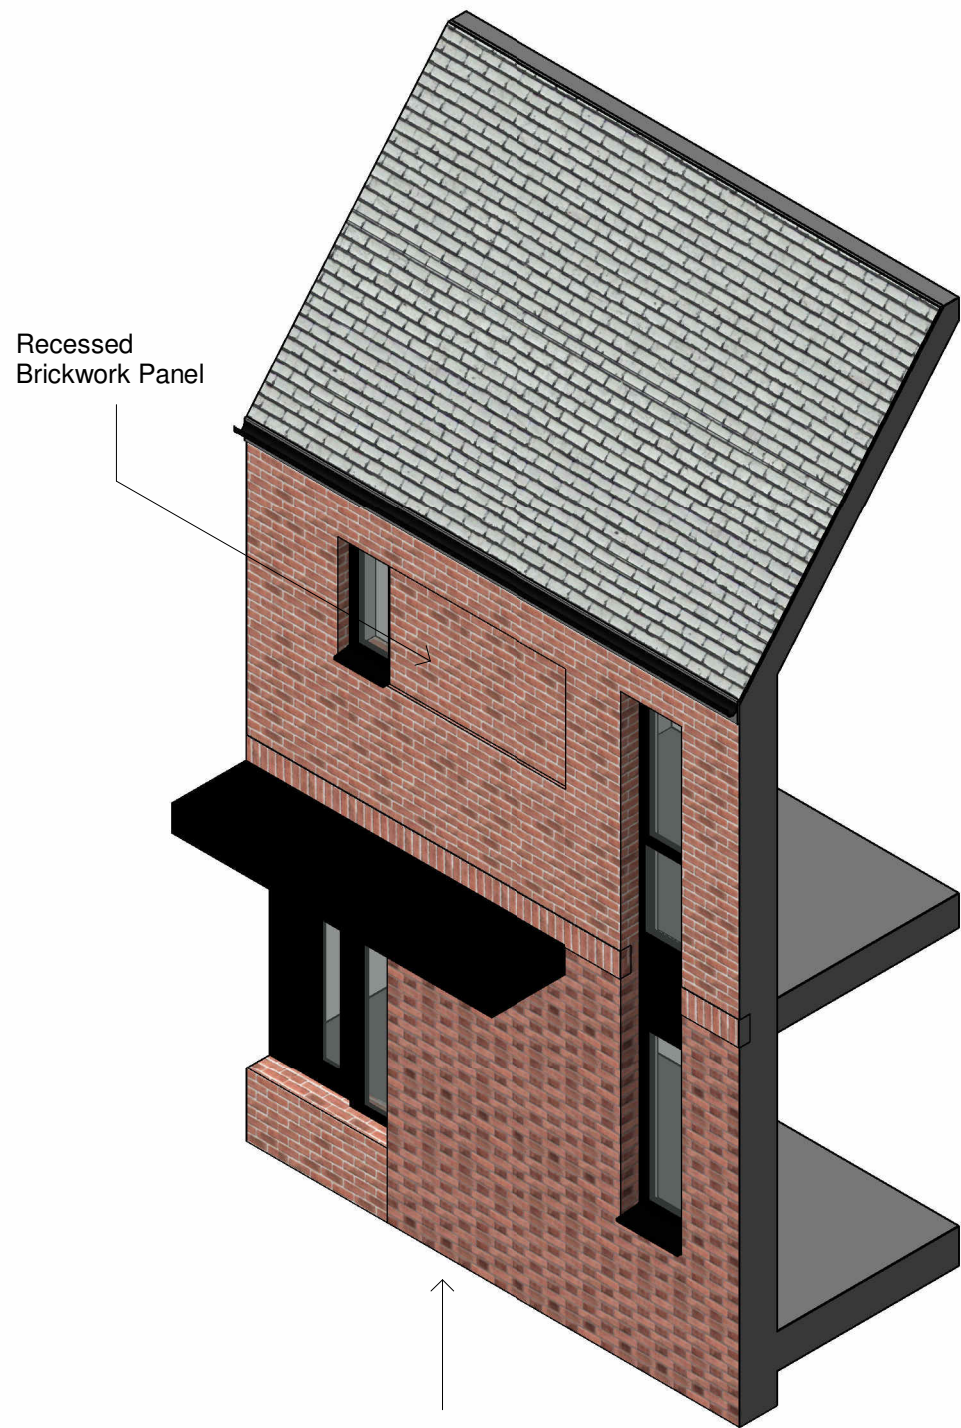


Elevation
1 : 50

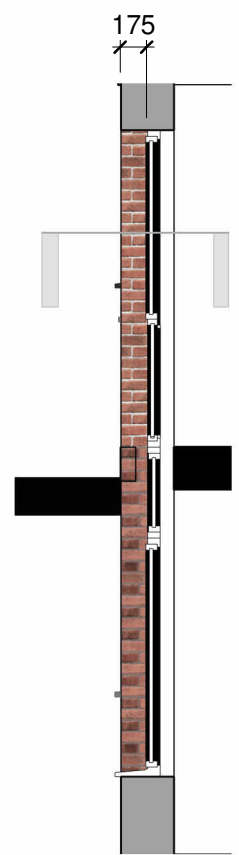


Section
1 : 50

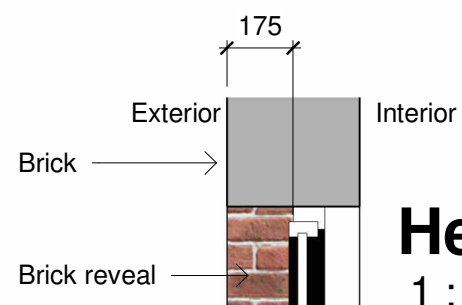

Head Detail
1 : 20

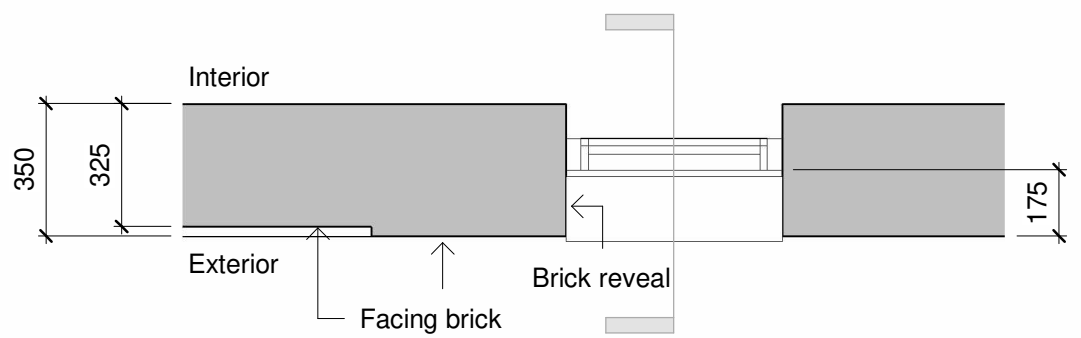

Plan
1 : 20

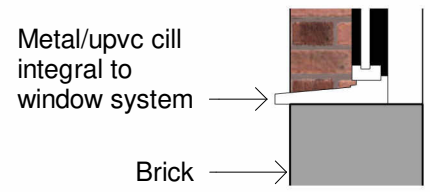

Cill Detail
1 : 20

© BOWKER SADLER PARTNERSHIP LIMITED
THIS DRAWING IS THE SUBJECT OF COPYRIGHT WHICH VESTS IN BOWKER SADLER PARTNERSHIP LIMITED. IT IS AN INFRINGEMENT OF COPYRIGHT TO REPRODUCE THIS DRAWING, BY WHATEVER MEANS, INCLUDING ELECTRONIC, WITHOUT THE EXPRESS WRITTEN CONSENT OF BOWKER SADLER PARTNERSHIP LIMITED WHICH RESERVES ALL ITS RIGHTS
BOWKER SADLER PARTNERSHIP LIMITED ASSERTS ITS RIGHTS TO BE IDENTIFIED AS THE AUTHOR OF THIS DESIGN
DRAWING NOT TO BE SCALED.
REPORT ERRORS & OMISSIONS TO ARCHITECT.
CHECK ALL DIMENSIONS ON SITE
DRAWING TO BE READ IN CONJUNCTION WITH THE HEALTH AND SAFETY PLAN AND ALL RELEVANT RISK ASSESSMENTS

- Materials**
- Roof.
Thin edge fibre cement roof tile
 - Wall.
Red Brick
 - Wall.
Red Feature Brick
 - Window
Grey U.P.V.C.
Spandrel panels between windows.
Opacified glass
 - Canopy.
Grey - Polyester powder coated pressed metal
Door
Grey U.P.V.C.

REV.	DATE	DRN.	CHKD.
------	------	------	-------

PROJECT
Dob Brook Close

CLIENT
Guinness Developments Limited

DRAWING
Typical bay study 2 storey house

SCALE As indicated	SHEET SIZE @ A3	DRAWN PC	CHECKED MD	DATE 06/02/20
-----------------------	--------------------	-------------	---------------	------------------

BOWKER SADLER ARCHITECTURE
A: Hatherlow House, Hatherlow, Romiley, Stockport SK6 3DY
T: 0161 406 7333
E: office@bowker-sadler.co.uk
W: www.bowker-sadler.co.uk

JOB No 18-079	DRAWING No 1040	REVISION
STATUS Planning		

