

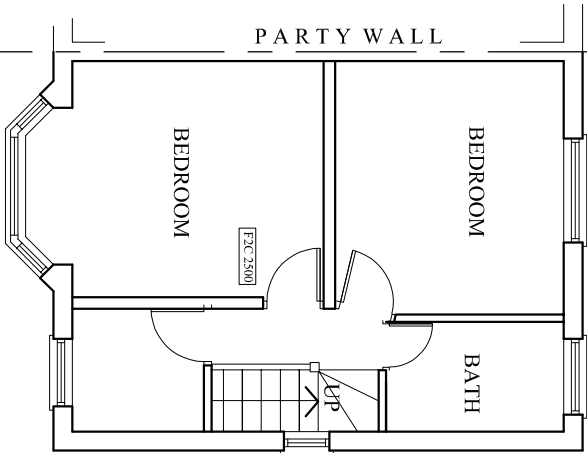


STORE

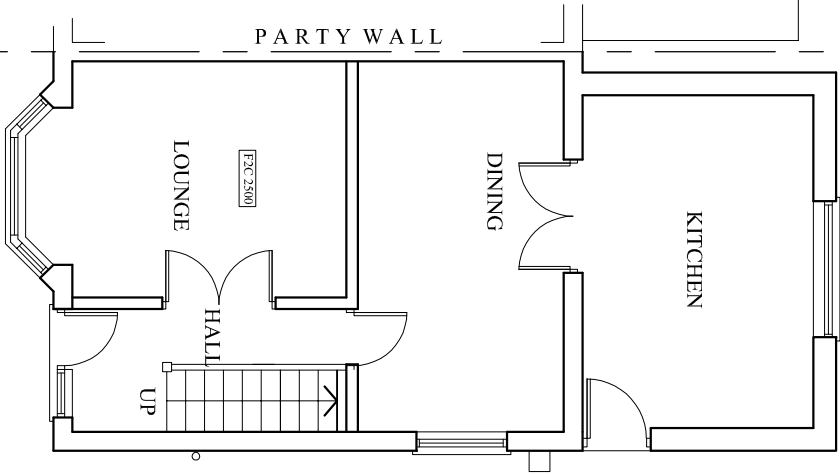

EXISTING SIDE ELEVATION

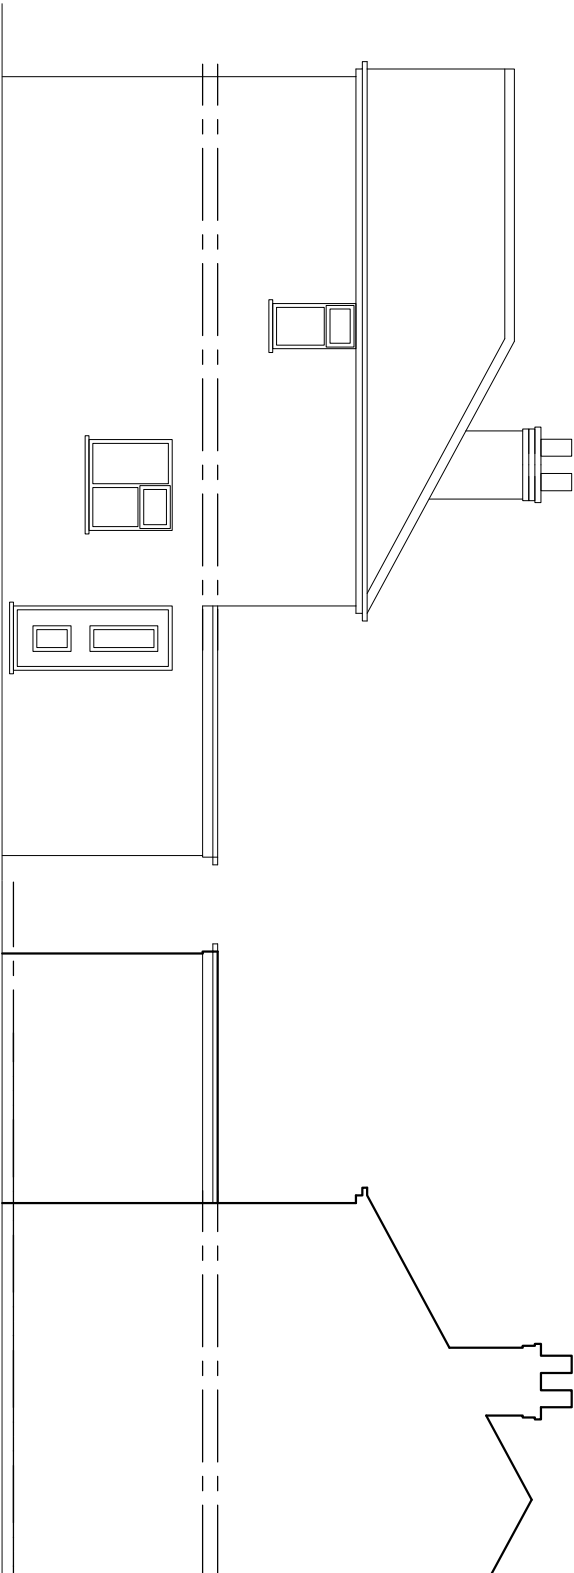

EXISTING SIDE ELEVATION

EXISTING REAR ELEVATION

