

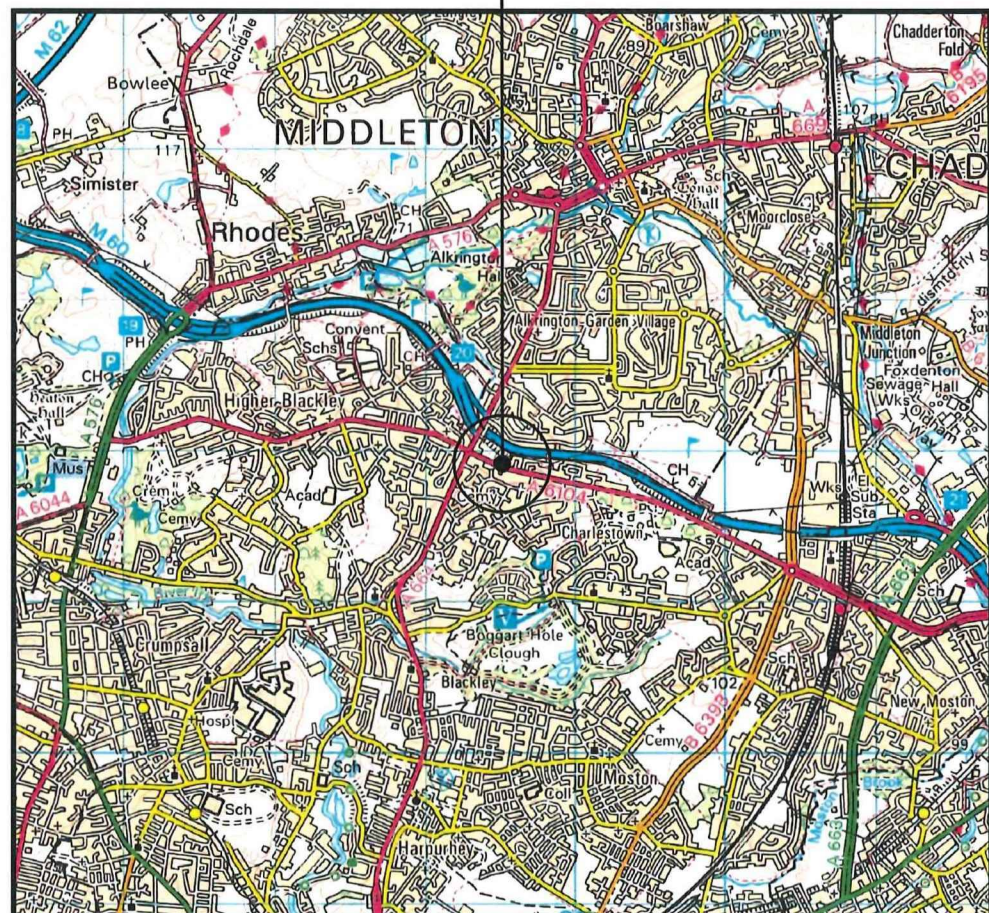


SITE LOCATION
(Scale 1:50000)

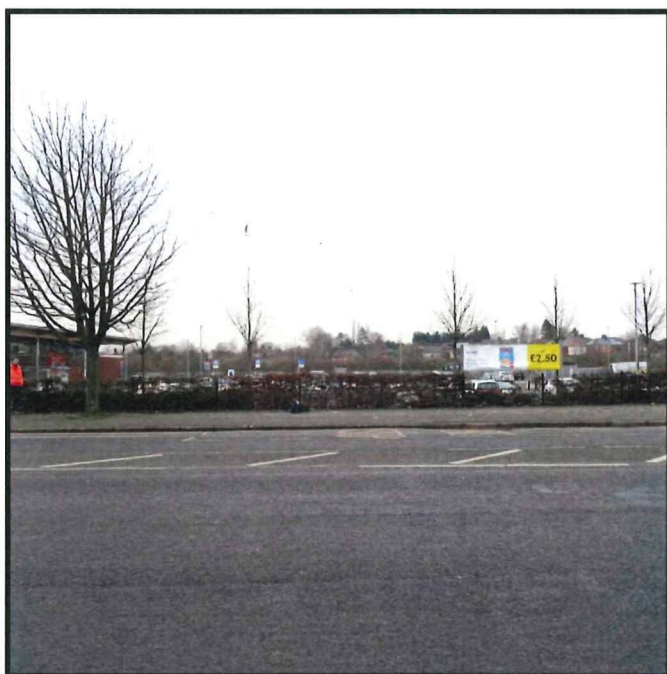


SITE PHOTOGRAPH

The drawings comply with TEF & Vodafone Standard ICNIRP guidelines.
Designed in accordance with CORNERSTONE document: SDN0008

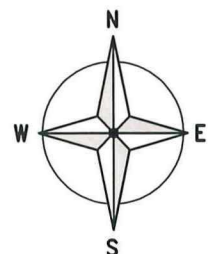

4040.00

4039.00

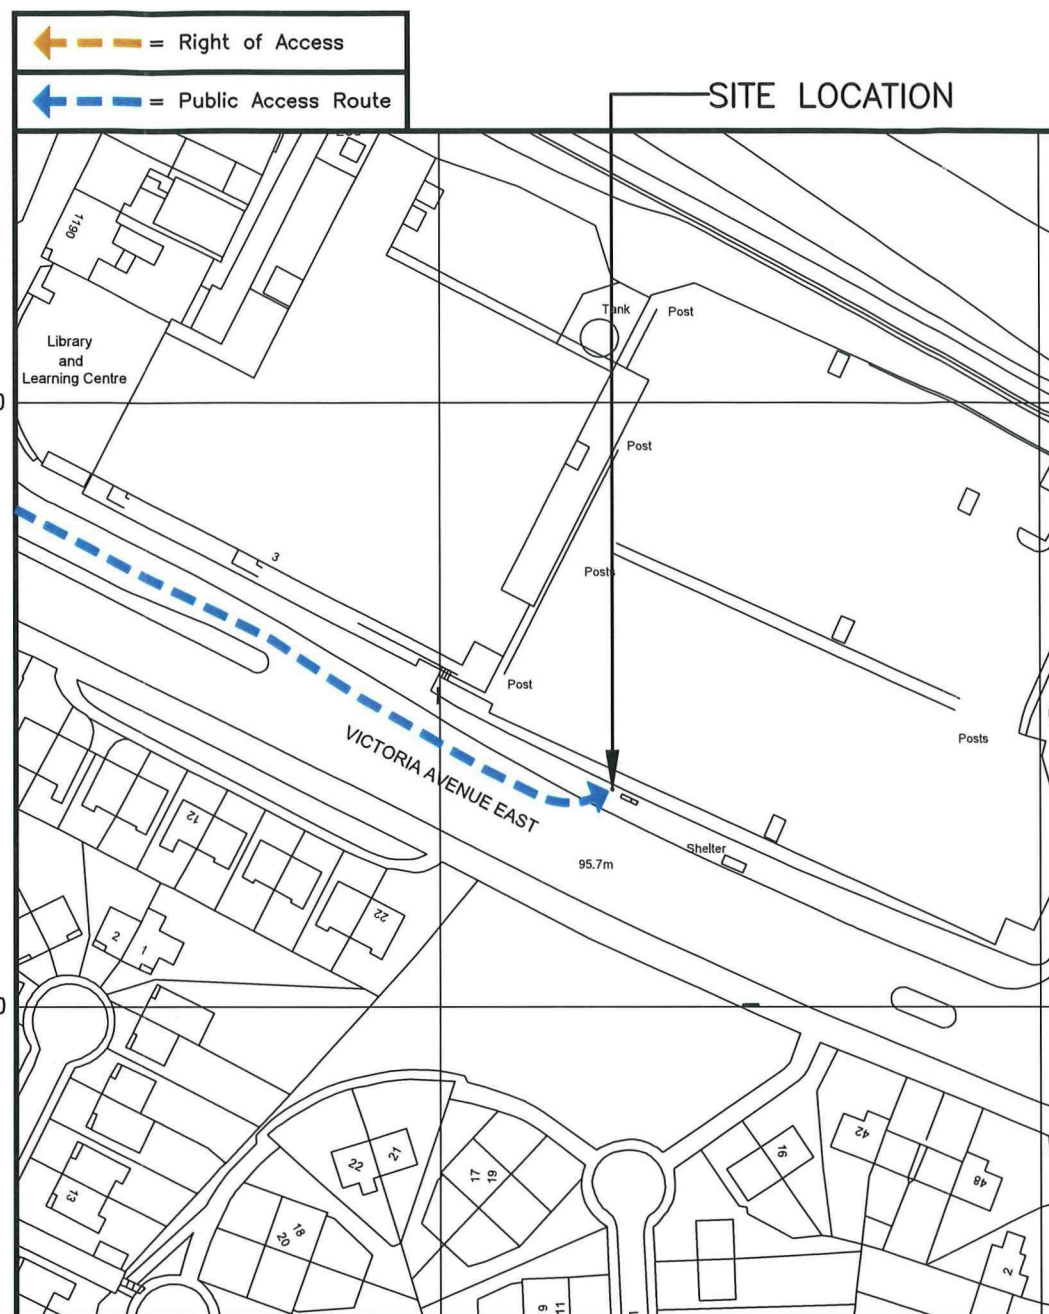

DETAILED SITE LOCATION

(Scale 1:1250)

Based upon Ordnance Survey map extract
with the permission of the Controller of
Her Majesty's Stationery Office.
Crown copyright.
Licence No. 100060010



ALL DIMENSIONS ARE IN mm UNLESS NOTED OTHERWISE

N.G.R E: 386429 N: 403936

DIRECTIONS TO SITE:
FROM THE M60, JUNCTION 20, HEAD SOUTH
ON ROCHDALE ROAD/A664. AFTER 240m, AT
THE TRAFFIC LIGHTS, TURN LEFT ONTO
VICTORIA AVENUE EAST. SITE IS LOCATED ON
THE LEFT AFTER 140m.

NOTES:

PLANNING AND
BUILDING CONTROL

05 MAR 2020

A	Issued for Approval	CS	SSH	29.01.20
REV	MODIFICATION	BY	CH	DATE

CLARKE
telecom
Unit E, Madison Place, Northampton Road,
Manchester, M40 5AG
Tel: 0161 785 4500
Fax: 0161 785 4501
Web: www.clarke-telecom.com

O₂
BEACON 3

Cell Name Opt.

SW OUTSIDE BLACKLEY TESCO -

Cell ID No

CORNERSTONE	TEF	VF
302984_01	088994	N/A

Site Address / Contact Details

VICTORIA AVENUE EAST
MANCHESTER
GREATER MANCHESTER
M9 6HB

Drawing Title:
SITE LOCATION MAPS

Purpose of issue: PLANNING Dwg Rev:

Drawing Number: 100 A

Surveyed By: SSH Original Sheet Size: A3 Pack Issue:

Drawn: CS Date: 29.01.20 Checked: SSH Date: 29.01.20 A