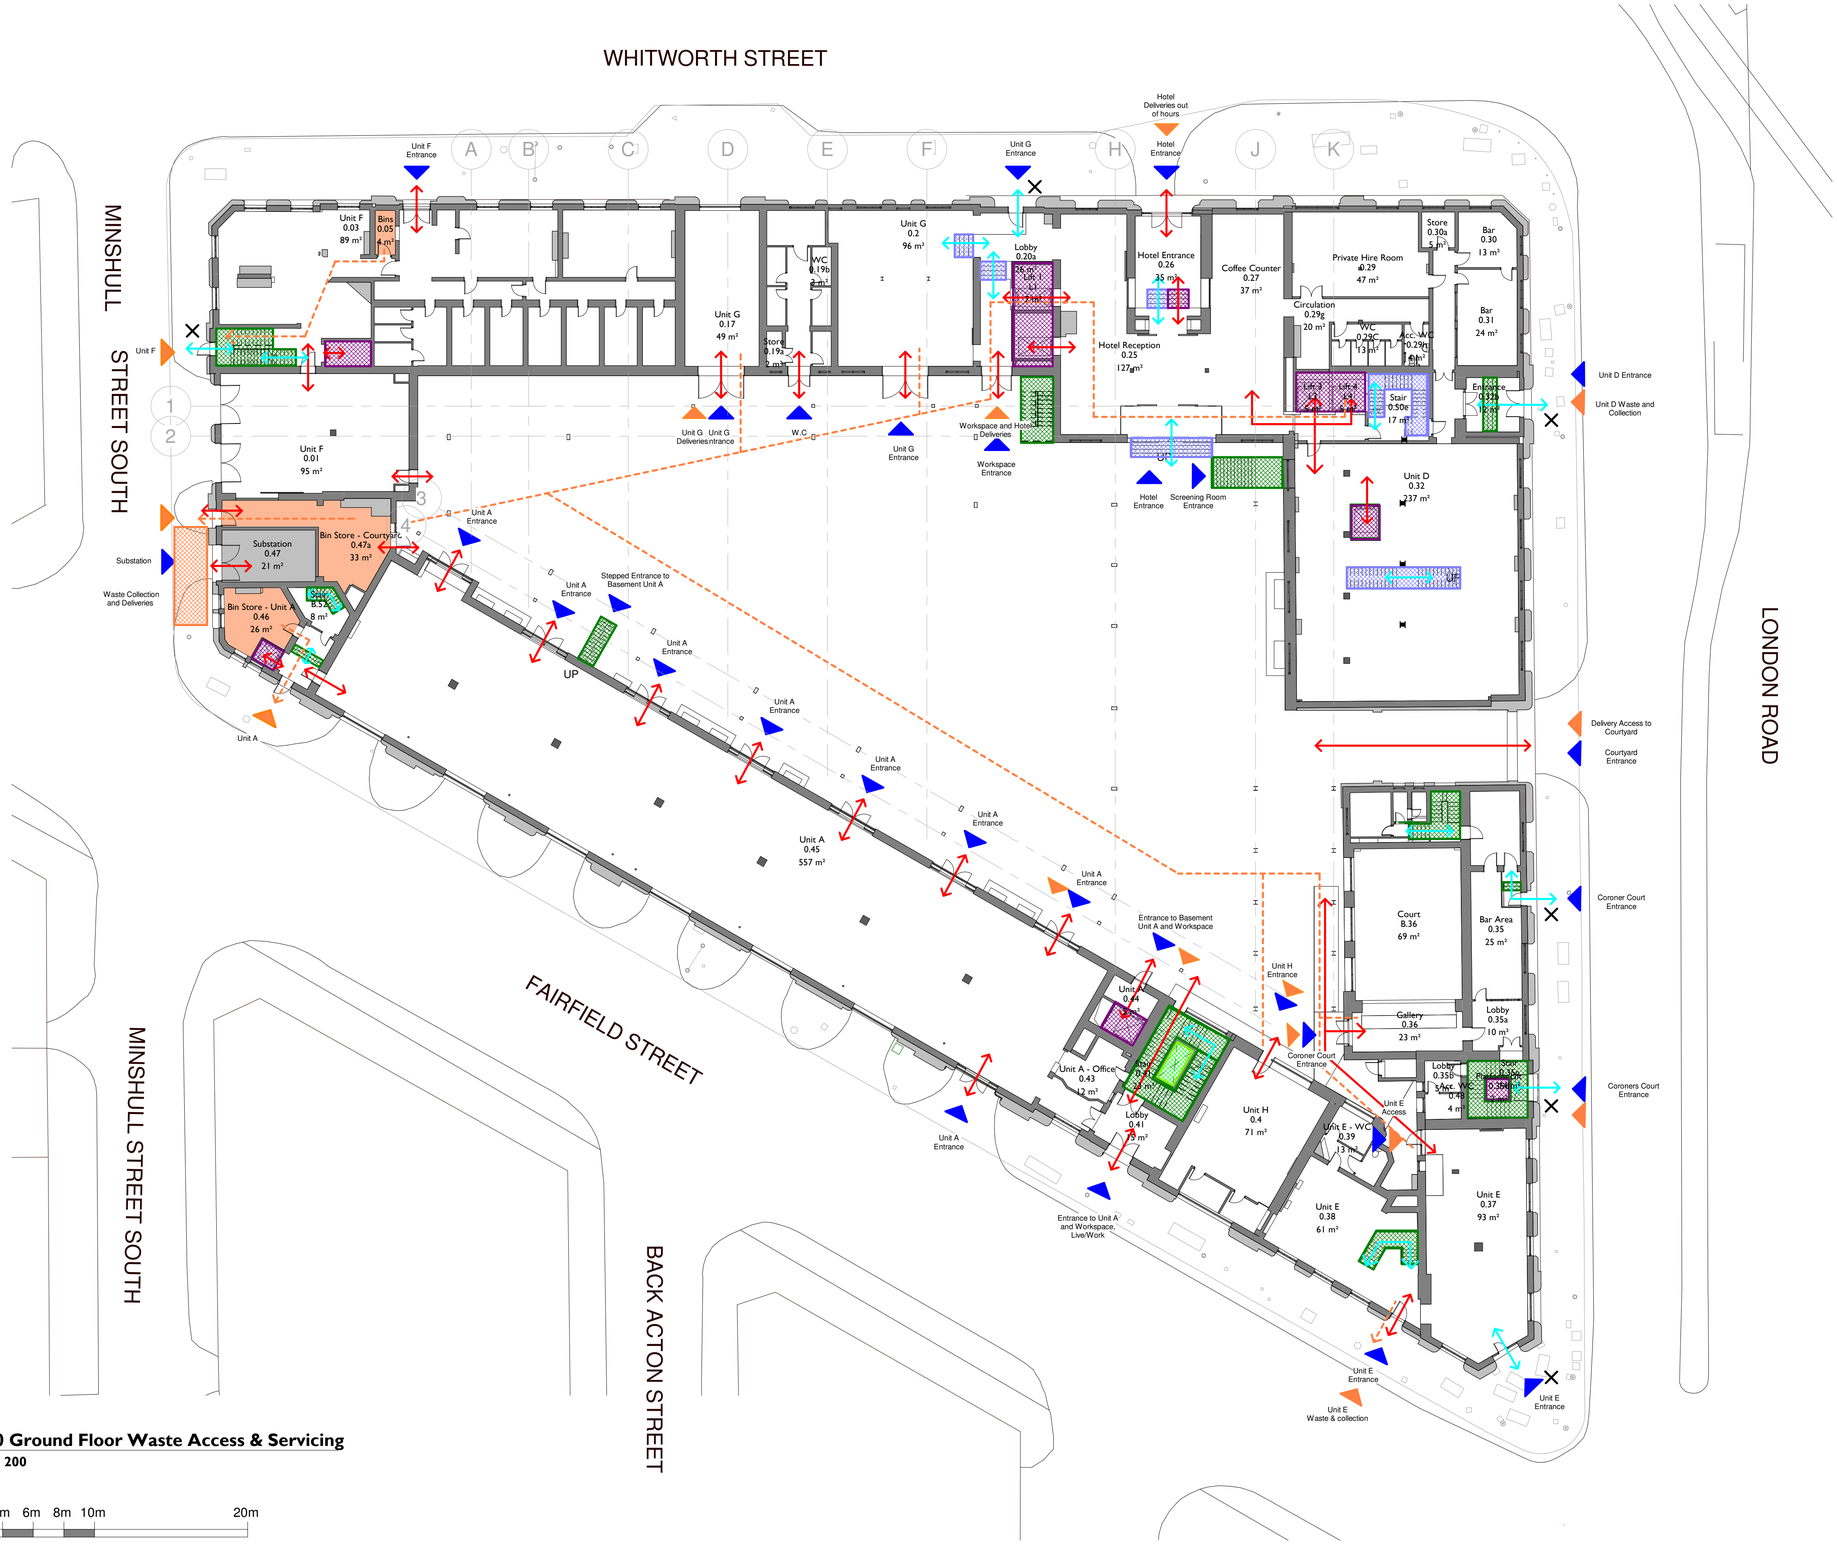


1 2021 **00 Ground Floor Waste Access & Servicing**
1 : 200

Notes:

Drawings are based on survey data and may not accurately represent what is physically present.

Do not scale from this drawing. All dimensions are to be verified on site before proceeding with the work.

All dimensions are in millimeters unless noted otherwise.

Purcell shall be notified in writing of any discrepancies.

Key Plan
not to scale

Key:

- Proposed Lift
- Proposed Stairs
- Existing Stairs
- Existing Lift (Not In-Use)
- Waste Collection Points
- Accessible Bedrooms
- Bin Store
- Substation
- Level Access
- Stepped Access
- Waste Out
- Deliveries In
- Access
- Managed with Portable Ramp

REV	DATE	DESCRIPTION
1	05/12/19	For Planning
2	06/12/19	For Planning
3	06/12/19	Minor amendments

CLIENT
Allied London

PROJECT
London Road Fire Station

JOB NUMBER
240242

PURCELL

TITLE
Ground Floor Waste, Access and Servicing Strategy

SIZE	SCALE	LAST REVISED	DRAWN	CHECKED
A1L	1 : 200	06/12/2019 15:20:33	Author	Checker

REV 3 **SUITABILITY/REASON FOR ISSUE** S2 FOR PLANNING

DRAWING NUMBER
240242-PUR-FS-A-2021

St James', 79 Oxford Street, Manchester, M1 6FQ
© PURCELL 2019. PURCELL ® IS THE TRADING NAME OF PURCELL ARCHITECTURE LTD.