

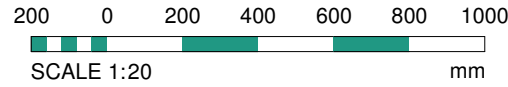



DO NOT SCALE FROM THIS DRAWING
ALL DIMENSIONS MUST BE CHECKED ON SITE BY CONTRACTOR PRIOR TO CONSTRUCTION

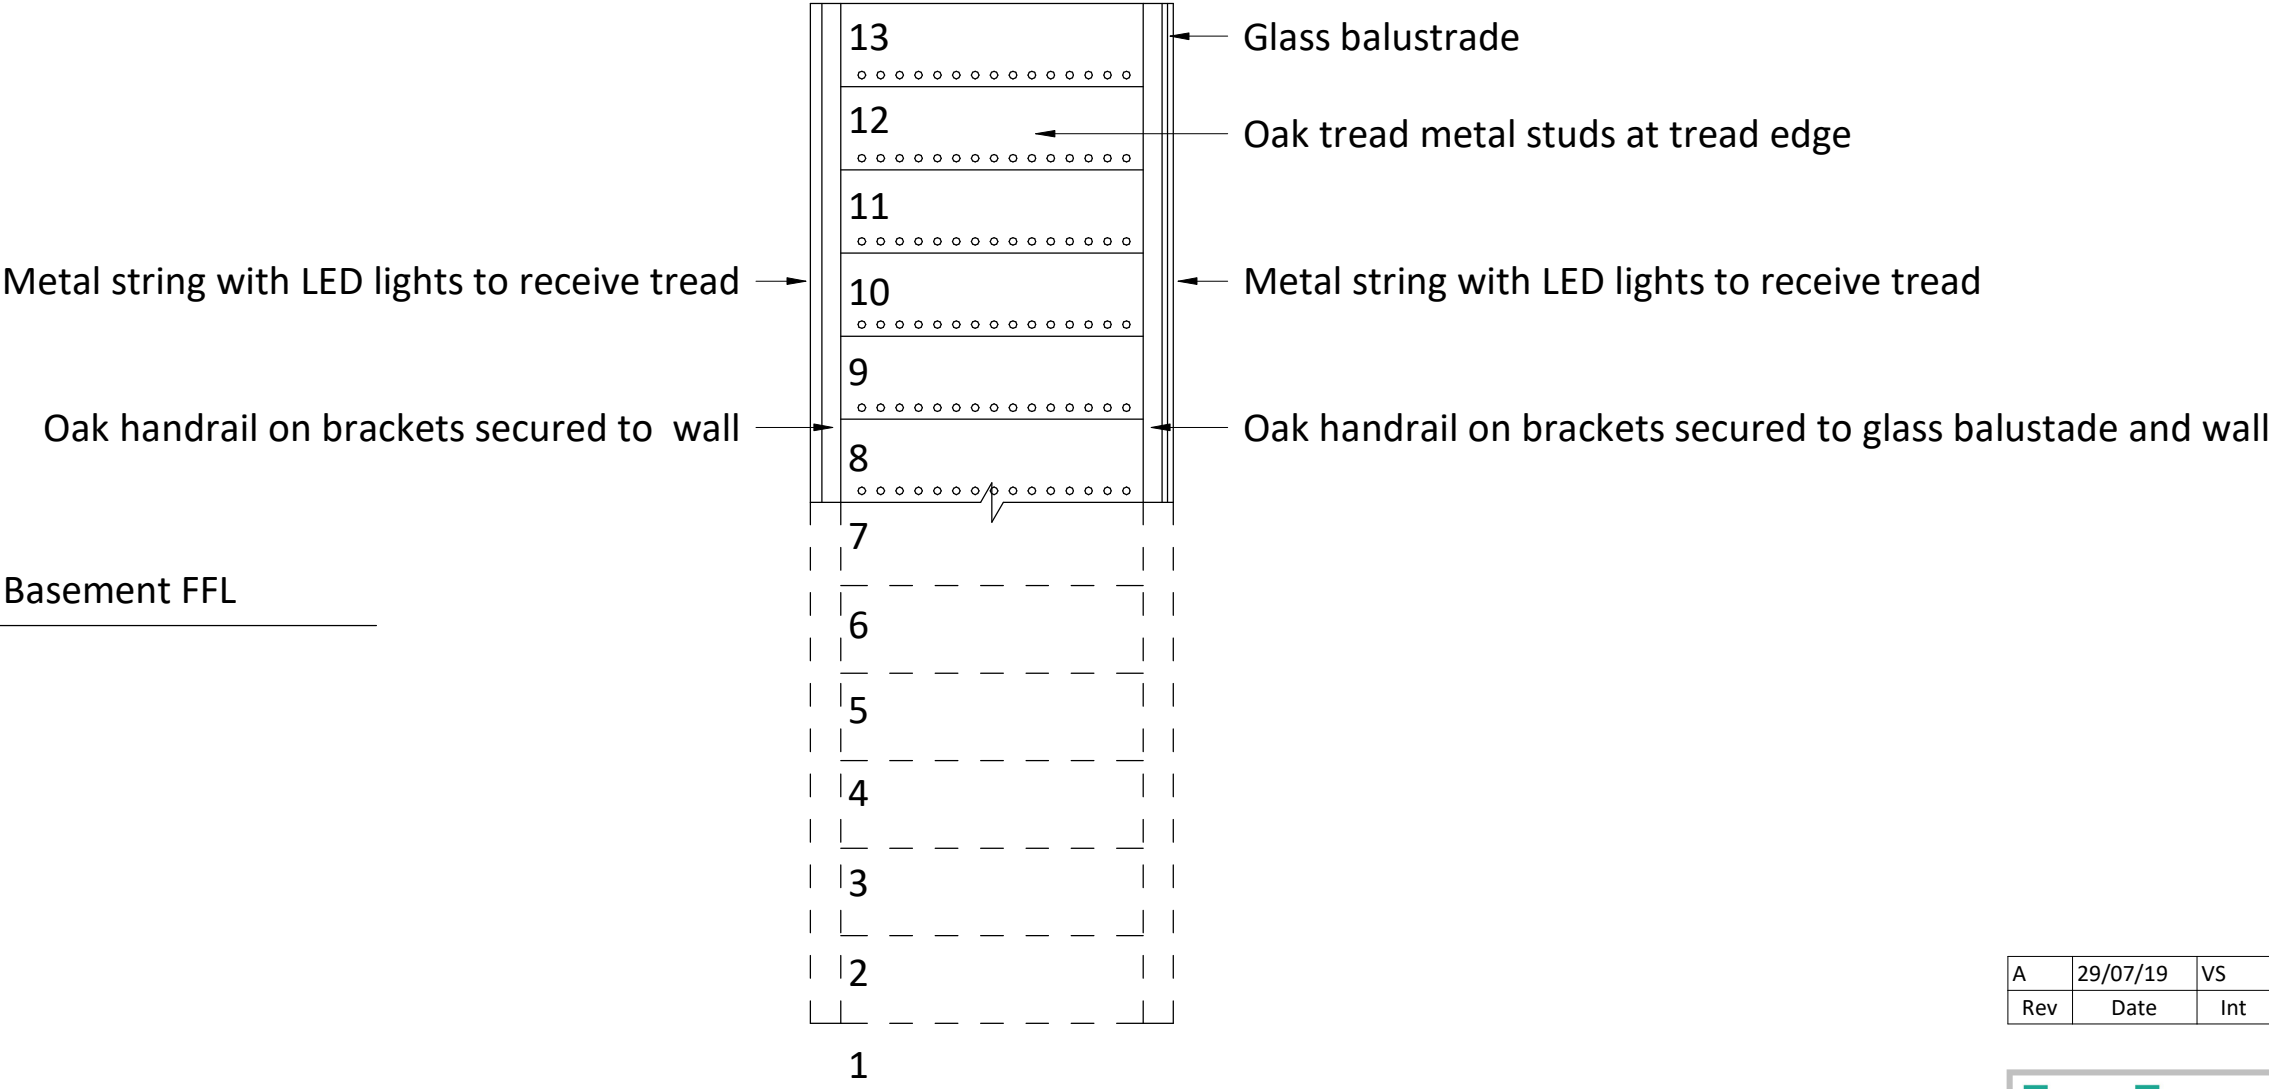

Drawing not modified

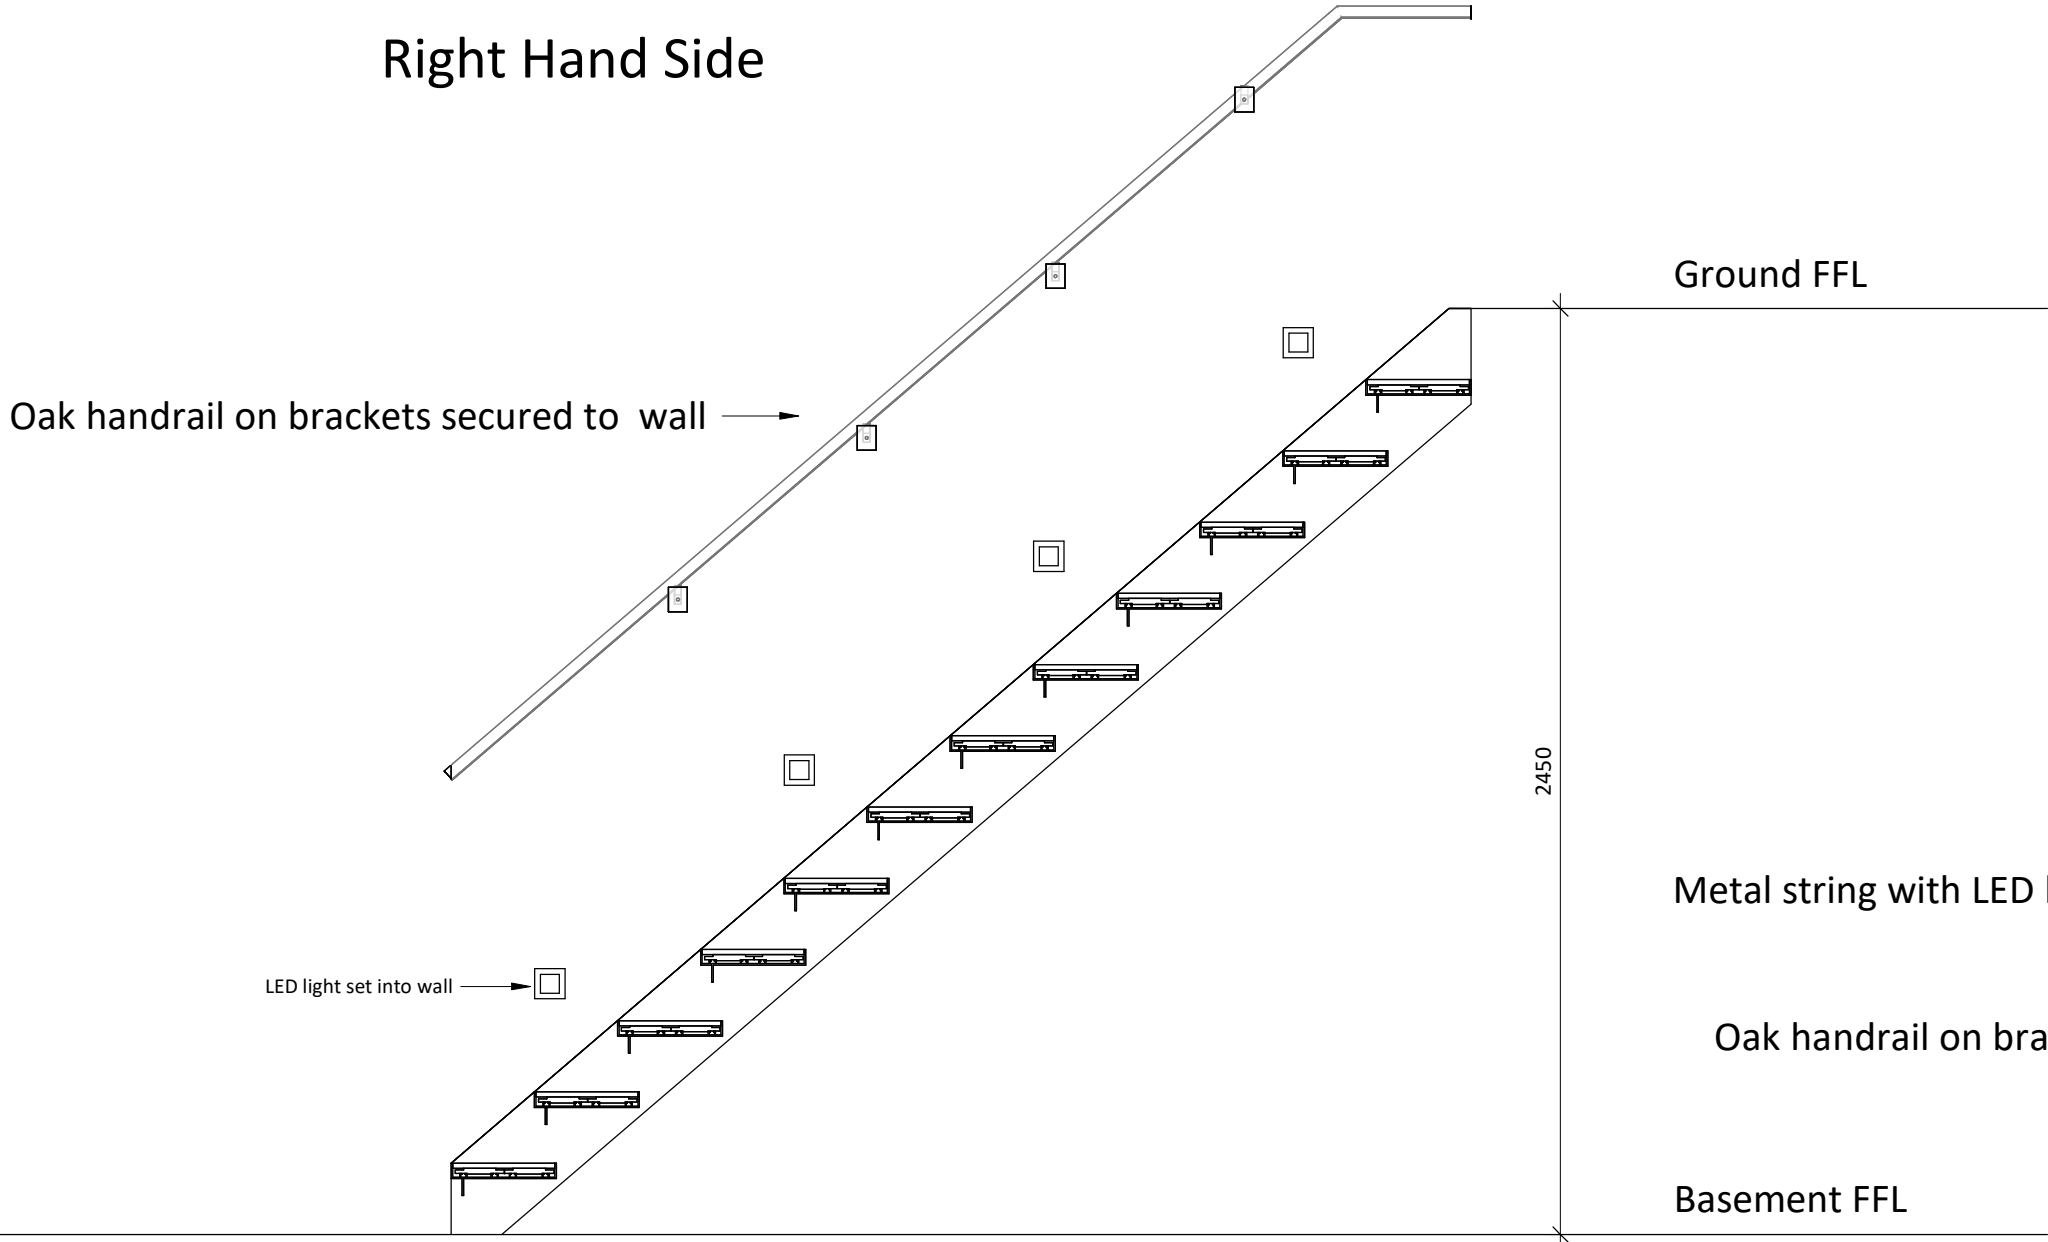

Plan

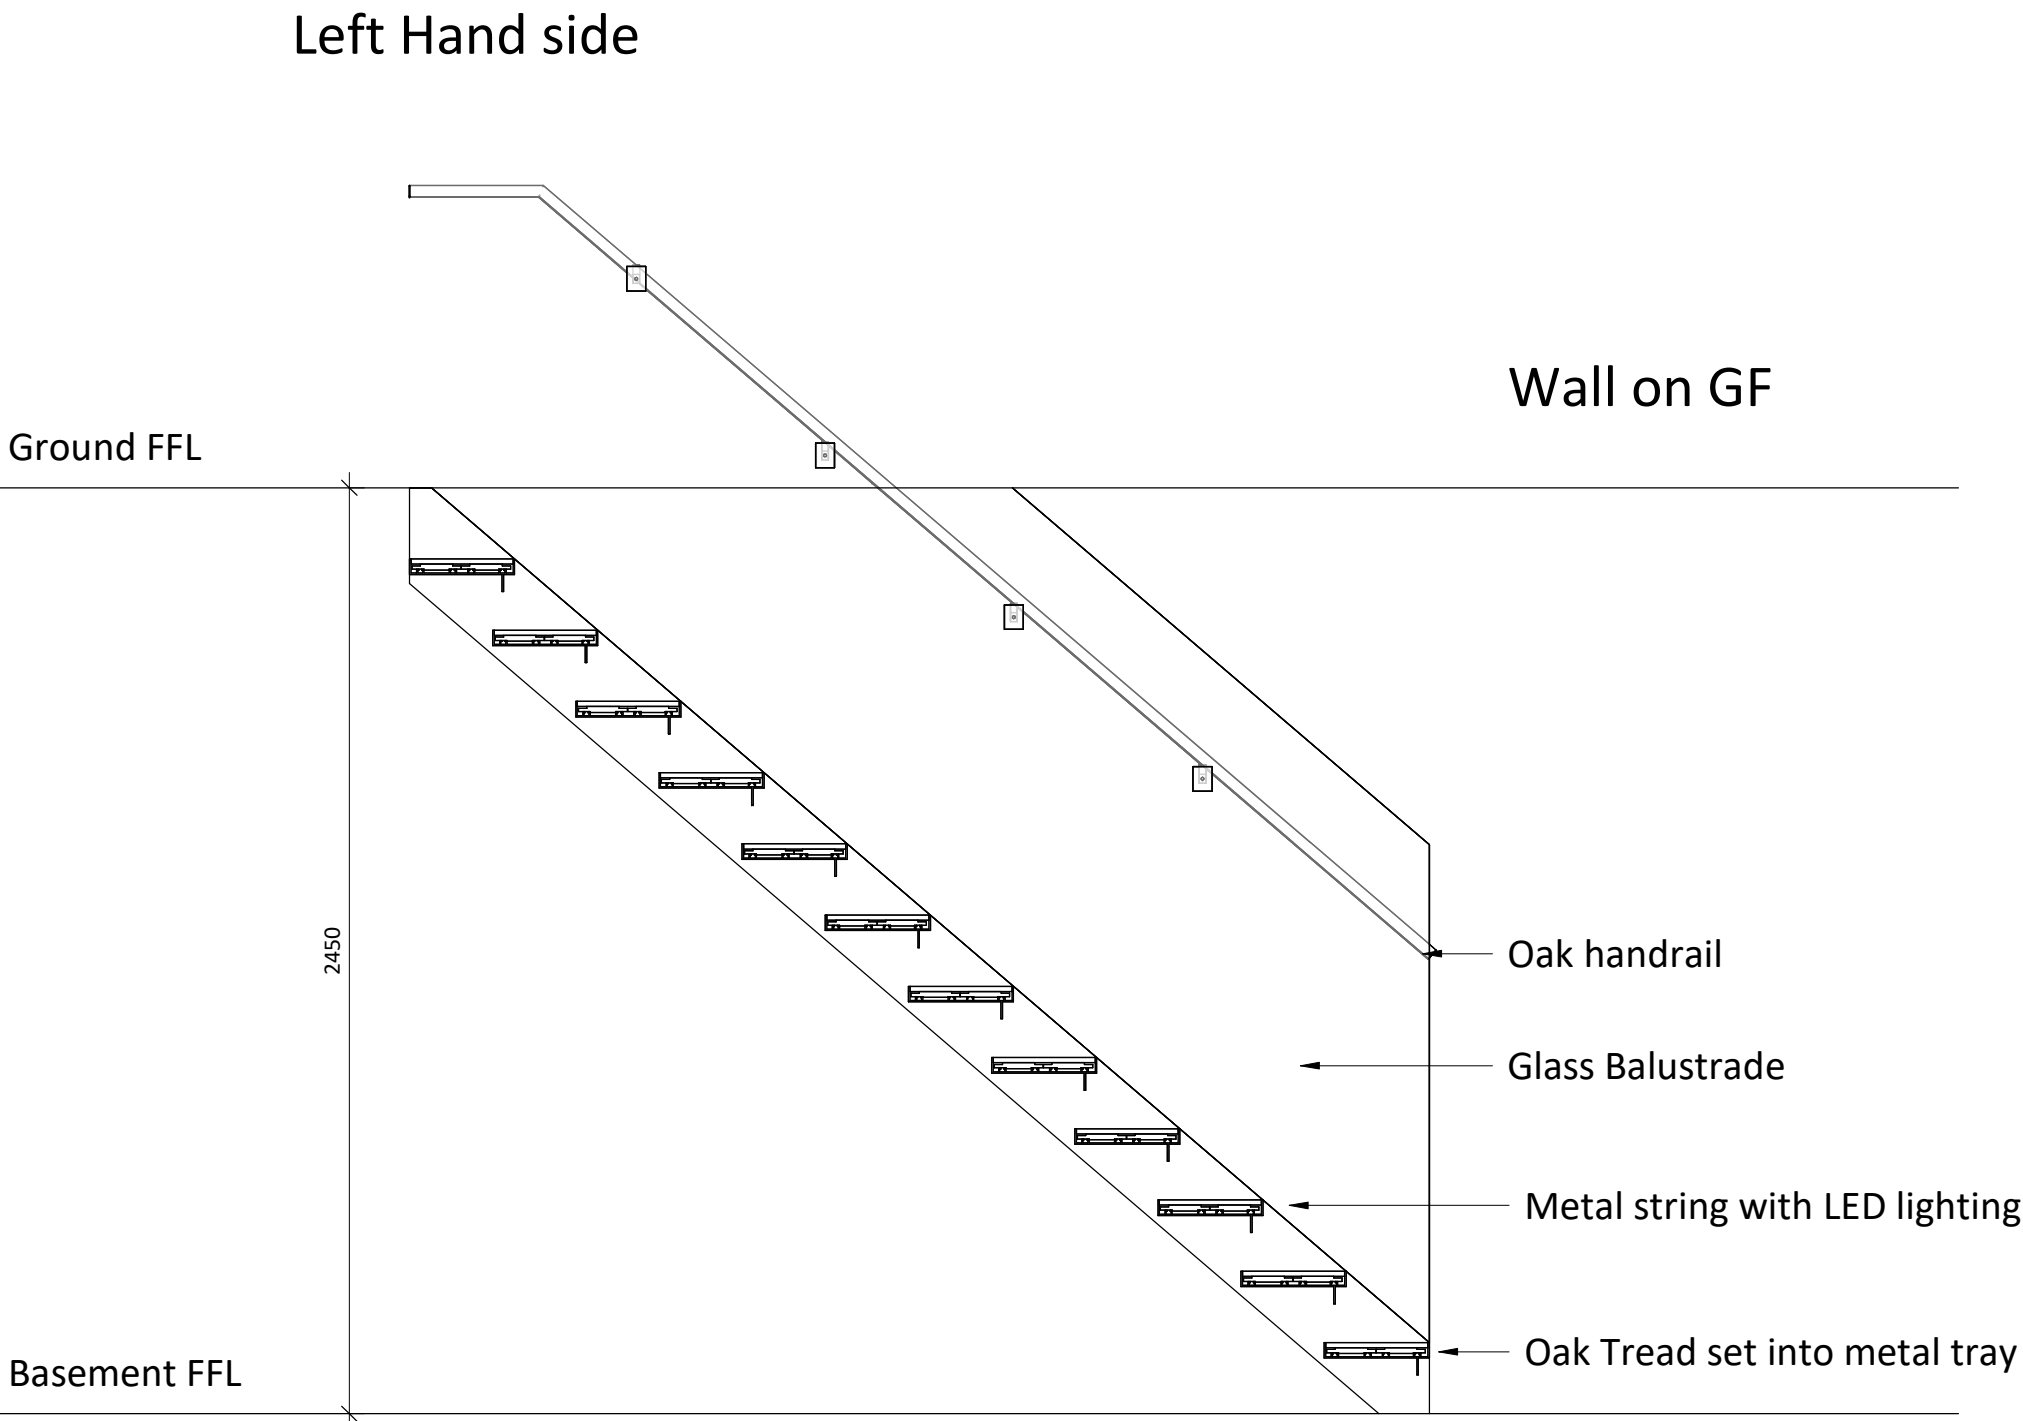

A	29/07/19	VS	Scale bar added
Rev	Date	Int	Description

btp
ARCHITECTS

RIBA
Chartered Practice

Client:
Nilesh Bhatt

Project:
**13 St John Street,
Manchester**

Description:
Basement staircase

Purpose of Issue:			
Building Regulations			
Drawn By:	Checked By:	Date:	Scale @ A2:
VS	VS	29/07/19	
Job No:	Status Code:	Drawing No:	Rev:
3521	S2	213	A
File Identifier: SJ-BTP-00-DR-A-3521_213			
Elizabeth House, 486 Didsbury Road, Heaton Mersey, Stockport, SK4 3BS t 0161 443 1221 e info@bernardtaylor.co.uk w www.btparchitects.co.uk			

Staircase to be designed by specialist
to comply with Building Control Regulations Part K