

- do not scale dimensions from this drawing
- all dimensions to be checked on-site and discrepancies to be reported to the architects

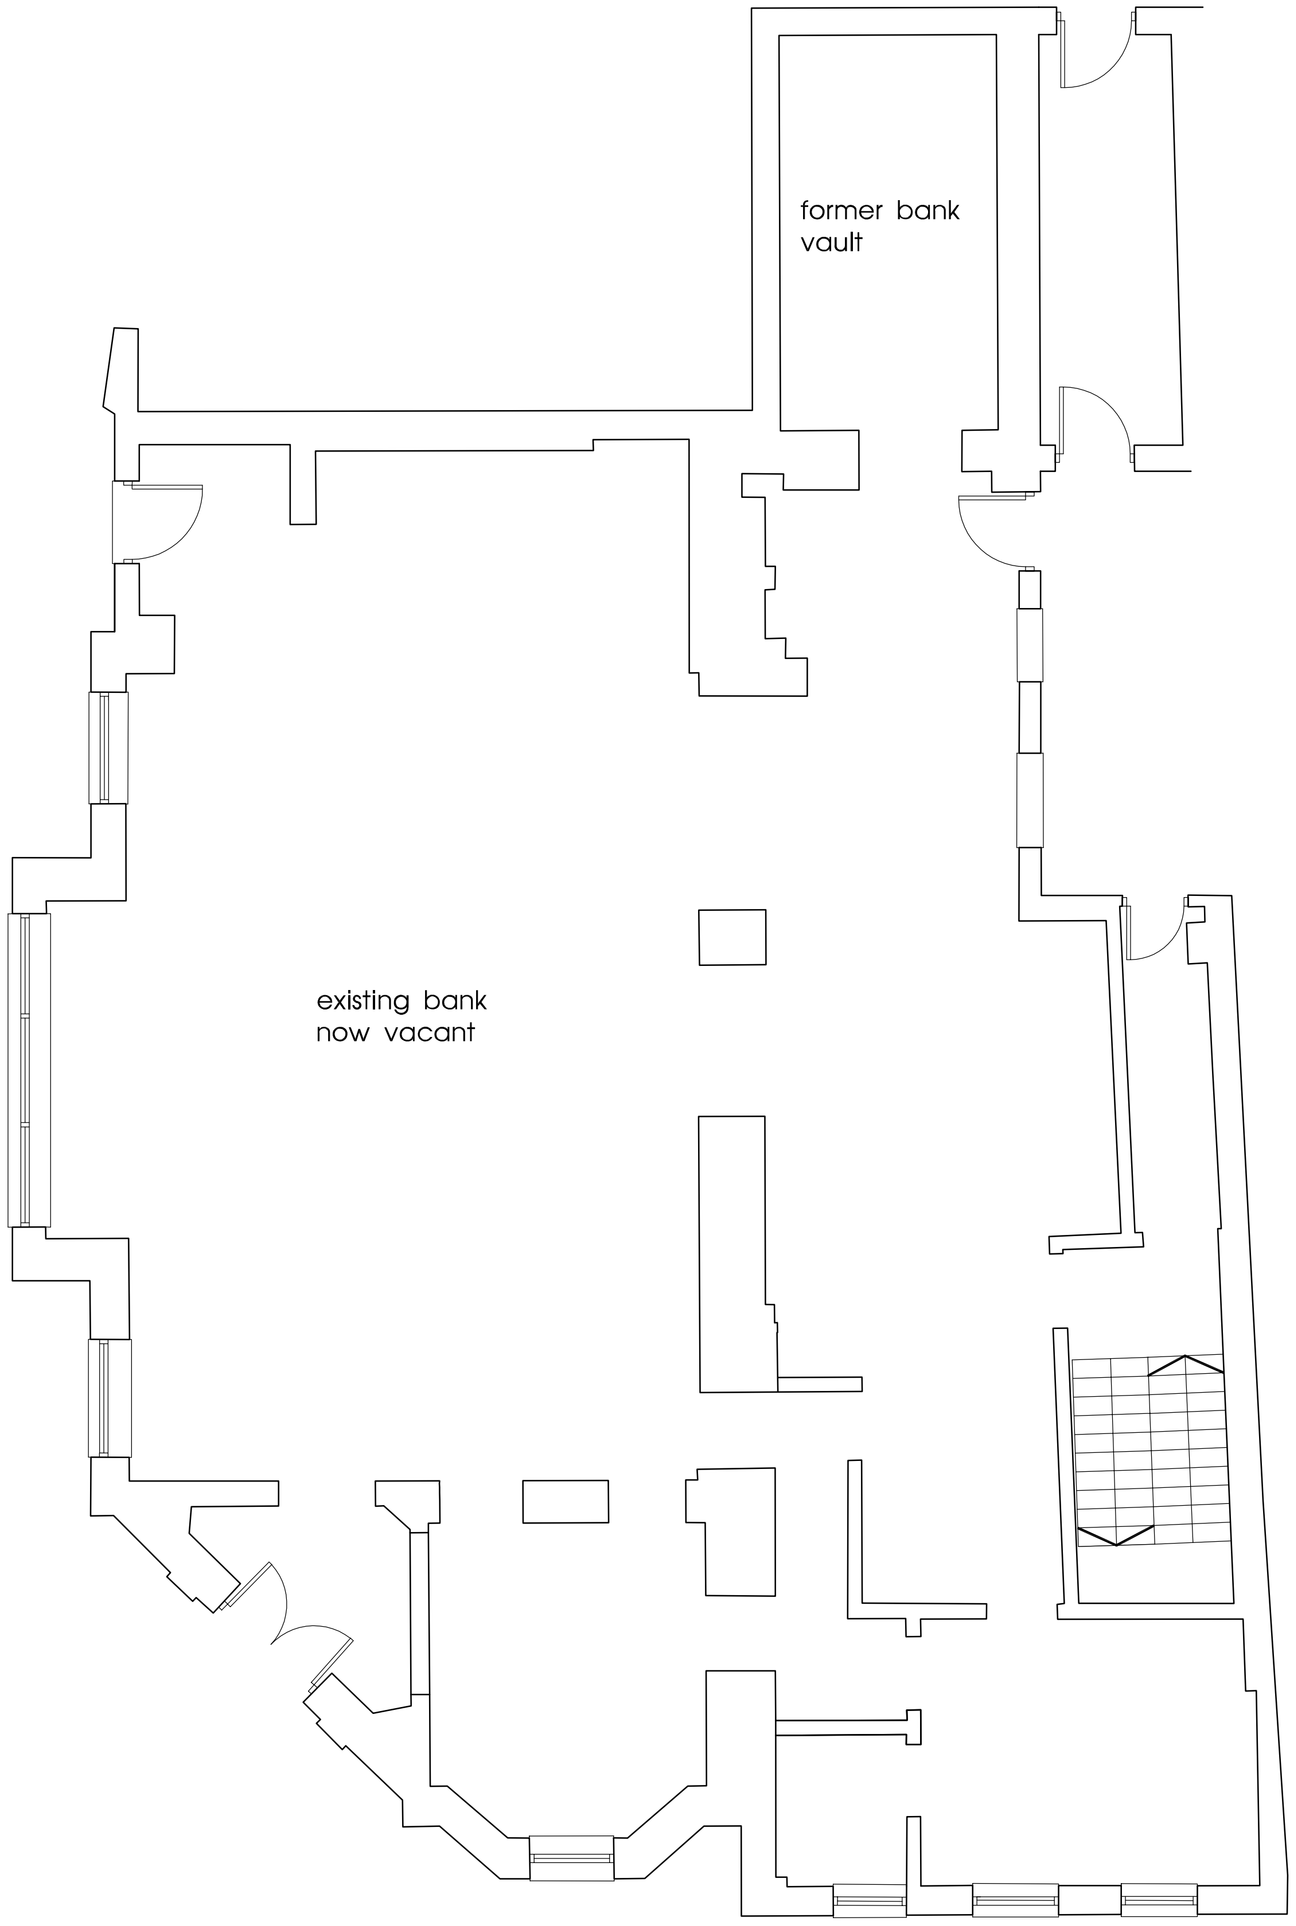


## Ground Floor Plan scale 1:50

0 5 metres


SCALE

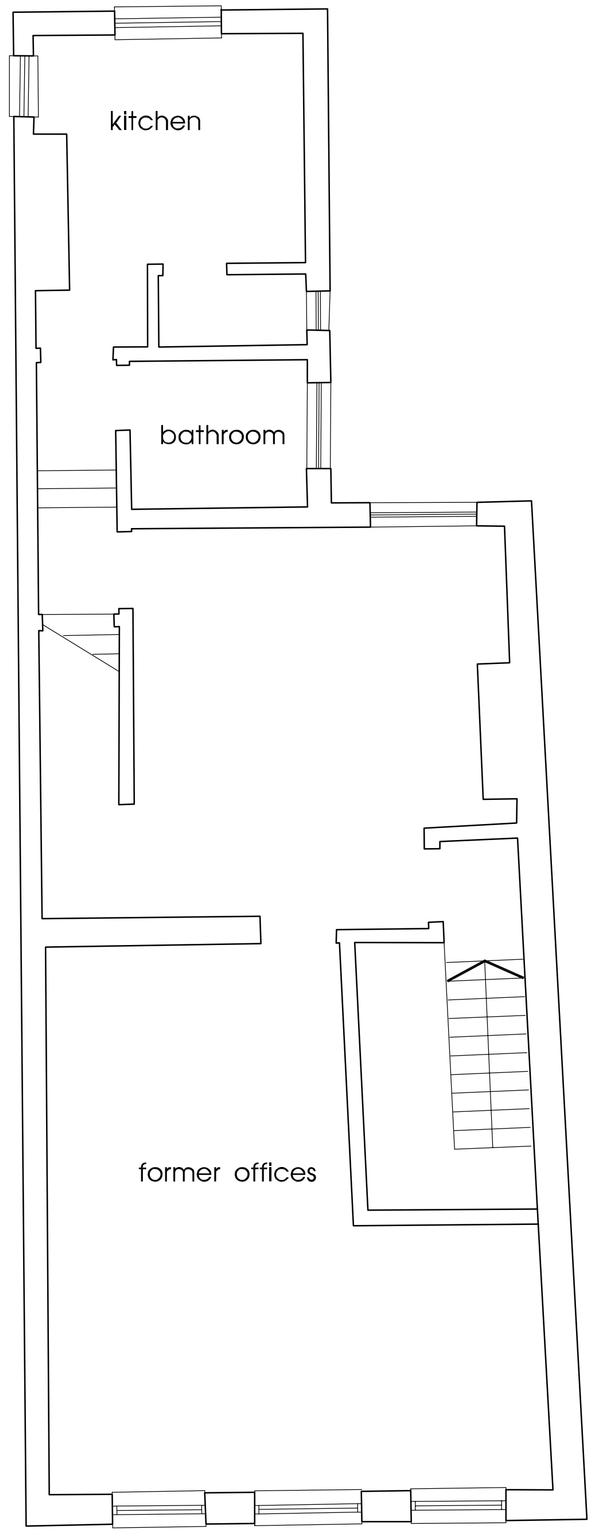


## First Floor Plan scale 1:50

0 5 metres

SCALE

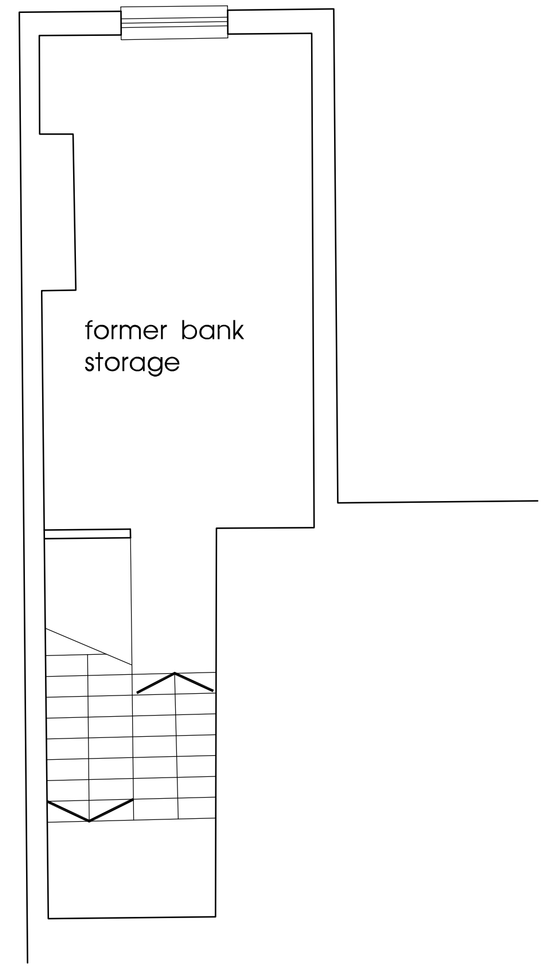


## Second Floor Plan scale 1:50

0 5 metres

SCALE

client
I Awan esq.,

project
Proposed Change of Use
570 & 572 Stcokport Road, Longsight,
Manchester M12 4JJ

title
Existing Plans

drawing number
3403:02

revision
B

scale
1:50 A1

date
June 19

drawn by
RH

staus

fisk
& associates
architects

20 chorley road, swinton, manchester, m27 5aj
t - 0161 793 5300 e - info@rafisk.co.uk