


THIS DRAWING IS COPYRIGHT AND SHOULD NOT BE REPRODUCED WITHOUT PERMISSION OF THE ARCHITECT
ALL DIMENSIONS TO BE CHECKED ON SITE - DO NOT SCALE

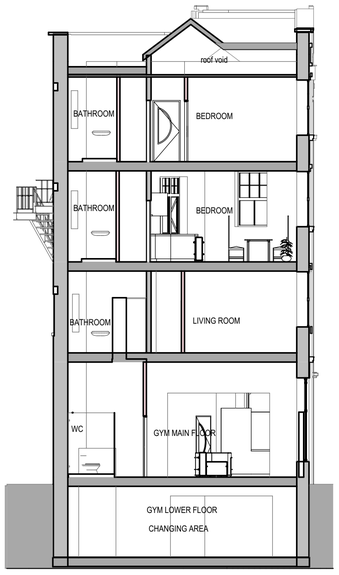


1:100 PROPOSED SECTION A

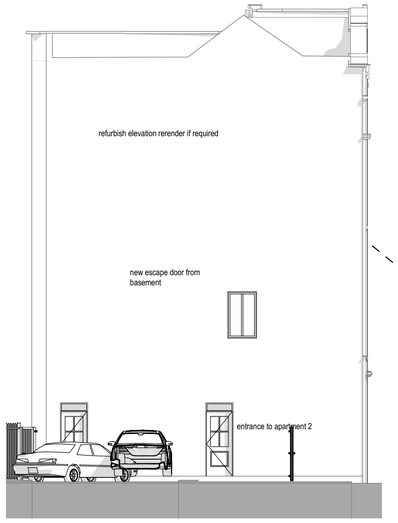


1:100 PROPOSED NORTH EAST ELEVATION

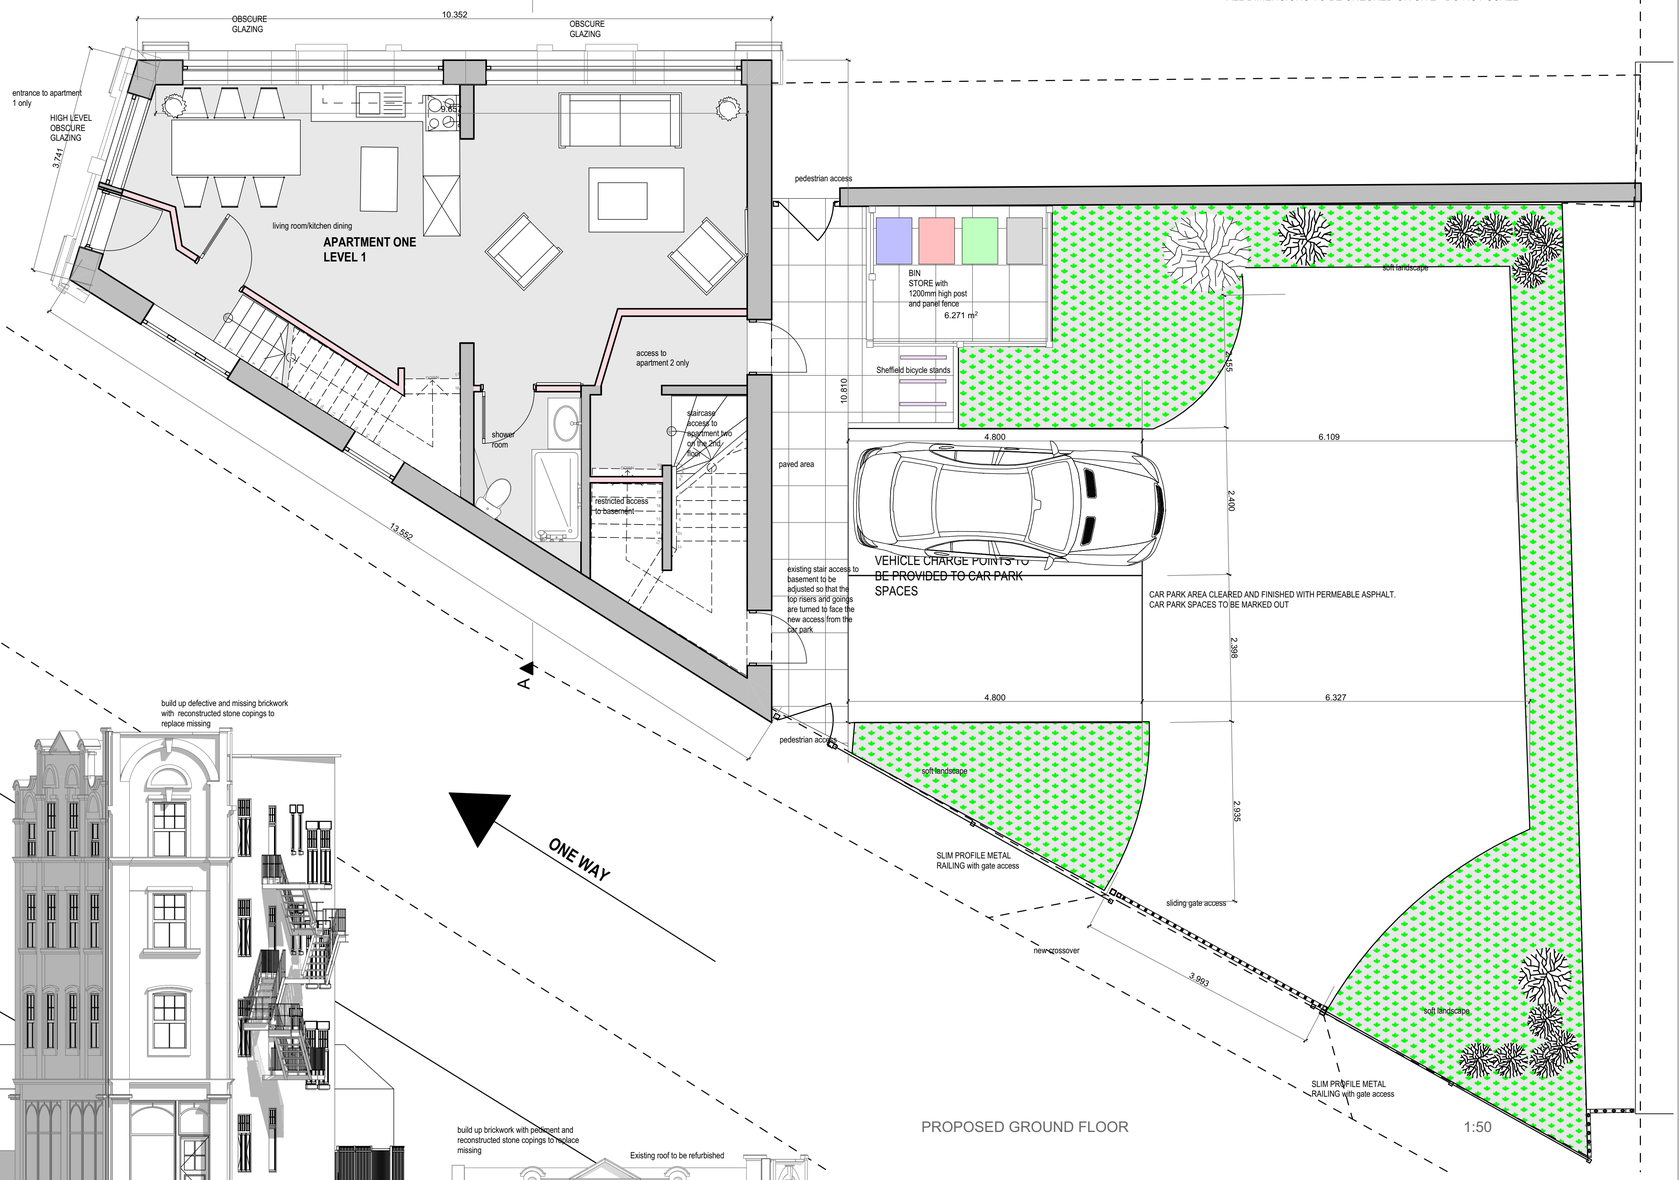

PROPOSED GROUND FLOOR 1:50

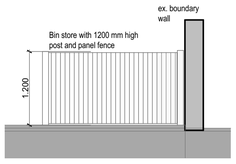

1:50 BIN STORE SIDE 1

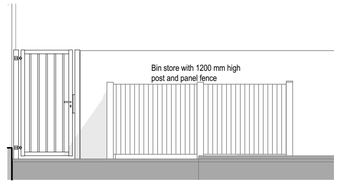


1:50 BIN STORE SIDE 2

1:100 PROPOSED WEST ELEVATION



1:100 PROPOSED SOUTH ELEVATION

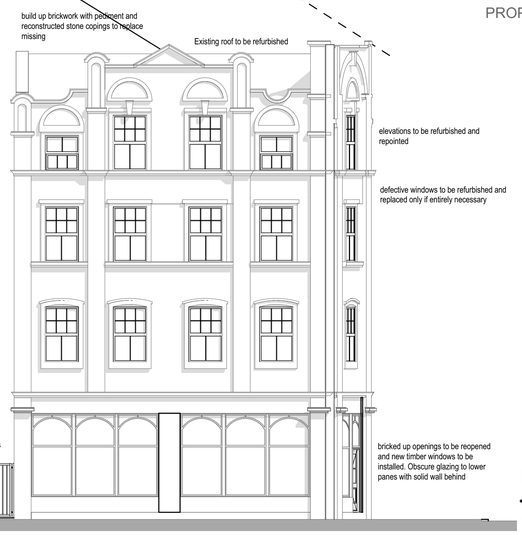

1:100 PROPOSED NORTH WEST ELEVATION

REV A FENCING NOTE ADJUSTED. 31/10/2019

DENOVALE LTD.
TEL: 0161 941 7417 MOBILE 0774 988480
gonshaw associates
chartered architect
3 KENDAL DRIVE GATLEY CHEADLE SK8 4QJ
TEL: 0161 408 4882 MOBILE 07711583075
Email: ron@gonshaw-associates .com

CLIENT	MR JONATHAN BLACKSTON
SITE/CONTRACT	REFURBISHMENT AND CONVERSION 18-20 ROCHDALE RD. M/C M4 4HT
TITLE	PROPOSED GROUND FLOOR PLAN AND ELEVATIONS
DATE OCT 19	SCALE AS SHOWN
CHECKED	DRAWN.
DRG No.	40285 / 12 A /

A1 10CM 20CM