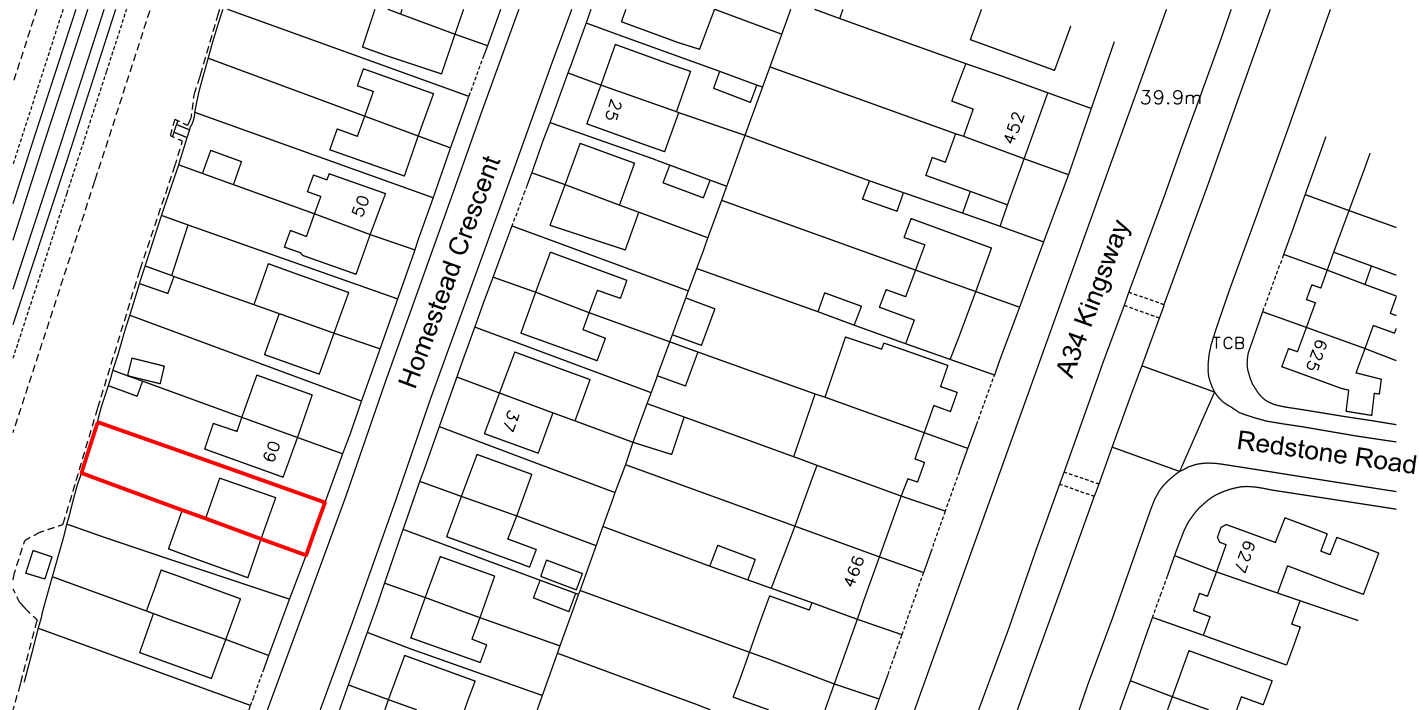


Project
Mr and Mrs Upton
62 Homestead Crescent

Title
Location Plan

Job No.
1090

Drawing No.
L001

Scale @A4
1:1000

