Copyright of this drawing is vested in Jon Matthews Architects and it must not be copied or reproduced without written consent. Figured dimensions only are to be taken from this drawing. Do not scale from this drawing.

All Contractors must visit the site and are responsible for taking and checking all dimensions relative to their work, Jon Matthews Architects are to be advised of any variation between drawings and site conditions.

Electronic data/ drawings issued as 'read only' and should not be interrogated for measurement. All dimensions and levels should be 'read only' from those values stated in text, on the drawings

CONSTRUCTION + It is considered that the proposed works are within the scope of a competent Contractor and as such no unusual hazards have been identified, refer to relevant 'Key' Schedule/ Designers Risk Assessment

Key Plan:

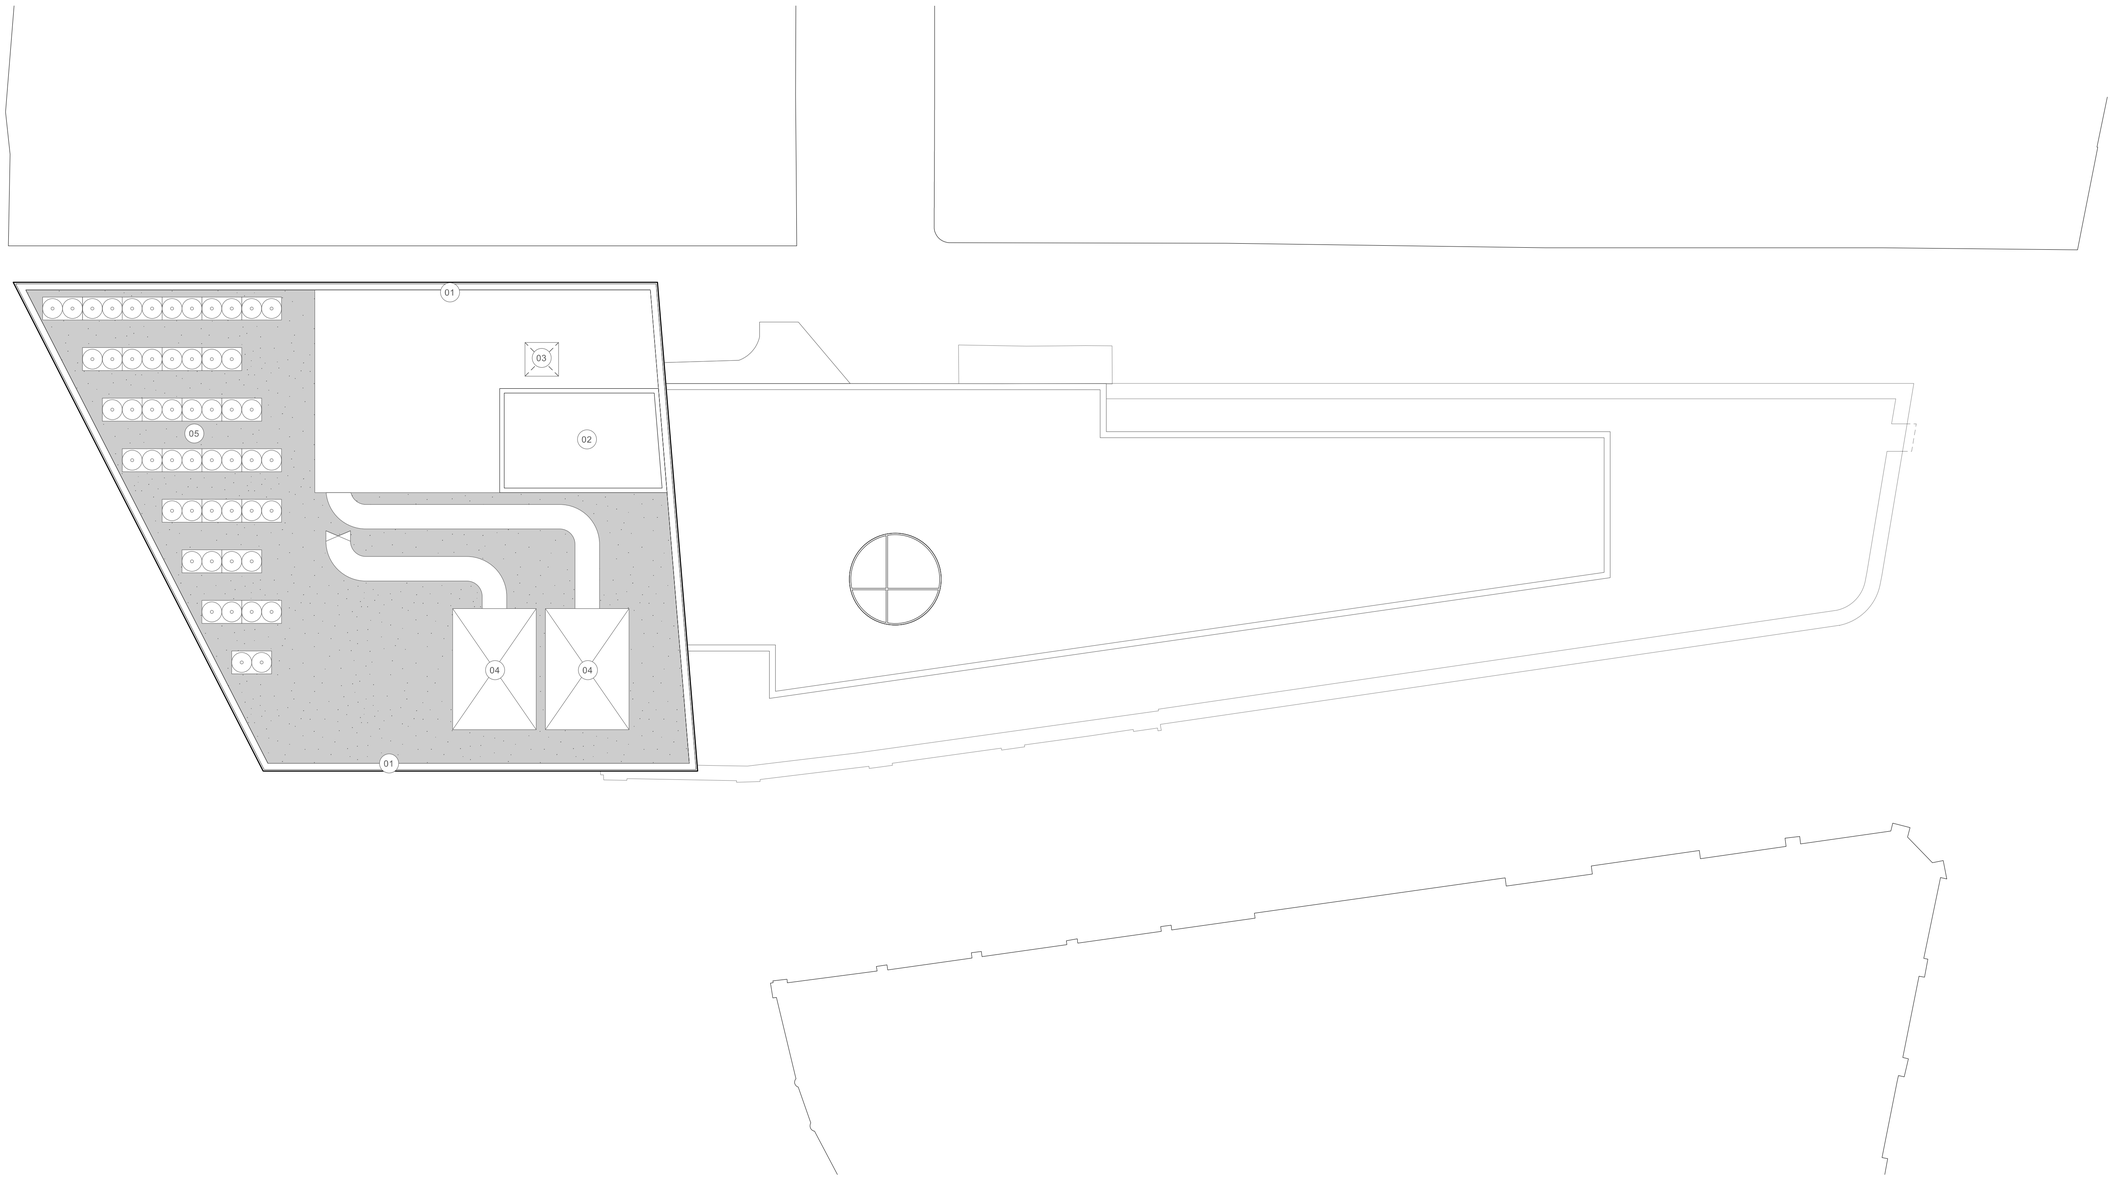


01 Glazed Perimeter Parapet
02 Lift Overrun
03 Roof Access Hatch
04 Air Handling Units
05 Air Pury

| Rev: | Date: | Details: |
|---|---|---|
| A | 18/03/20 | Issued as part of Planning Application. |

Jon Matthews Architects
22 City Tower, Piccadilly Plaza, New York St, Manchester, M1 4BT

Project:
Back Turner Street
Manchester

Title:
General Arrangement Plan
Proposed Roof Level

| Scale: | Origin Date: | Drawn: | Checked: |
|---|---|---|---|
| 1:100 @ A1 | 06/03/20 | JTB | JC |

Status:
Planning

| Project: | Drawing No: | Rev: |
|---|---|---|
| 05593 | B1_02_2217 | A |