


**SITE LOCATION PLAN
AREA 2 HA
SCALE 1:1250 on A4
CENTRE COORDINATES: 385388, 398651**

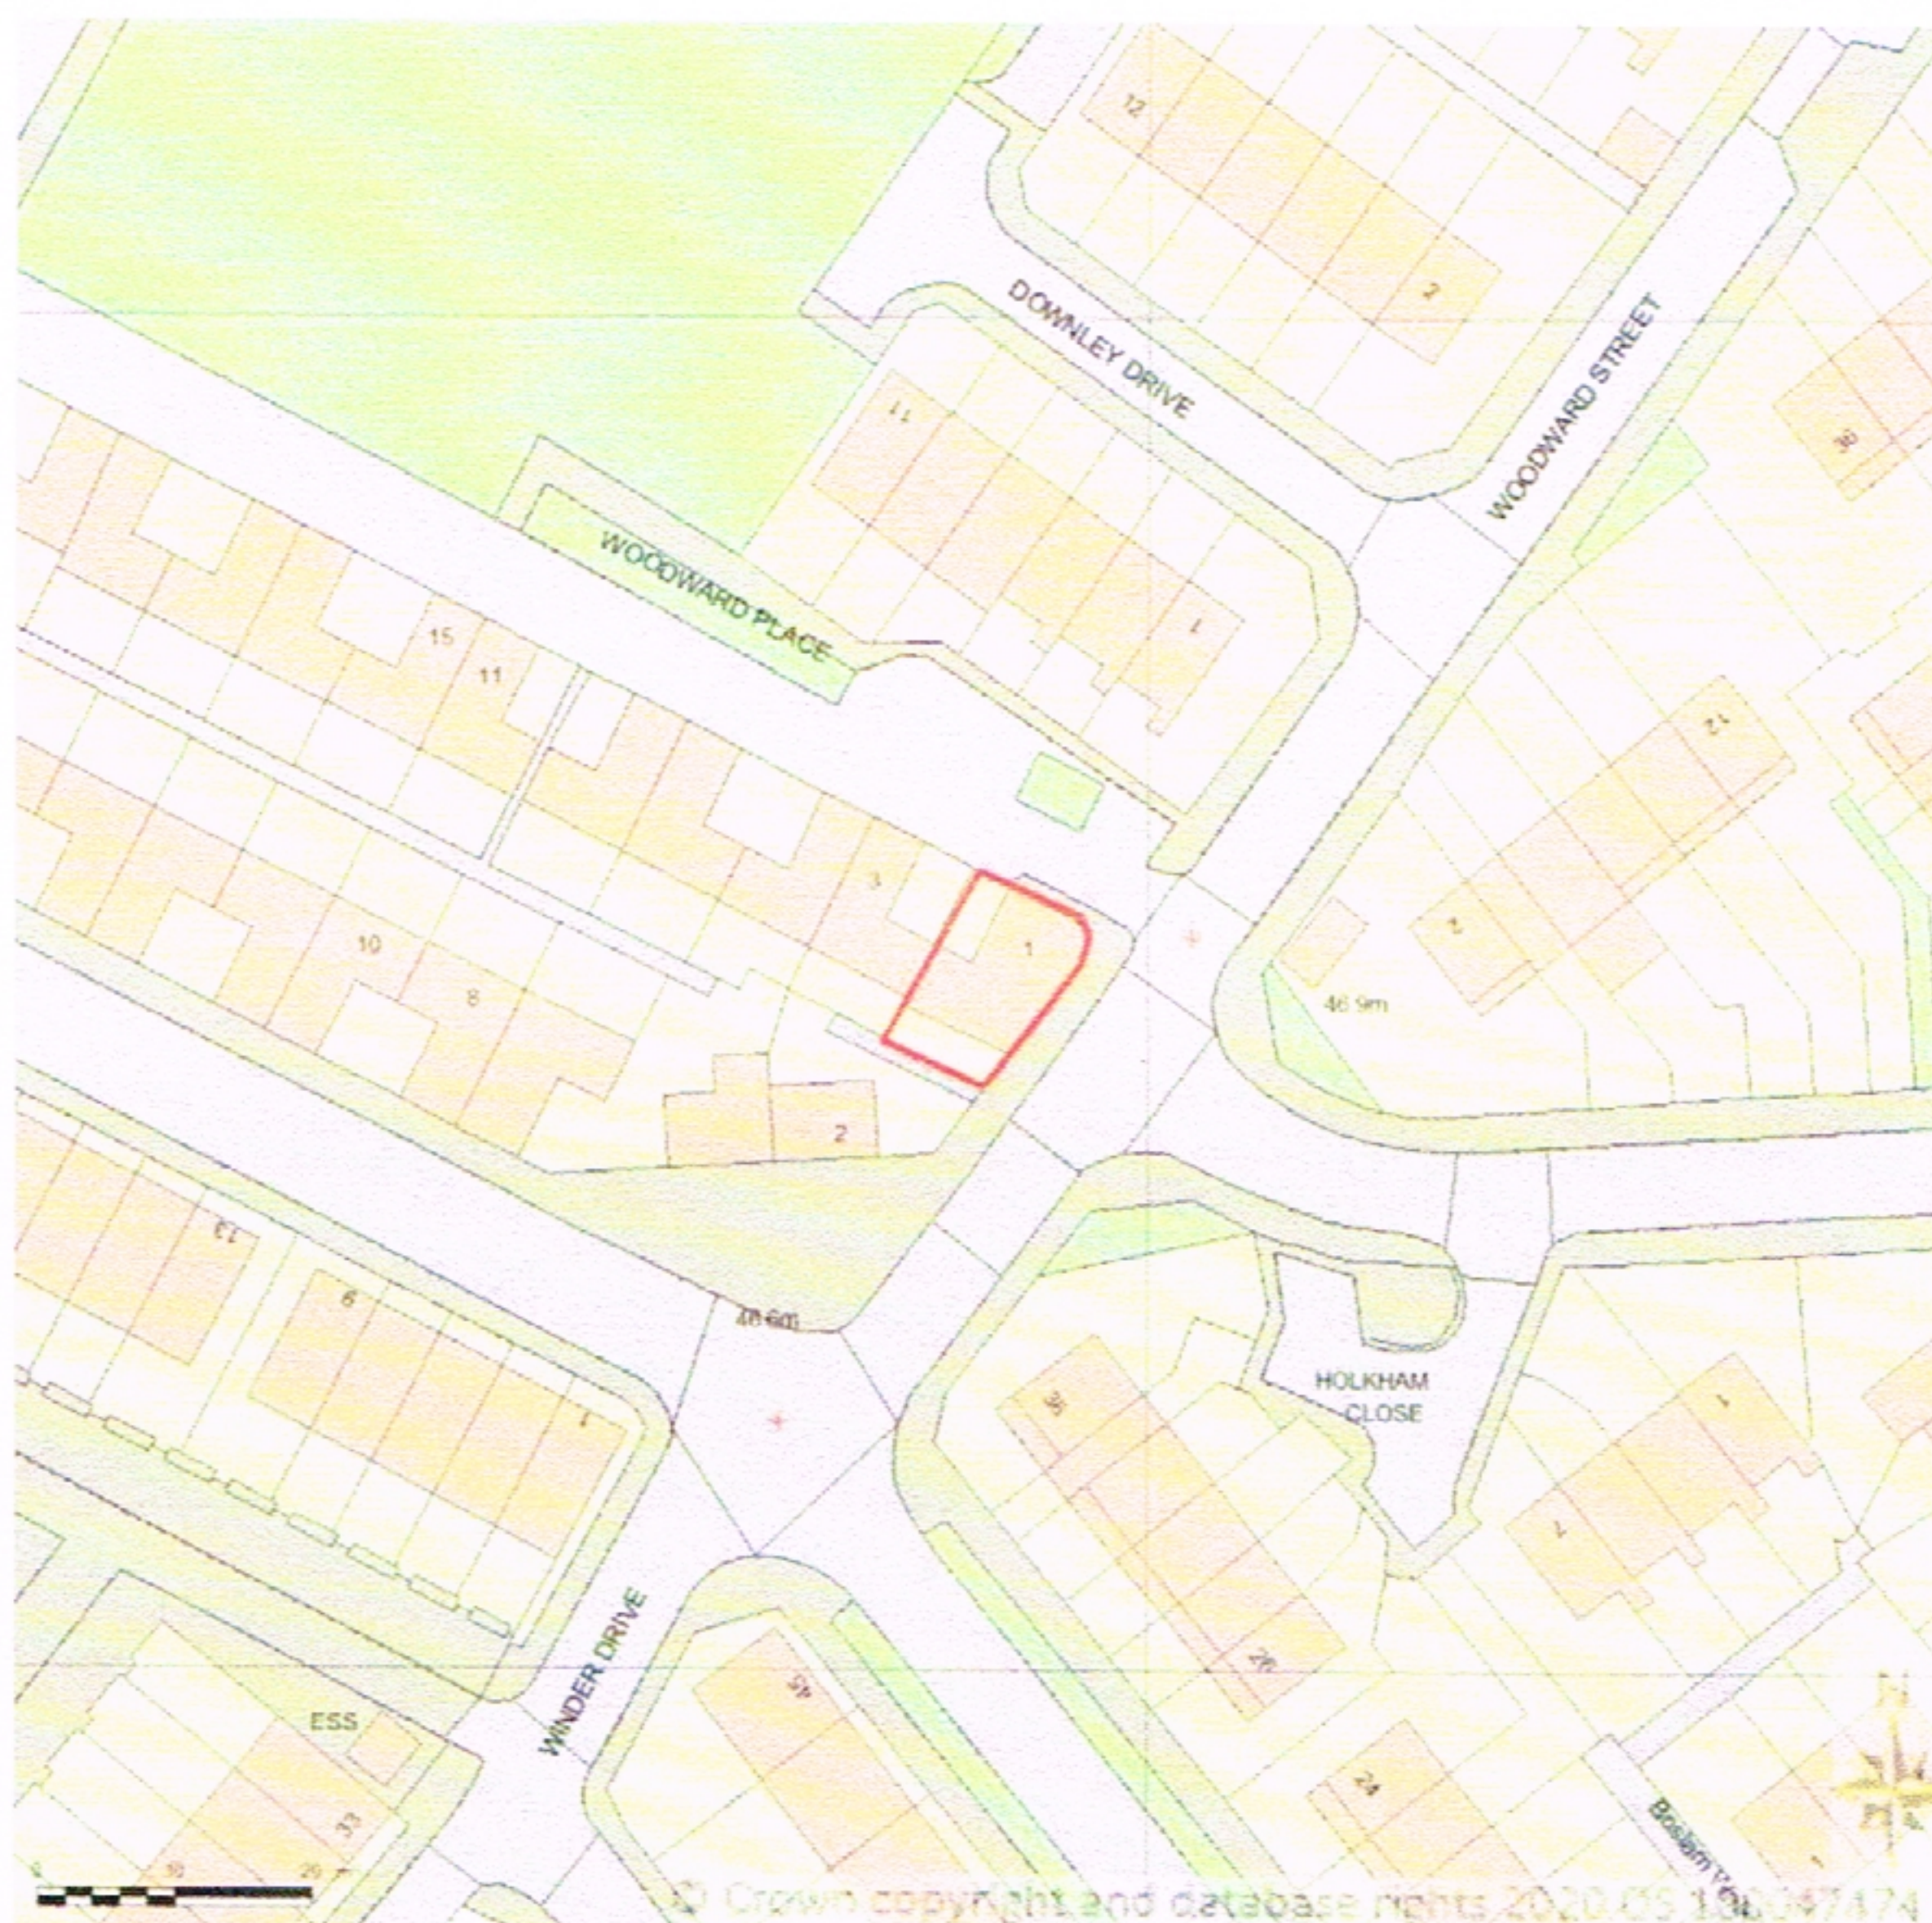

**Supplied by Streetwise Maps Ltd
www.streetwise.net
Licence No: 100047474
25/02/2020 15:24**