


1 / 1062 **Fairfield Street Elevation Downtaking 1**

1 : 100

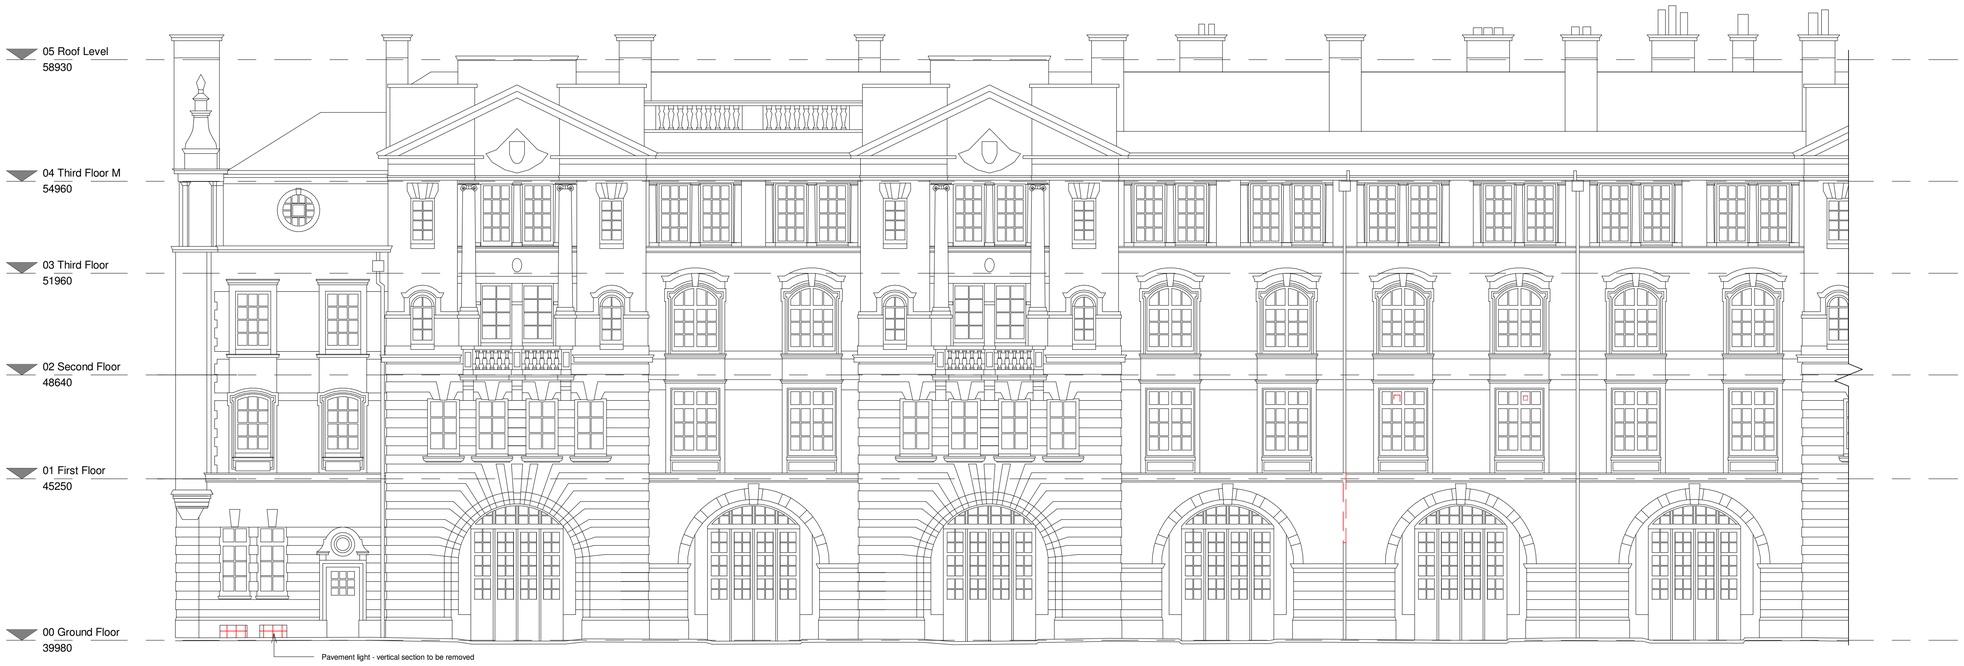

2 / 1062 **Fairfield Street Elevation Downtaking 2**

1 : 100

Notes:

Drawings are based on survey data and may not accurately represent what is physically present.


Do not scale from this drawing. All dimensions are to be verified on site before proceeding with the work.

All dimensions are in millimeters unless noted otherwise.

Purcell shall be notified in writing of any discrepancies.

Key Plan

not to scale

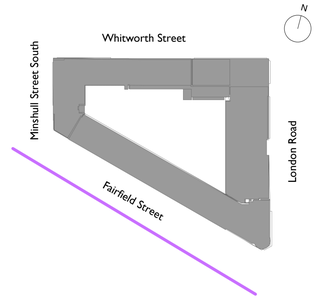

Key Notes

Masonry repaired to all locations where redundant fixtures and fitting removed

Window repaired, glass reinstated to all locations where boarding or other redundant items removed

Removal of items

Redundant fixtures and plastic RWP to be removed

Openings formed in fabric

Removal of boards to openings

0 1m 2m 3m 4m 5m 10m

REV	DATE	DESCRIPTION
1	06/12/19	For Planning

CLIENT

Allied London

PROJECT

London Road Fire Station

JOB NUMBER

240242

PURCELL

TITLE

Fairfield St Downtakings and Alteration

SIZE	SCALE	LAST REVISED	DRAWN	CHECKED
A1L	As indicated	06/12/2019 11:15:57	Author	Checker

REV	SUITABILITY/REASON FOR ISSUE
1	**S2 FOR PLANNING**

DRAWING NUMBER

240242-PUR-FS-A-1062

St James', 79 Oxford Street, Manchester, M1 6FQ

© PURCELL 2019. PURCELL ® IS THE TRADING NAME OF PURCELL ARCHITECTURE LTD.