


Dob Brook Close

Aerial View 2

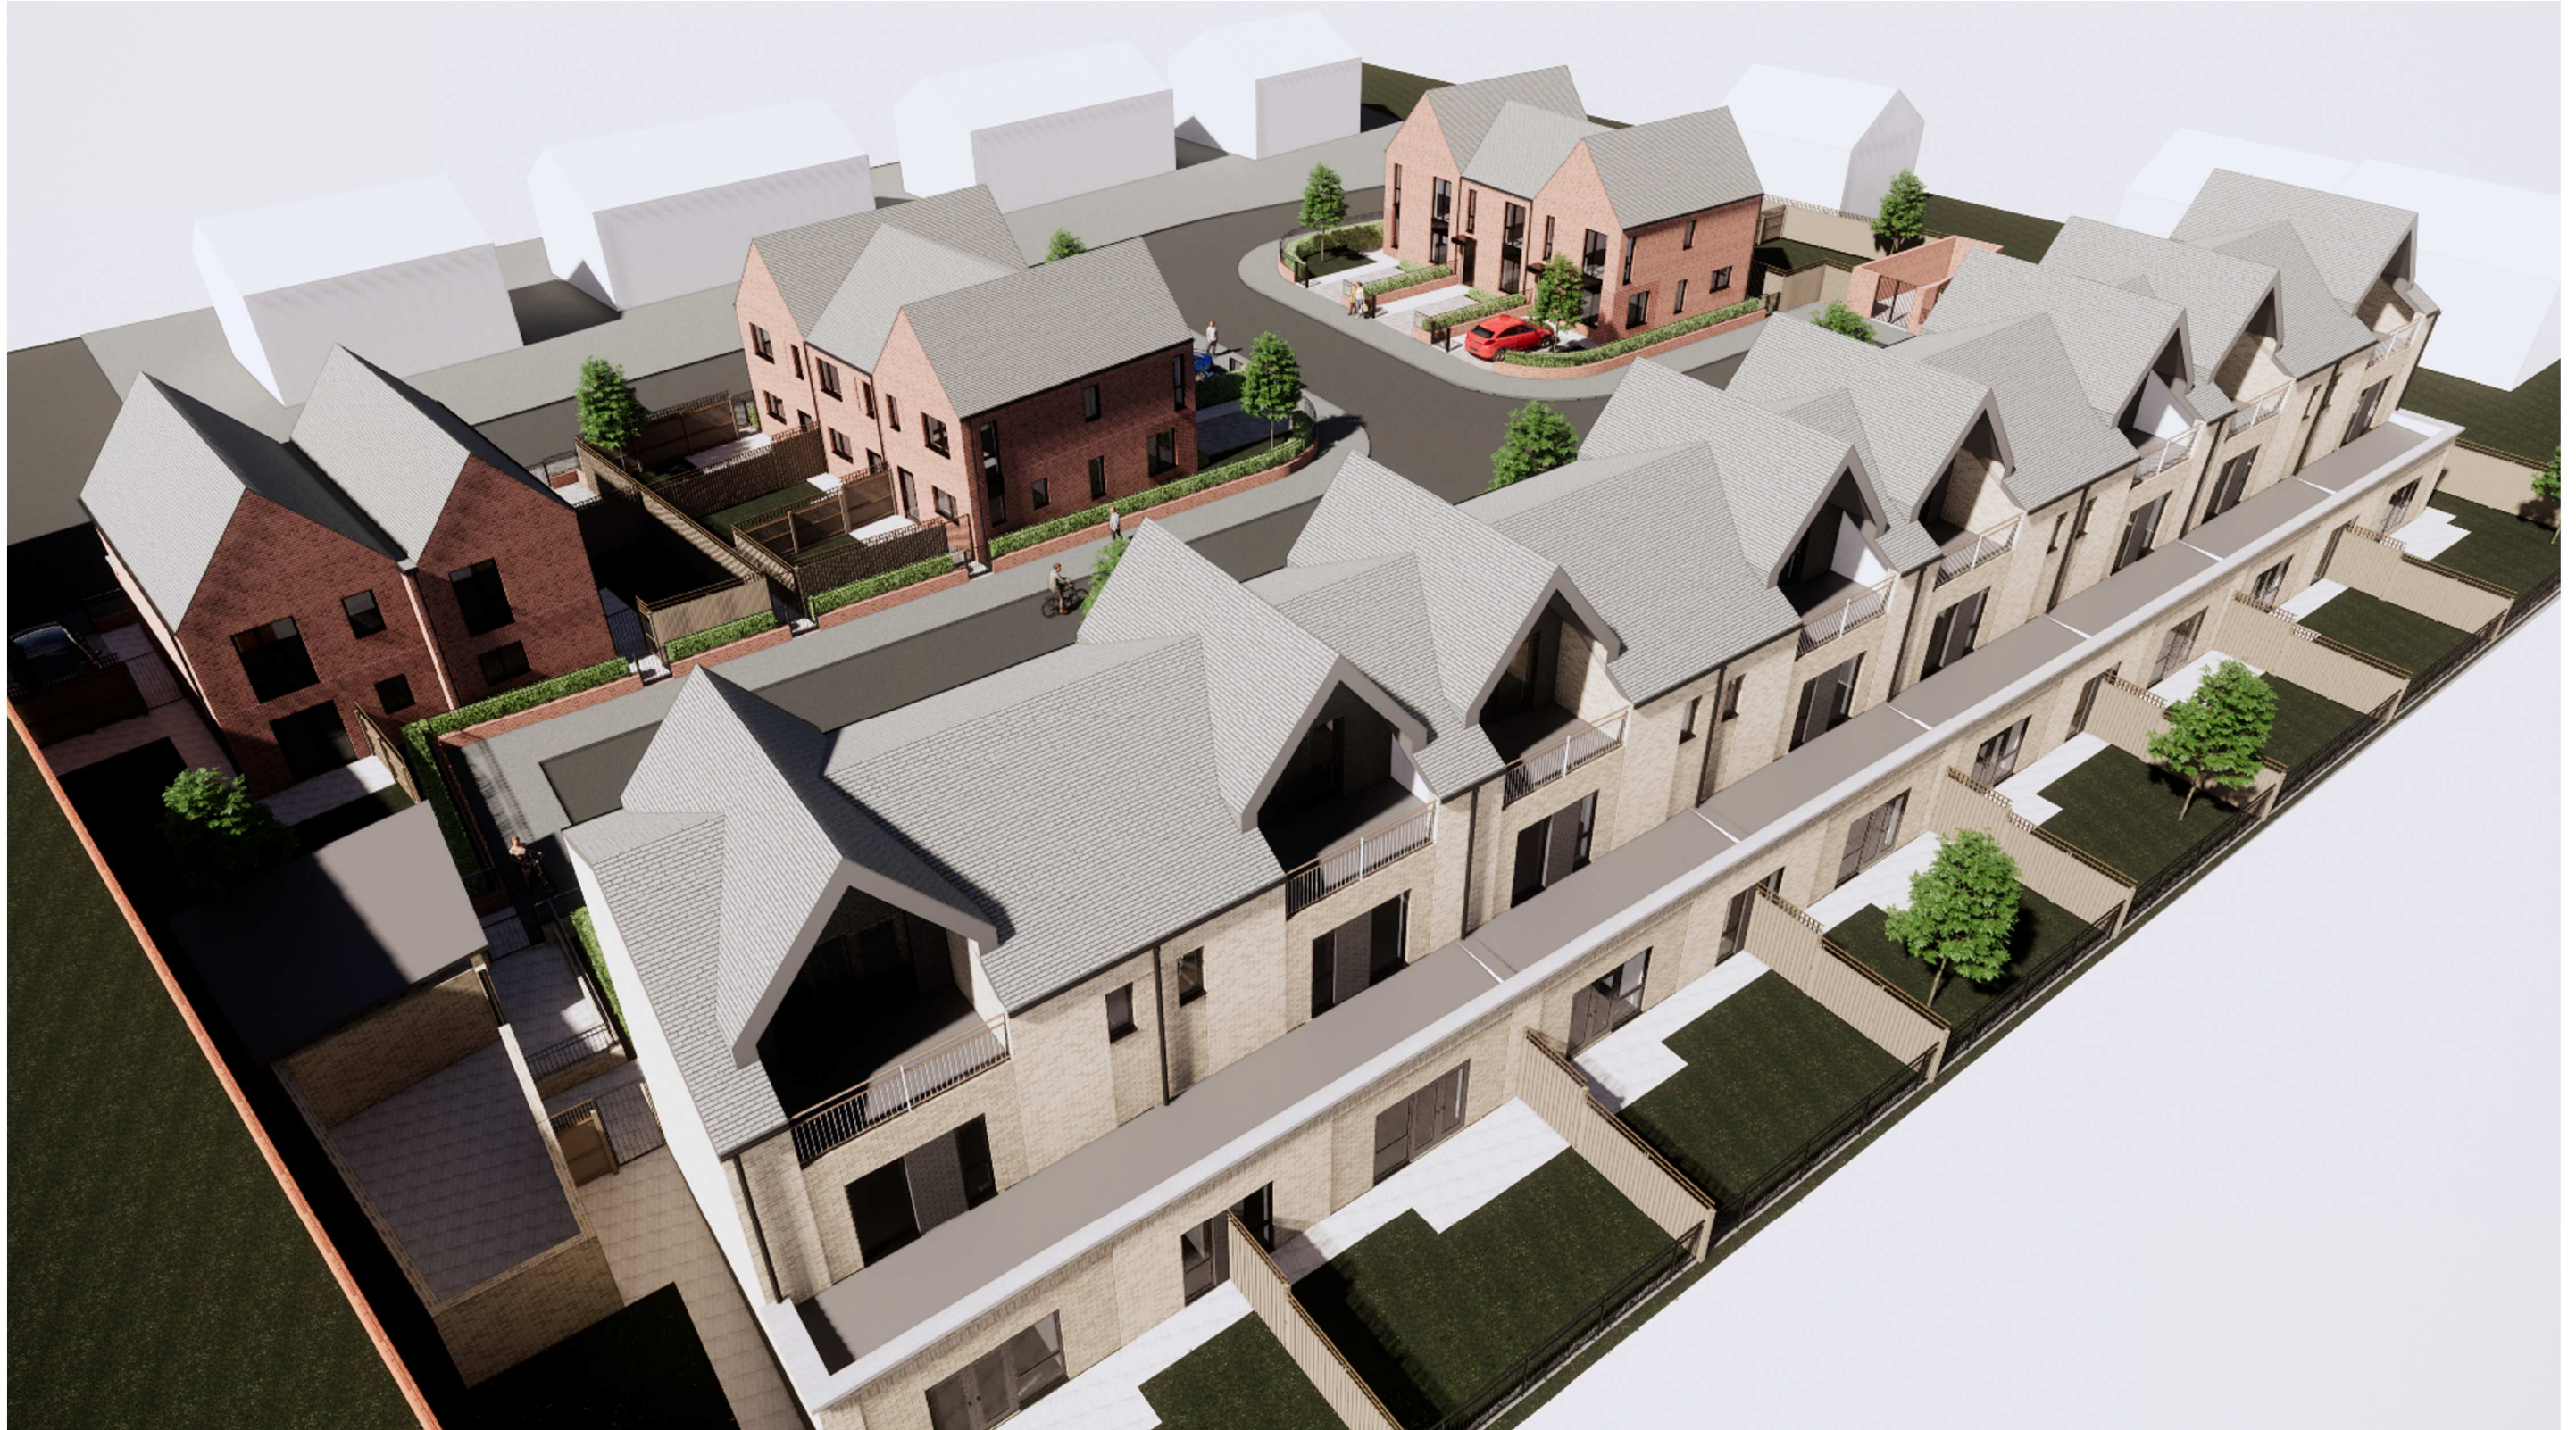

Guinness Developments Limited

18-079 1031 13/02/20

© BOWKER SADLER PARTNERSHIP LIMITED

BOWKER SADLER ARCHITECTURE

Articulating Ideas

T: 0161 406 7333 E: office@bowker-sadler.co.uk W: www.bowker-sadler.co.uk